This graphic has been prepared by Boffa Miskell Limited on the specific instructions of our Client. It is solely for our Client's use in accordance with the agreed scope of work. Any use or reliance by a third party is at that party's own risk. Where information has been supplied by the Client or obtained from other external sources, it has been assumed that it is accurate. No liability or responsibility is accepted by Boffa Miskell Limited for any errors or omissions to the extent that they arise from inaccurate information provided by the Client or any external source.


GENERAL NOTES

1. All drawings to be read in conjunction with the landscape specification and other consultant's drawings.
2. Drawings are not to be scaled, use dimensioned measurements only.
3. All dimensions in millimeters unless noted otherwise.
4. Contractors to verify all dimensions on site prior to commencing work.
5. Contractors are responsible for confirming the location of all underground services on site prior to commencing work.

ABBREVIATIONS

P	PAVING
J	JOINTS
E	EDGING
K	KERBS
C	COVERS
D	DRAINAGE
L	LIGHTING
S	STRUCTURES
F	FURNITURE
V	VEGETATION
T	TREES

TK	TOP OF KERB
BK	BOTTOM OF KERB
TW	TOP OF WALL
FS	FINISHED SURFACE
FG	FINISHED GRADE
TS	TOP OF STEP
BS	BOTTOM OF STEP
TR	TOP OF RAMP
BR	BOTTOM OF RAMP
HP	HIGH POINT
DI	DRAIN INLET

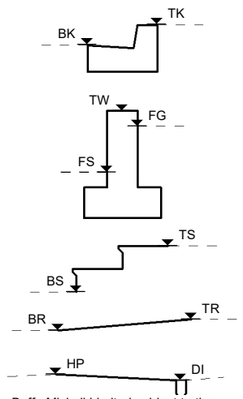

ELECTRONIC DISCLAIMER

Electronic data files are provided by Boffa Miskell Limited subject to the following conditions. By accepting or using electronic data files provided by Boffa Miskell, you acknowledge and agree that:

The purpose for which the files were prepared may differ from the purpose that you intend to use the files, and Boffa Miskell makes no representation that the files are suitable for your intended use;

Boffa Miskell gives no representation as to the accuracy, completeness or correctness of the information in the files. You acknowledge that it is your responsibility to confirm all measurements and data in the files;

The provision of the files does not transfer any copyright or other intellectual property rights in the files or any information contained therein. All references to Boffa Miskell shall be removed if any information in the files is copied or altered in any way; and

To the full extent permitted by law, Boffa Miskell accepts and shall have no liability whatsoever (including in negligence) for any loss, damage or liability arising from the receipt or use of the files.

KEYNOTES

PAVING

P01 ASPHALT PAVING - PEDESTRIAN
25mm thick standard pedestrian grade asphaltic mix. Allow for concrete footings underneath furniture elements as required.

P02 ASPHALT PAVING - VEHICULAR GRADE
Standard vehicular grade asphaltic mix. Refer to civil engineers detail and specification.

P03 EXPOSED SPECIAL AGG CONCRETE - MAIN ARAMOANA BAND
100mm thick, reinforced concrete on 100mm GAP40 basecourse. Exposed aggregate finish with feature aggregate to be resolved. 5% oxide added.

P04 BROOM FINISH CONCRETE
100mm thick, reinforced concrete on 100mm GAP40 basecourse. Broom finish. 2% oxide added.

P04A BROOM FINISH CONCRETE - KOWHAIWHAI ETCH
100mm thick, reinforced concrete on 100mm GAP40 basecourse. Broom finish. 2% oxide added. Allow for vapour blast pattern to paving. Detail to be resolved with mana whenua.

P05 EXPOSED AGGREGATES CONCRETE - LANEWAY VEHICLE GRADE
Vehicular grade concrete Finish to match P03 concrete. Detail to be confirmed with Civil engineers

P10 FEATURE CONCRETE UNIT PAVER
Precast concrete paver units, custom shape, size and mix for project. Warm tone using local aggregates. Refer to NCC paver with golden bay aggregates. Specification prepared by Horizon Paving.

P15 CONCRETE SETTS
Pitched concrete setts to align with Central City Pallette. Detail to be resolved.

P21 RUBBER TREE SURROUND
PermeTeq wet pour surfacing tree surround. Installed to manufacturers/suppliers specification

P25 CYCLE LANE - HAVEN ROAD
Standard vehicular grade asphaltic mix with dedicated cycle markings. Refer to civil engineers detail and specification.

P30 RAIN GARDEN RIP RAP
Xmm stones set into concrete.
Refer to Civil Engineer's drawings

P50 TACTILE INDICATORS - WARNING
Warning tactile indicator studs. Product and colour to be confirmed.

P51 TACTILE INDICATORS - LEADING
Leading tactile indicator studs. Product and colour to be confirmed.

P52 ROAD MARKINGS
Refer to traffic engineer's drawings.

NOTE:

ALL PAVING DETAILS TO BE REVIEWED AND CONFIRMED WITH CIVIL ENGINEER AT DETAILED DESIGN.

EDGES

E01 DELINEATOR STRIP
600mm exposed aggregate concrete strip. Historic kerbstone set into concrete as per details on sheet 420.

E02 DELINEATOR STRIP (KERB)
600mm exposed aggregate concrete strip with upstand/kerb edge.

E03 FULL DISH CHANNEL
400mm wide in-situ concrete full dish channel. Refer to GAs for locations

E04 HALF DISH CHANNEL
200mm wide in-situ concrete half dish channel. Refer to GAs for locations.

E05 HIT & MISS KERB & CHANNEL
125mm wide hit and miss kerb and channel. Refer to GAs for locations.

E06 HIT & MISS KERB
125mm wide hit and miss updstand kerb with no channel. Refer to GAs for locations

E08 CONCRETE KERB & CHANNEL
Standard concrete kerb and channel

E10 FLUSH CONCRETE EDGE
Insitu flush concrete edge at planting afjacent to asphalt. Specification and detail to be confirmed. Refer to GAs for locations.

E15 FLUSH CONCRETE BEAM
150mm wide flush concrete NIB / beam at interface between Haven Road carriageway and cycle contraflow. Finish and detail to be confirmed.

E30 FILTERRA RAIN GARDEN VAULT
Off-the-shelf standard Filterra Rain Garden. Concrete specification to be confirmed

DRAINAGE

D10 RAIN GARDEN OVERFLOW SUMP
Refer to Civil Engineer's drawings and specification

LIGHTING

L01

L01 LIGHTING ELEMENT
Street lights and traffic signal posts to be combined. Refer to Beca Lighting Engineer's documentation

WAYFINDING & SIGNAGE

W10 TRAFFIC SIGNAGE
Refer to traffic engineer's drawings

W11 PARKING METER
New proposed location for parking meter. To be confirmed

FURNITURE

F01 SEAT - BENCH
2000mm length seat. Seat design and details to be resolved alongside NCC with support and input from mana whenua.

F02 SEAT - BENCH
1200mm length seat. Seat design and details to be resolved alongside NCC with support and input from mana whenua.

F03 SEAT - CUBE
600mm length seat. Seat design and details to be resolved alongside NCC with support and input from mana whenua

F10 CYCLE STAND
50mm dia x 1000mmW x 900mmH stainless steel, sheffield style cycle hoop. Surface mounted. Product to be confirmed. Cultural design and details to be resolved alongside NCC with support and input from mana whenua.

F31 EXISTING SOLAR BIN - RELOCATE
Existing solar bins to be removed and relocated. Ensure safe storage during construction. Storage location to be confirmed with NCC.

F32 NEW RUBISH BIN
New bins to match existing solar bins, F31. Location and total number to be confirmed

F50 BOLLARD
Bollard design and details to be resolved alongside NCC with support and input from mana whenua.

F60 DRINKING FOUNTAIN
Accessible drinking fountain with bottle filler and tipping dog bowl to be allowed for. Cultural design and details to be resolved alongside NCC with support and input from mana whenua.

F70 KOHATU SEAT BOULDERS
Boulder clusters with Taiao markers (cast estuary elements) fixed in sets of 3 to single boulders. Materiality of markers to be confirmed.

F71 PLAY STONES

FURNITURE NOTE:

ALL FURNITURE DESIGN AND DETAILS UNLESS OTHERWISE STATED TO BE RESOLVED ALONGSIDE NCC WITH SUPPORT AND INPUT FROM MANA WHENUA.

TREES

T01 EXISTING SPECIMEN TREE
Existing trees to be retained and protected during construction.

T01A EXISTING SPECIMEN TREE - REMOVE
Existing trees to be removed.

T02 NEW SPECIMEN TREE
Proposed specimen tree. Refer to planting plans

T02A NEW SPECIMEN TREE - SMALL GRADE
Proposed specimen tree. Refer to planting plans

VEGETATION

V01a AMENITY PLANTING
Native amenity species. Planting mixes to be confirmed.

V01b AMENITY PLANTING
Native amenity species. Planting mixes to be confirmed.

V01c AMENITY PLANTING
Native amenity species. Planting mixes to be confirmed.

V02 RAIN GARDEN PLANTING
Raingarden appropriate planting. Species to be confirmed.

ORIGINAL IN COLOUR

Boffa Miskell

Printed 17/04/2025 3:27:52 pm

REV	DATE	DESCRIPTION	APr
A	24.05.24	20% Developed Design	LPo
G	16.08.24	80% Developed Design	LPo
H	13.09.24	100% Developed Design	LPo
J	31.03.25	March GA Lockdown	DBa
K	17.04.25	70% Detailed Design	

Bridge St Linear Active Transport Corridor

Proposed Works Key Sheet

Design	LPo	Scale	Date
Drawn	DBa	Not To Scale	24.05.2024
Check	SFo		


DETAILED DESIGN

DRAWING NO. BM230322_130

REVISION K

Autodesk Docs://BM230322_Bridge Street Linear Active Transport Corridor/BM230322_BridgeStreet_LATC_NE2K_R23.rvt

This graphic has been prepared by Boffa Miskell Limited on the specific instructions of our Client. It is solely for our Client's use in accordance with the agreed scope of work. Any use or reliance by a third party is at that party's own risk. Where information has been supplied by the Client or obtained from other external sources, it has been assumed that it is accurate. No liability or responsibility is accepted by Boffa Miskell Limited for any errors or omissions to the extent that they arise from inaccurate information provided by the Client or any external source.

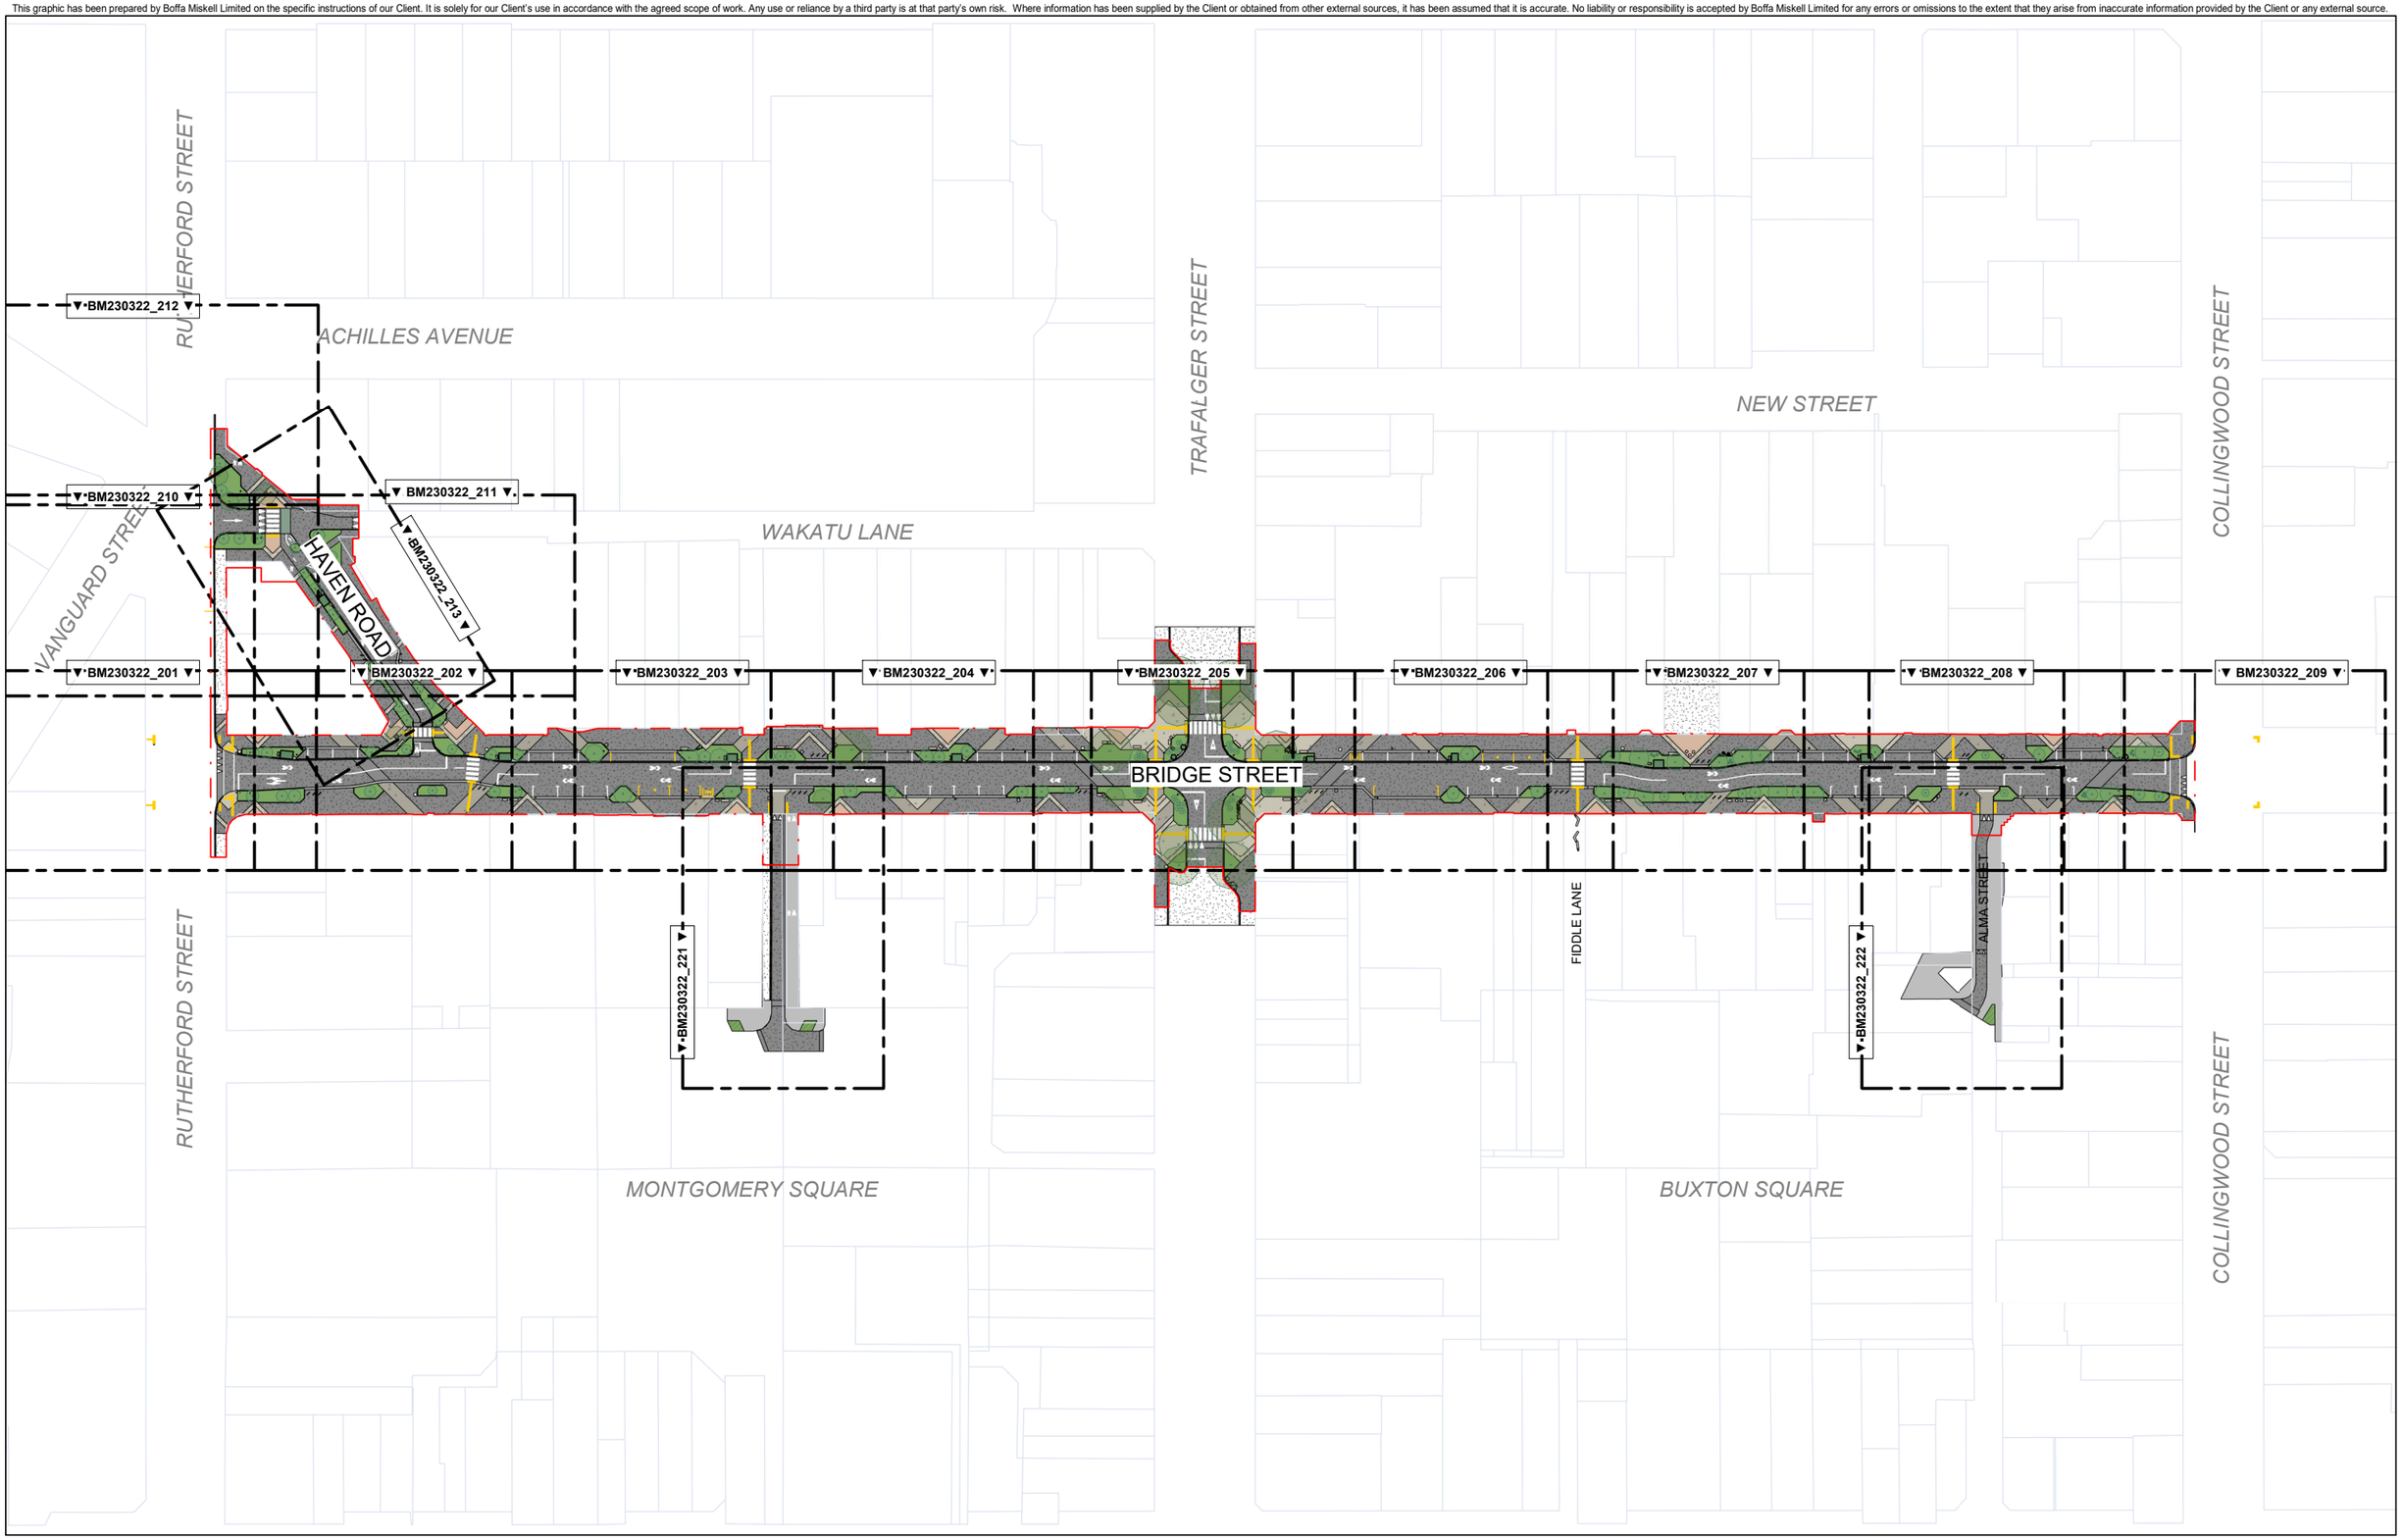

ORIGINAL IN COLOUR

Boffa Miskell

Printed 17/04/2025 3:27:55 pm

KEY:

- BRIDGE STREET EXTENT OF WORKS
- SHEETS EXTENT
- PARCEL BOUNDARY

0 m 7.5 m 15 m 30 m

REV	DATE	DESCRIPTION	APr
I	26.02.25	Draft WIP Detailed Design	DBa
J	31.03.25	March GA Lockdown	DBa
K	17.04.25	70% Detailed Design	

Bridge St Linear Active Transport Corridor

Site Plan

Design	LPo	Scale	Date
Drawn	DBa	1:750 @ A1	24.05.2024
Check	LPo	1:1500 @ A3	


DETAILED DESIGN

DRAWING NO. BM230322_200

REVISION K

Autodesk Docs://BM230322_Bridge Street Linear Active Transport Corridor/BM230322_BridgeStreet_LATC_NE2K_R23.rvt

This graphic has been prepared by Boffa Miskell Limited on the specific instructions of our Client. It is solely for our Client's use in accordance with the agreed scope of work. Any use or reliance by a third party is at that party's own risk. Where information has been supplied by the Client or obtained from other external sources, it has been assumed that it is accurate. No liability or responsibility is accepted by Boffa Miskell Limited for any errors or omissions to the extent that they arise from inaccurate information provided by the Client or any external source.

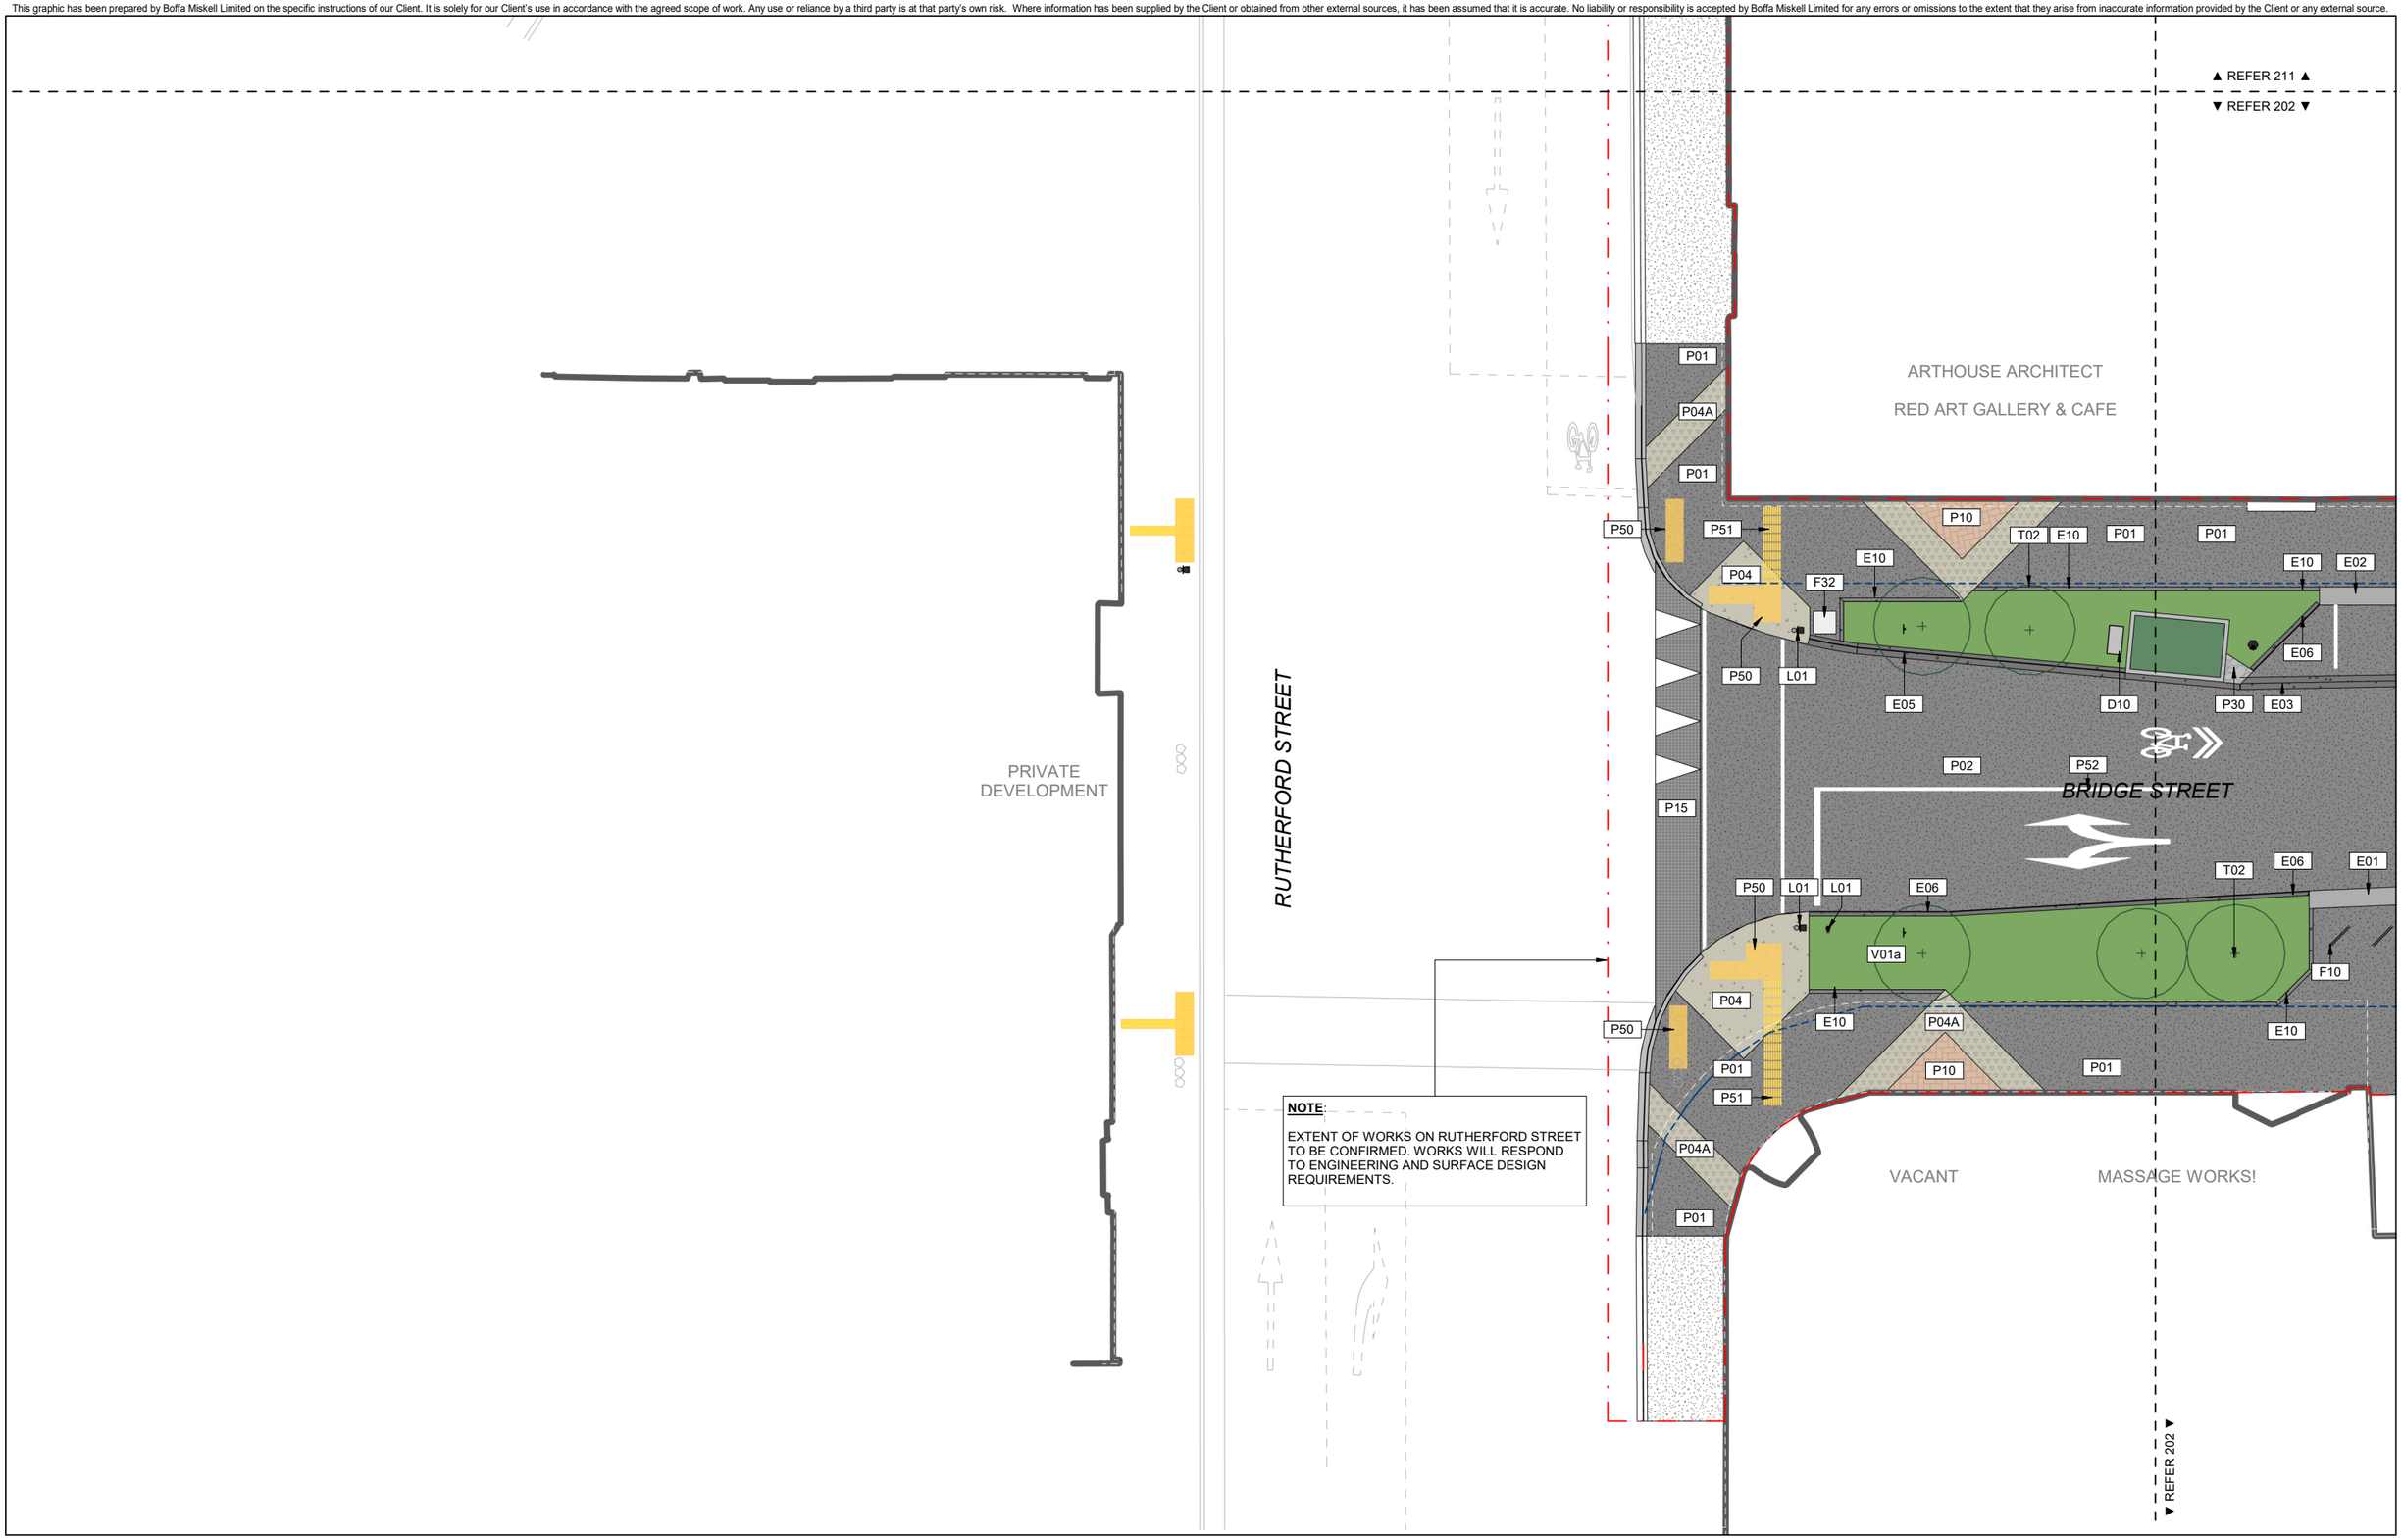

ORIGINAL IN COLOUR

Boffa Miskell

Printed 17/04/2025 3:27:57 pm

KEY:

- EXTENT OF WORKS
- PARCEL BOUNDARY
- 2m CLEARWAY
- BUILDING OVERHANG (WHITE DASH)
- OUTDOOR DINING ALLOCATED AREA
- INDICATIVE IRRIGATION LINES
- VERANDAH POSTS

0m 1m 2m 4m

REV	DATE	DESCRIPTION	APr
I	26.02.25	Draft WIP Detailed Design	DBa
J	31.03.25	March GA Lockdown	DBa
K	17.04.25	70% Detailed Design	

Bridge St Linear Active Transport Corridor

General Arrangement
Sheet 1 of 11
Rutherford Street Intersection

Design	LPo	Scale	Date
Drawn	DBa	1:100 @ A1	24.05.2024
Check	LPo	1:200 @ A3	


DETAILED DESIGN

DRAWING NO. BM230322_201

REVISION K

Autodesk Docs://BM230322_Bridge Street Linear Active Transport Corridor/BM230322_BridgeStreet_LATC_NE2K_R23.rvt

This graphic has been prepared by Boffa Miskell Limited on the specific instructions of our Client. It is solely for our Client's use in accordance with the agreed scope of work. Any use or reliance by a third party is at that party's own risk. Where information has been supplied by the Client or obtained from other external sources, it has been assumed that it is accurate. No liability or responsibility is accepted by Boffa Miskell Limited for any errors or omissions to the extent that they arise from inaccurate information provided by the Client or any external source.

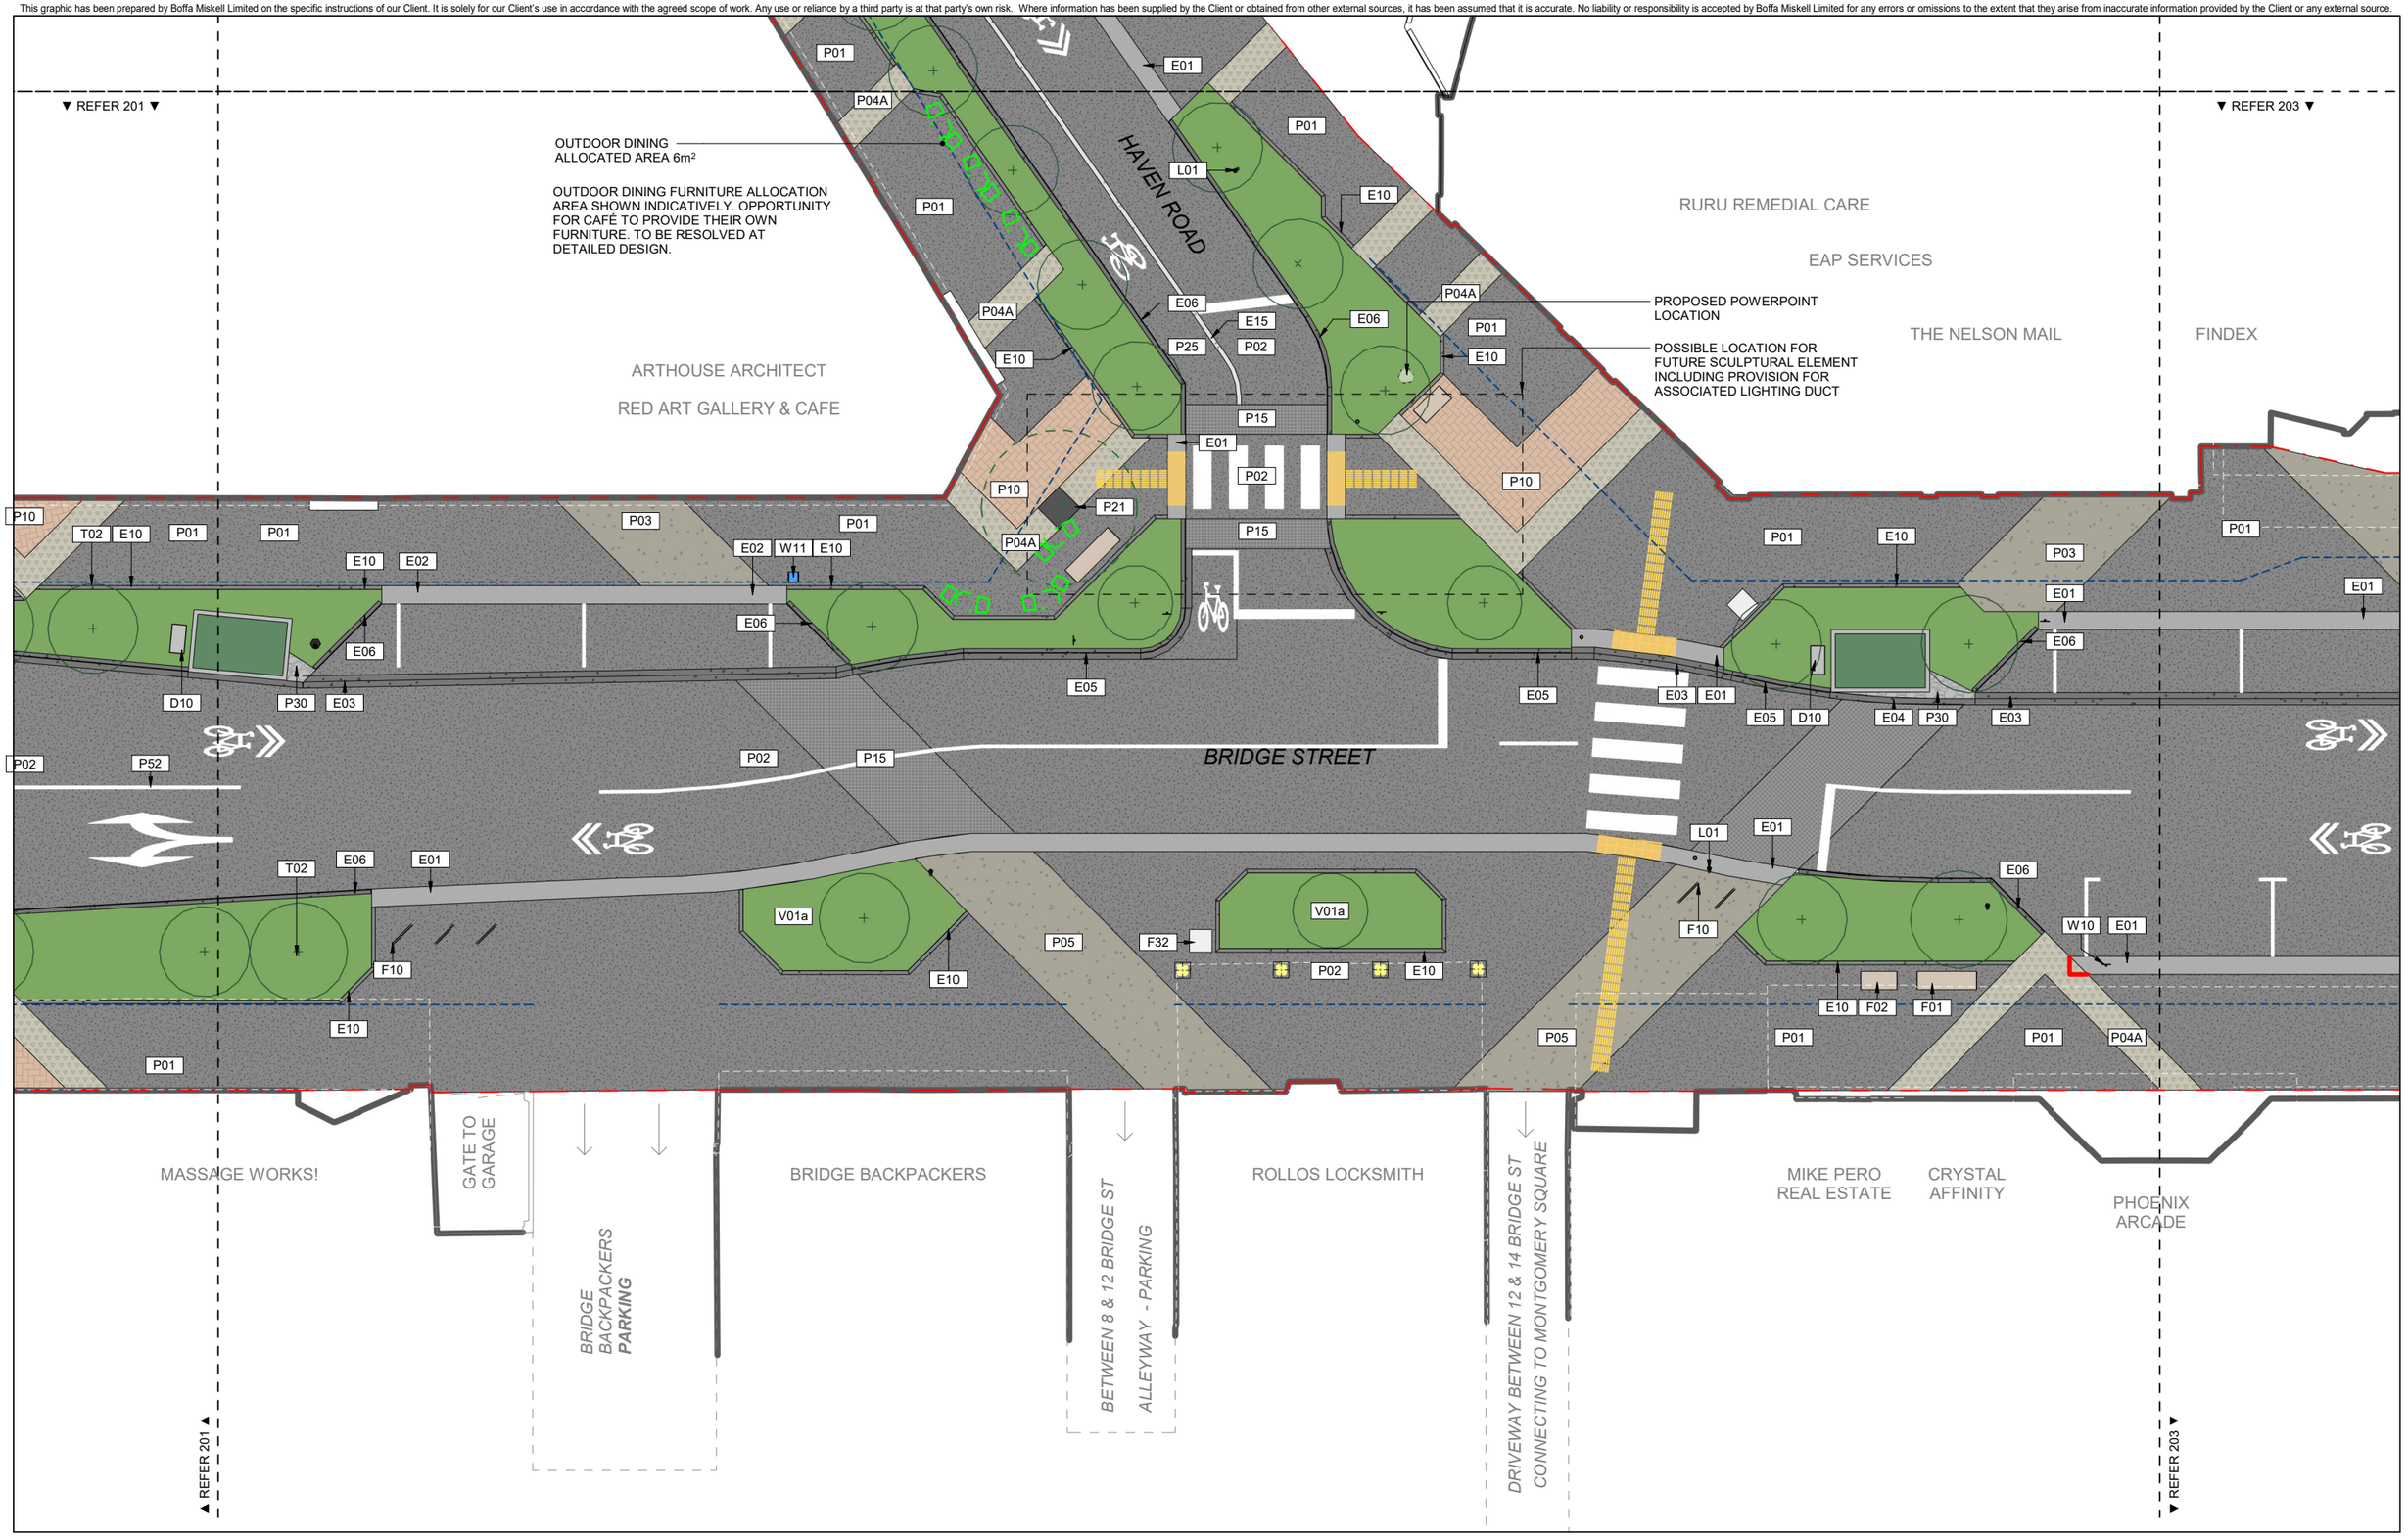

ORIGINAL IN COLOUR

Boffa Miskell

Printed 17/04/2025 3:28:00 pm

KEY:

- EXTENT OF WORKS
- PARCEL BOUNDARY
- 2m CLEARWAY
- BUILDING OVERHANG (WHITE DASH)
- OUTDOOR DINING ALLOCATED AREA
- INDICATIVE IRRIGATION LINES
- VERANDAH POSTS

0m 1m 2m 4m

REV	DATE	DESCRIPTION	APr
I	26.02.25	Draft WIP Detailed Design	DBa
J	31.03.25	March GA Lockdown	DBa
K	17.04.25	70% Detailed Design	

Bridge St Linear Active Transport Corridor

General Arrangement
Sheet 2 of 11
Haven Road Intersection

Design	LPo	Scale	Date
Drawn	DBa	1:100 @ A1	24.05.2024
Check	LPo	1:200 @ A3	


DETAILED DESIGN

DRAWING NO. BM230322_202

REVISION K

Autodesk Docs://BM230322_Bridge Street Linear Active Transport Corridor/BM230322_BridgeStreet_LATC_NE2K_R23.rvt

This graphic has been prepared by Boffa Miskell Limited on the specific instructions of our Client. It is solely for our Client's use in accordance with the agreed scope of work. Any use or reliance by a third party is at that party's own risk. Where information has been supplied by the Client or obtained from other external sources, it has been assumed that it is accurate. No liability or responsibility is accepted by Boffa Miskell Limited for any errors or omissions to the extent that they arise from inaccurate information provided by the Client or any external source.

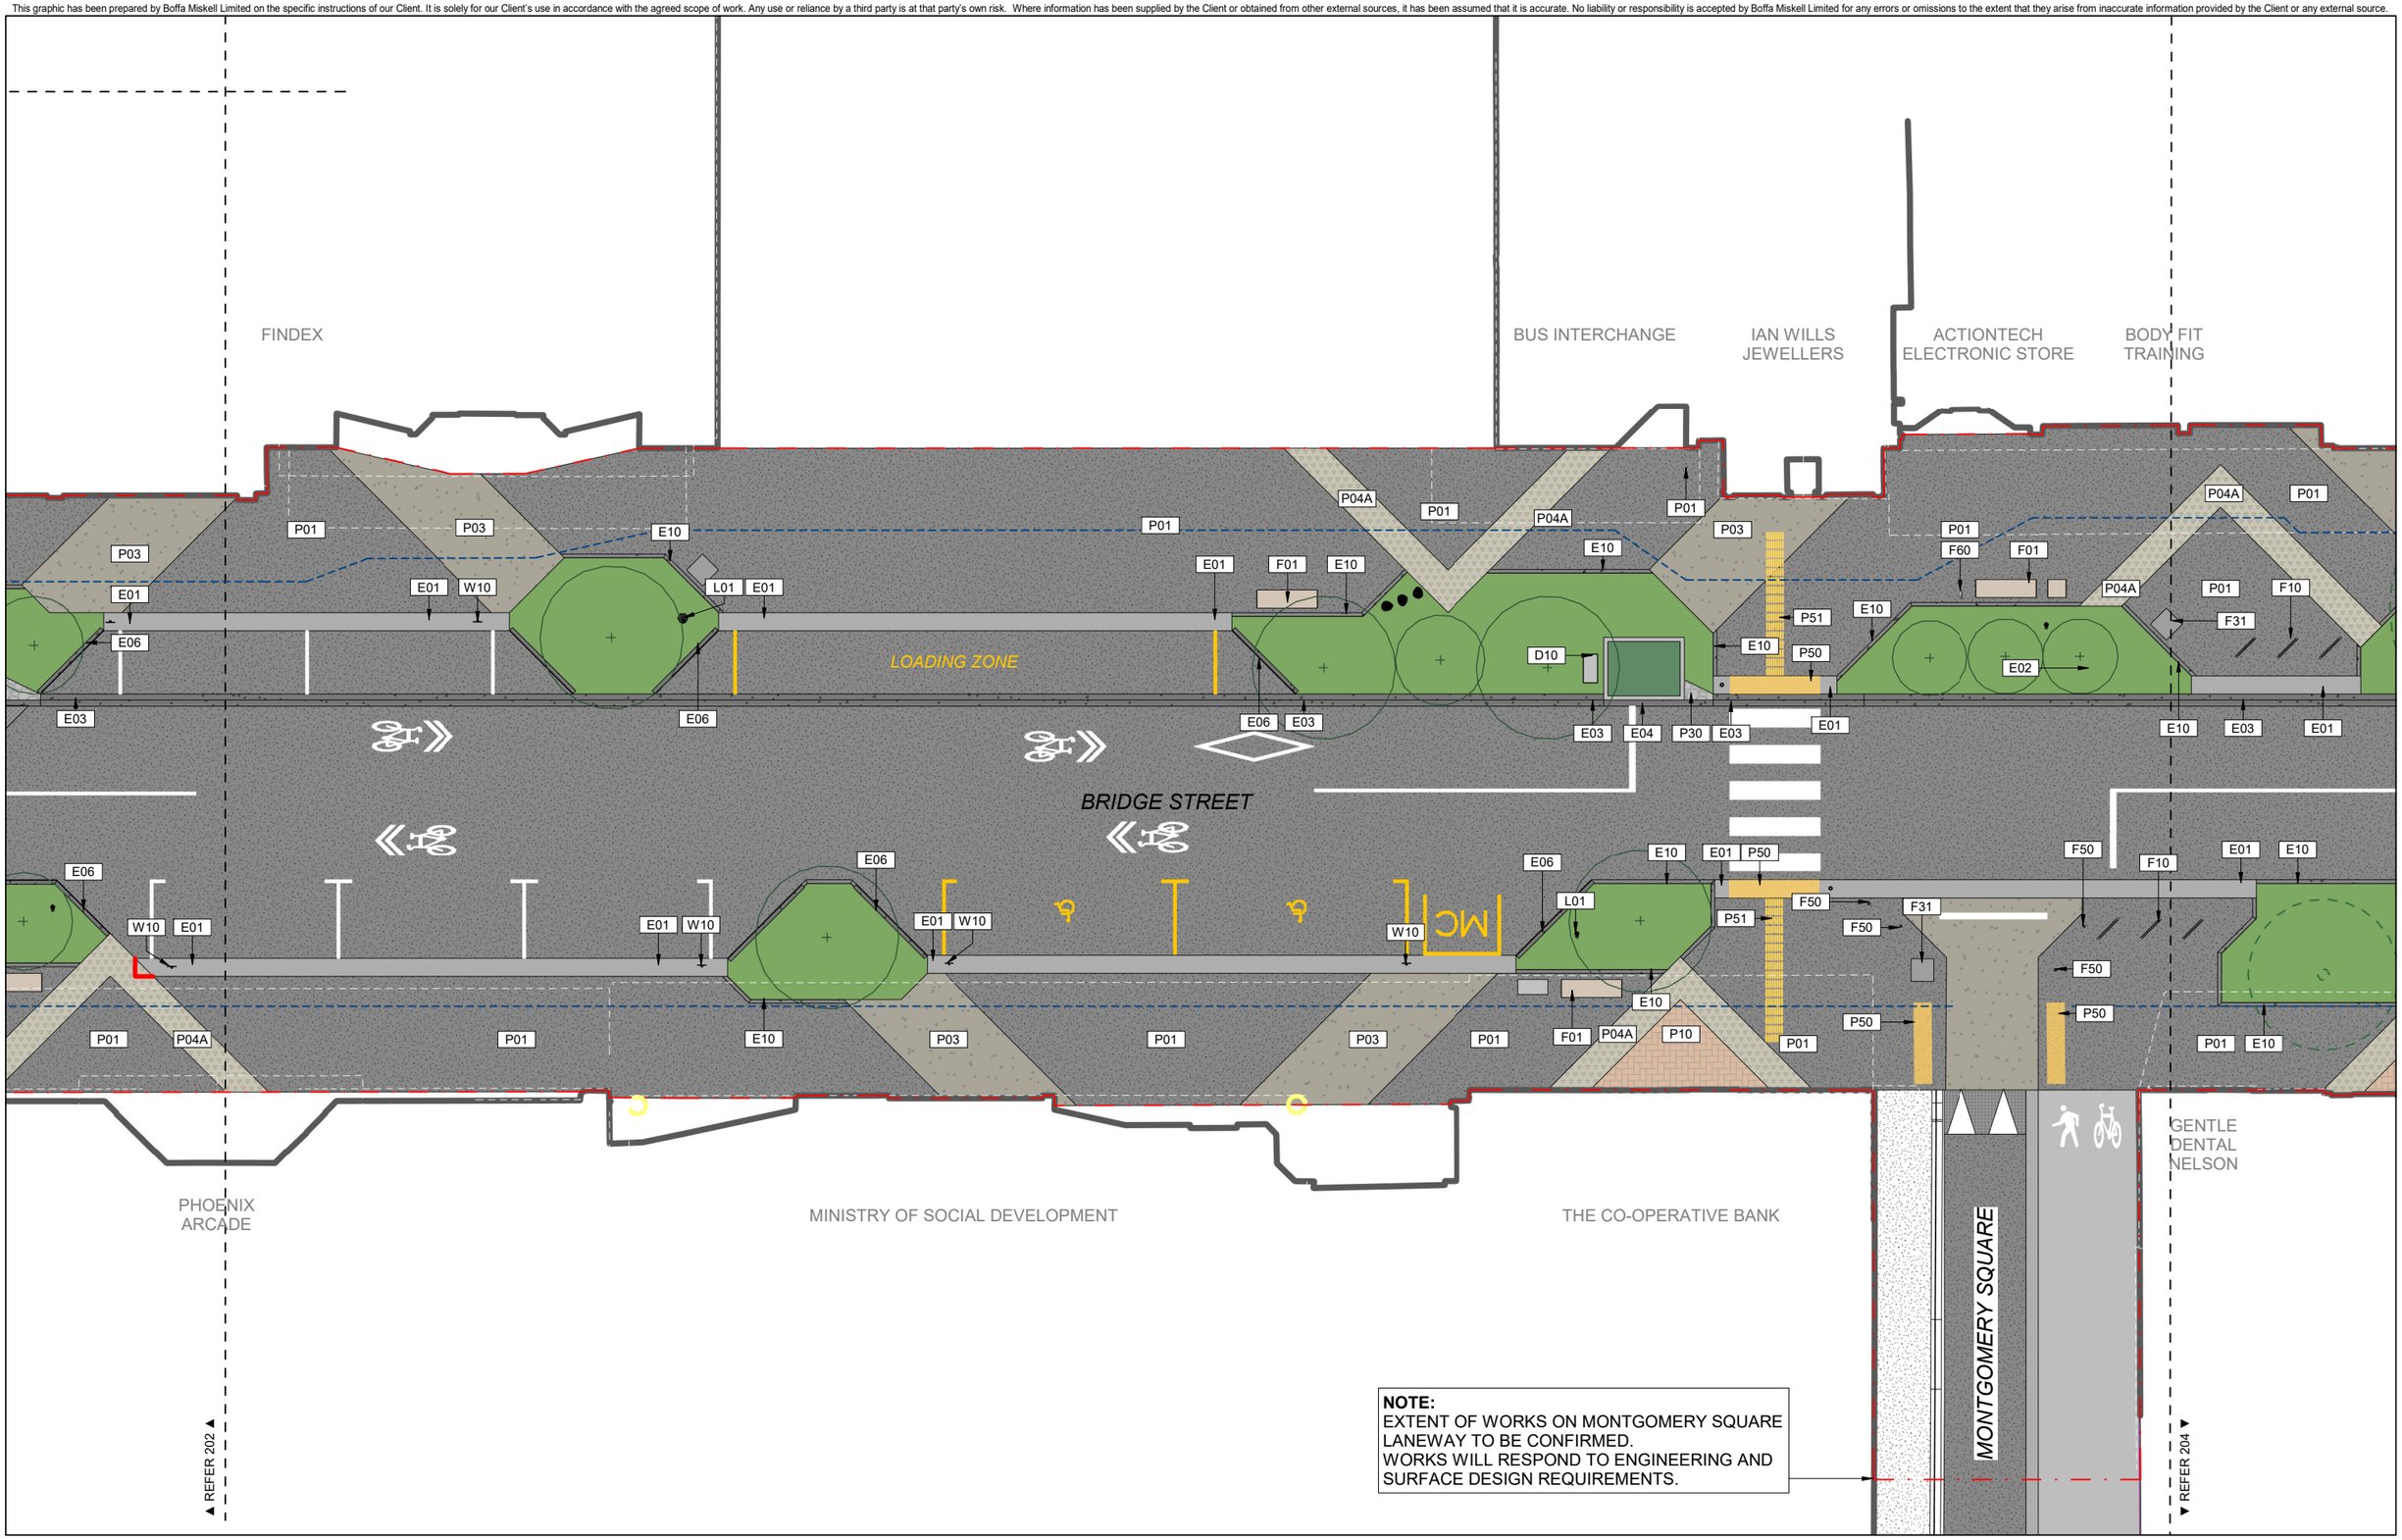

ORIGINAL IN COLOUR

Boffa Miskell

Printed 17/04/2025 3:28:03 pm

KEY:

- EXTENT OF WORKS
- PARCEL BOUNDARY
- 2m CLEARWAY
- BUILDING OVERHANG (WHITE DASH)
- OUTDOOR DINING ALLOCATED AREA
- INDICATIVE IRRIGATION LINES
- VERANDAH POSTS

0 m 1 m 2 m 4 m

REV	DATE	DESCRIPTION	APr
I	26.02.25	Draft WIP Detailed Design	DBa
J	31.03.25	March GA Lockdown	DBa
K	17.04.25	70% Detailed Design	

Bridge St Linear Active Transport Corridor

General Arrangement
Sheet 3 of 11
Bridge Street (Montgomery Square Laneway)

Design	LPo	Scale	Date
Drawn	DBa	1:100 @ A1	24.05.2024
Check	LPo	1:200 @ A3	


DETAILED DESIGN

DRAWING NO. BM230322_203

REVISION K

Autodesk Docs://BM230322_Bridge Street Linear Active Transport Corridor/BM230322_BridgeStreet_LATC_NE2K_R23.rvt

This graphic has been prepared by Boffa Miskell Limited on the specific instructions of our Client. It is solely for our Client's use in accordance with the agreed scope of work. Any use or reliance by a third party is at that party's own risk. Where information has been supplied by the Client or obtained from other external sources, it has been assumed that it is accurate. No liability or responsibility is accepted by Boffa Miskell Limited for any errors or omissions to the extent that they arise from inaccurate information provided by the Client or any external source.

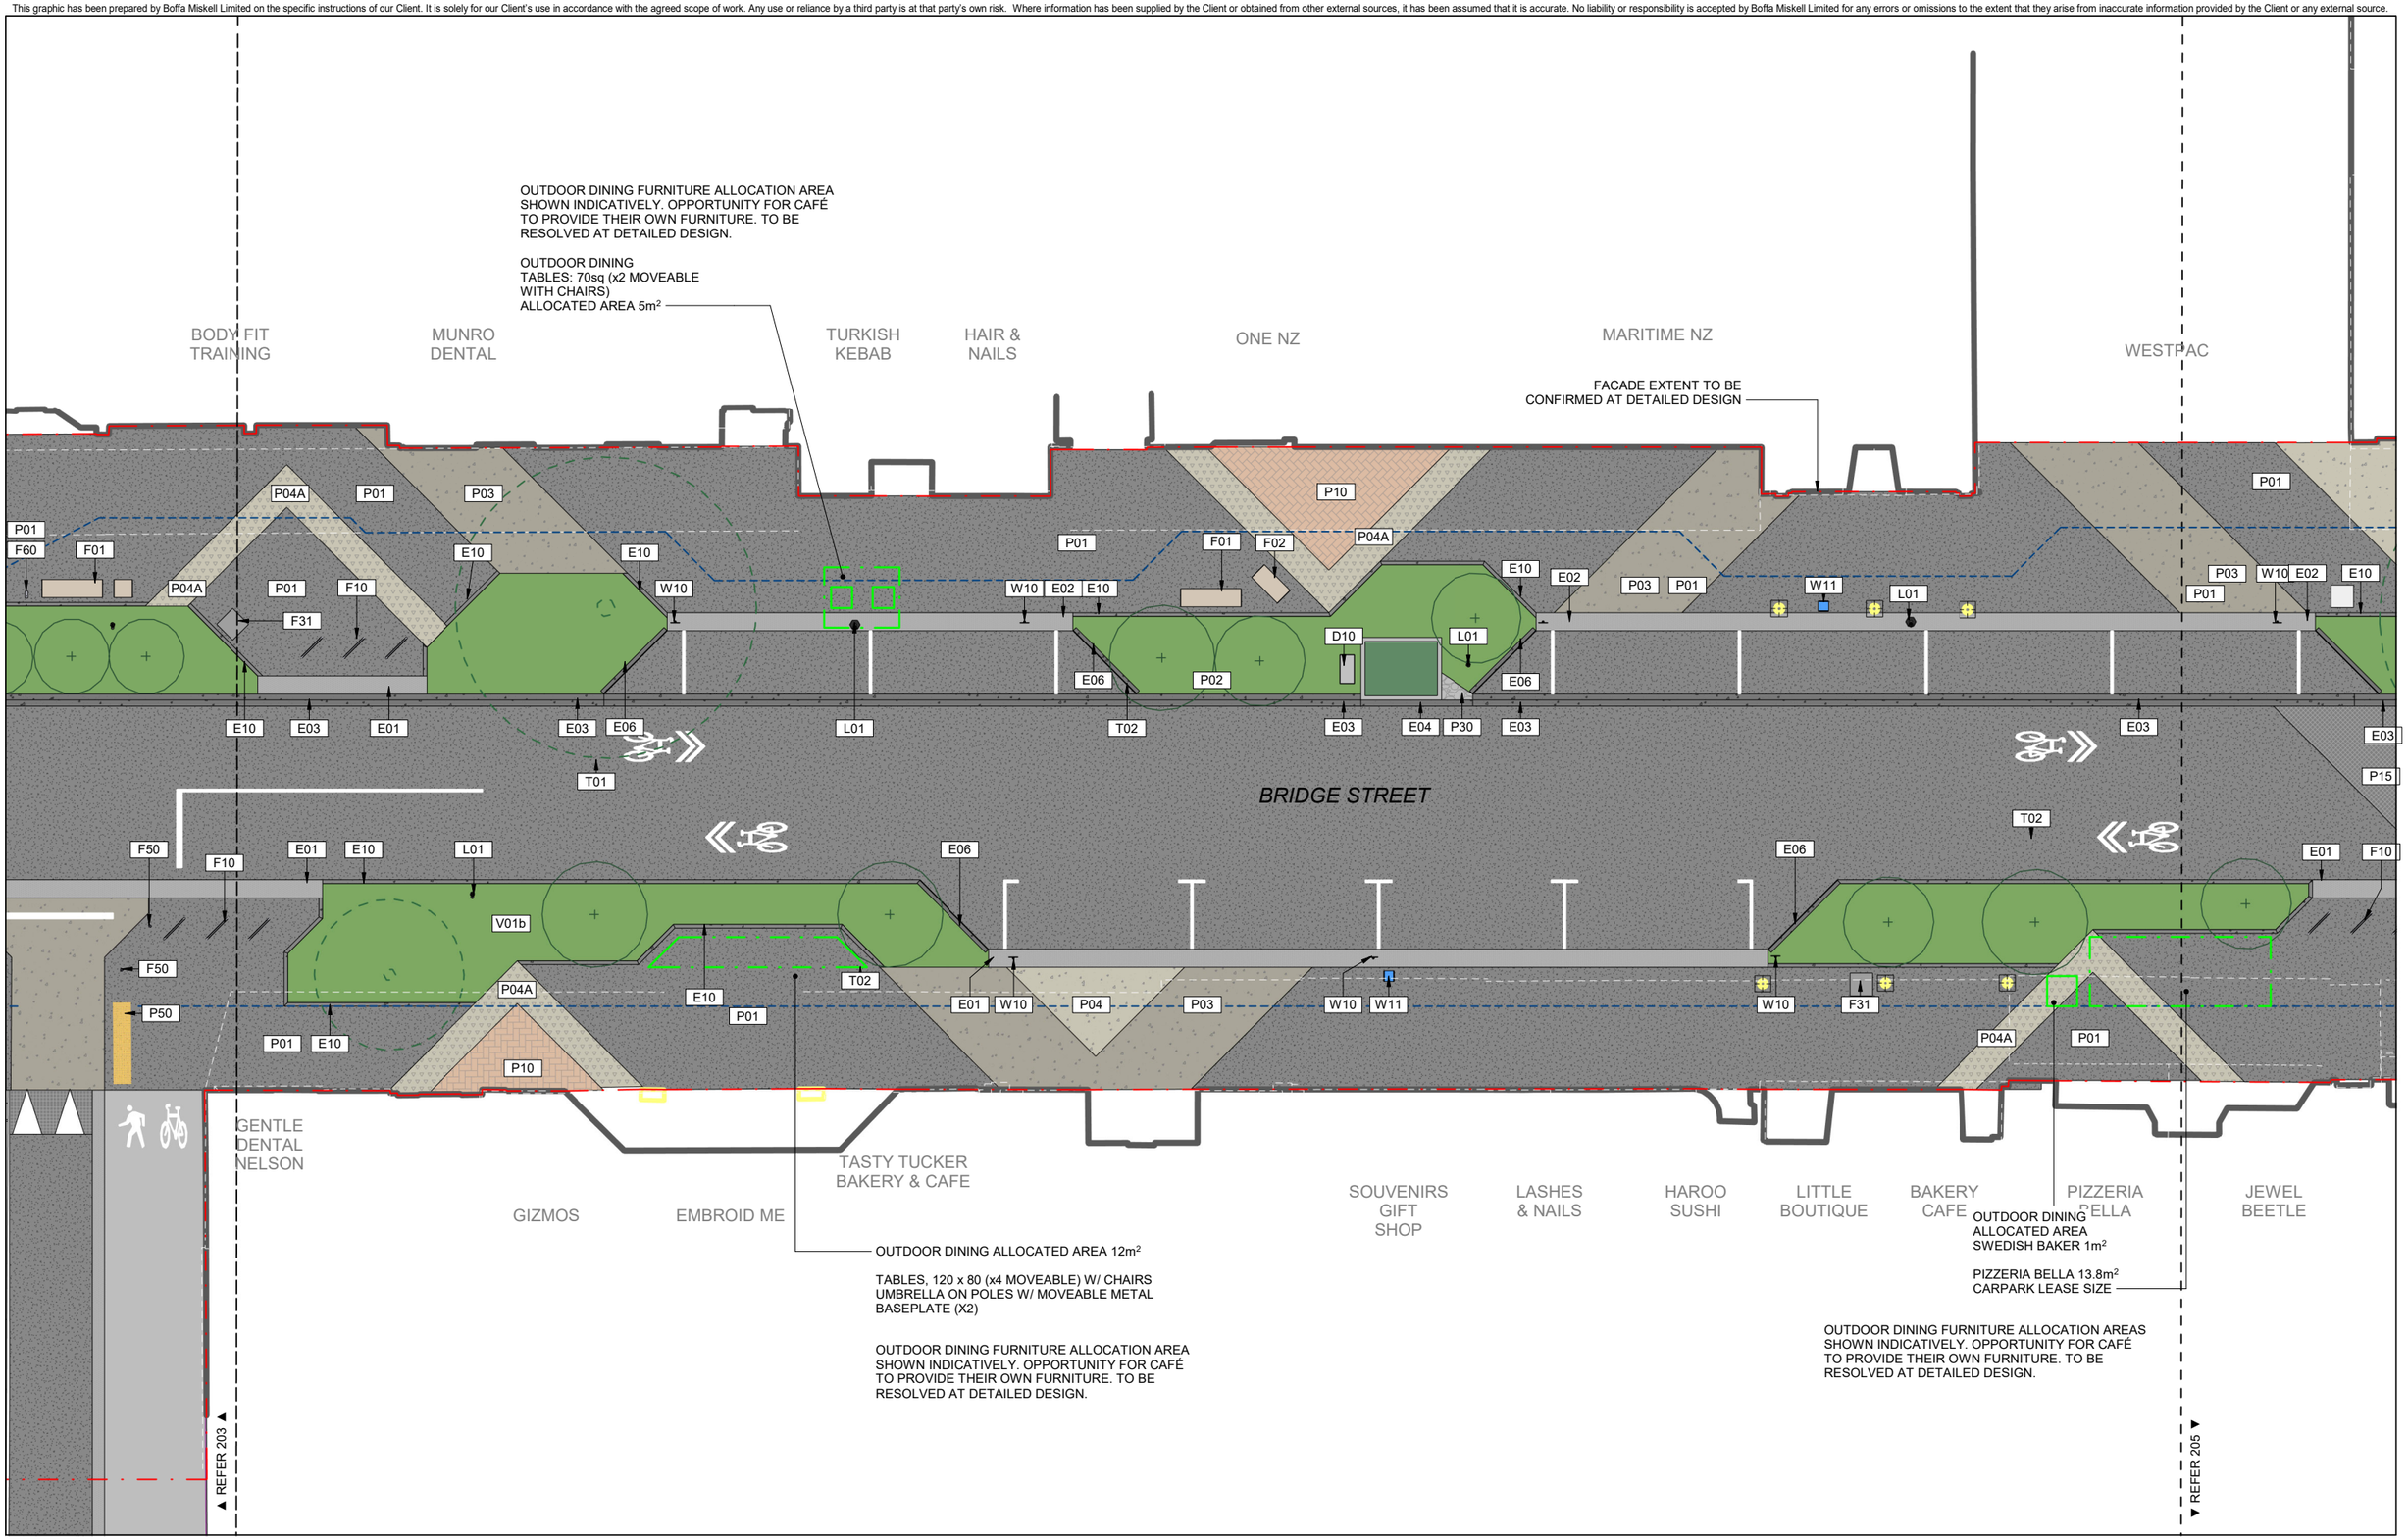

ORIGINAL IN COLOUR

Boffa Miskell

Printed 17/04/2025 3:28:05 pm

KEY:

- EXTENT OF WORKS
- PARCEL BOUNDARY
- 2m CLEARWAY
- BUILDING OVERHANG (WHITE DASH)
- OUTDOOR DINING ALLOCATED AREA
- INDICATIVE IRRIGATION LINES
- VERANDAH POSTS

0 m 1 m 2 m 4 m

REV	DATE	DESCRIPTION	
I	26.02.25	Draft WIP Detailed Design	APr
J	31.03.25	March GA Lockdown	DBa
K	17.04.25	70% Detailed Design	DBa

Bridge St Linear Active Transport Corridor

General Arrangement
Sheet 4 of 11
Bridge Street

Design	LPo	Scale	Date
Drawn	DBa	1:100 @ A1	24.05.2024
Check	LPo	1:200 @ A3	


DETAILED DESIGN

DRAWING NO. BM230322_204

REVISION K

Autodesk Docs://BM230322_Bridge Street Linear Active Transport Corridor/BM230322_BridgeStreet_LATC_NE2K_R23.rvt

This graphic has been prepared by Boffa Miskell Limited on the specific instructions of our Client. It is solely for our Client's use in accordance with the agreed scope of work. Any use or reliance by a third party is at that party's own risk. Where information has been supplied by the Client or obtained from other external sources, it has been assumed that it is accurate. No liability or responsibility is accepted by Boffa Miskell Limited for any errors or omissions to the extent that they arise from inaccurate information provided by the Client or any external source.

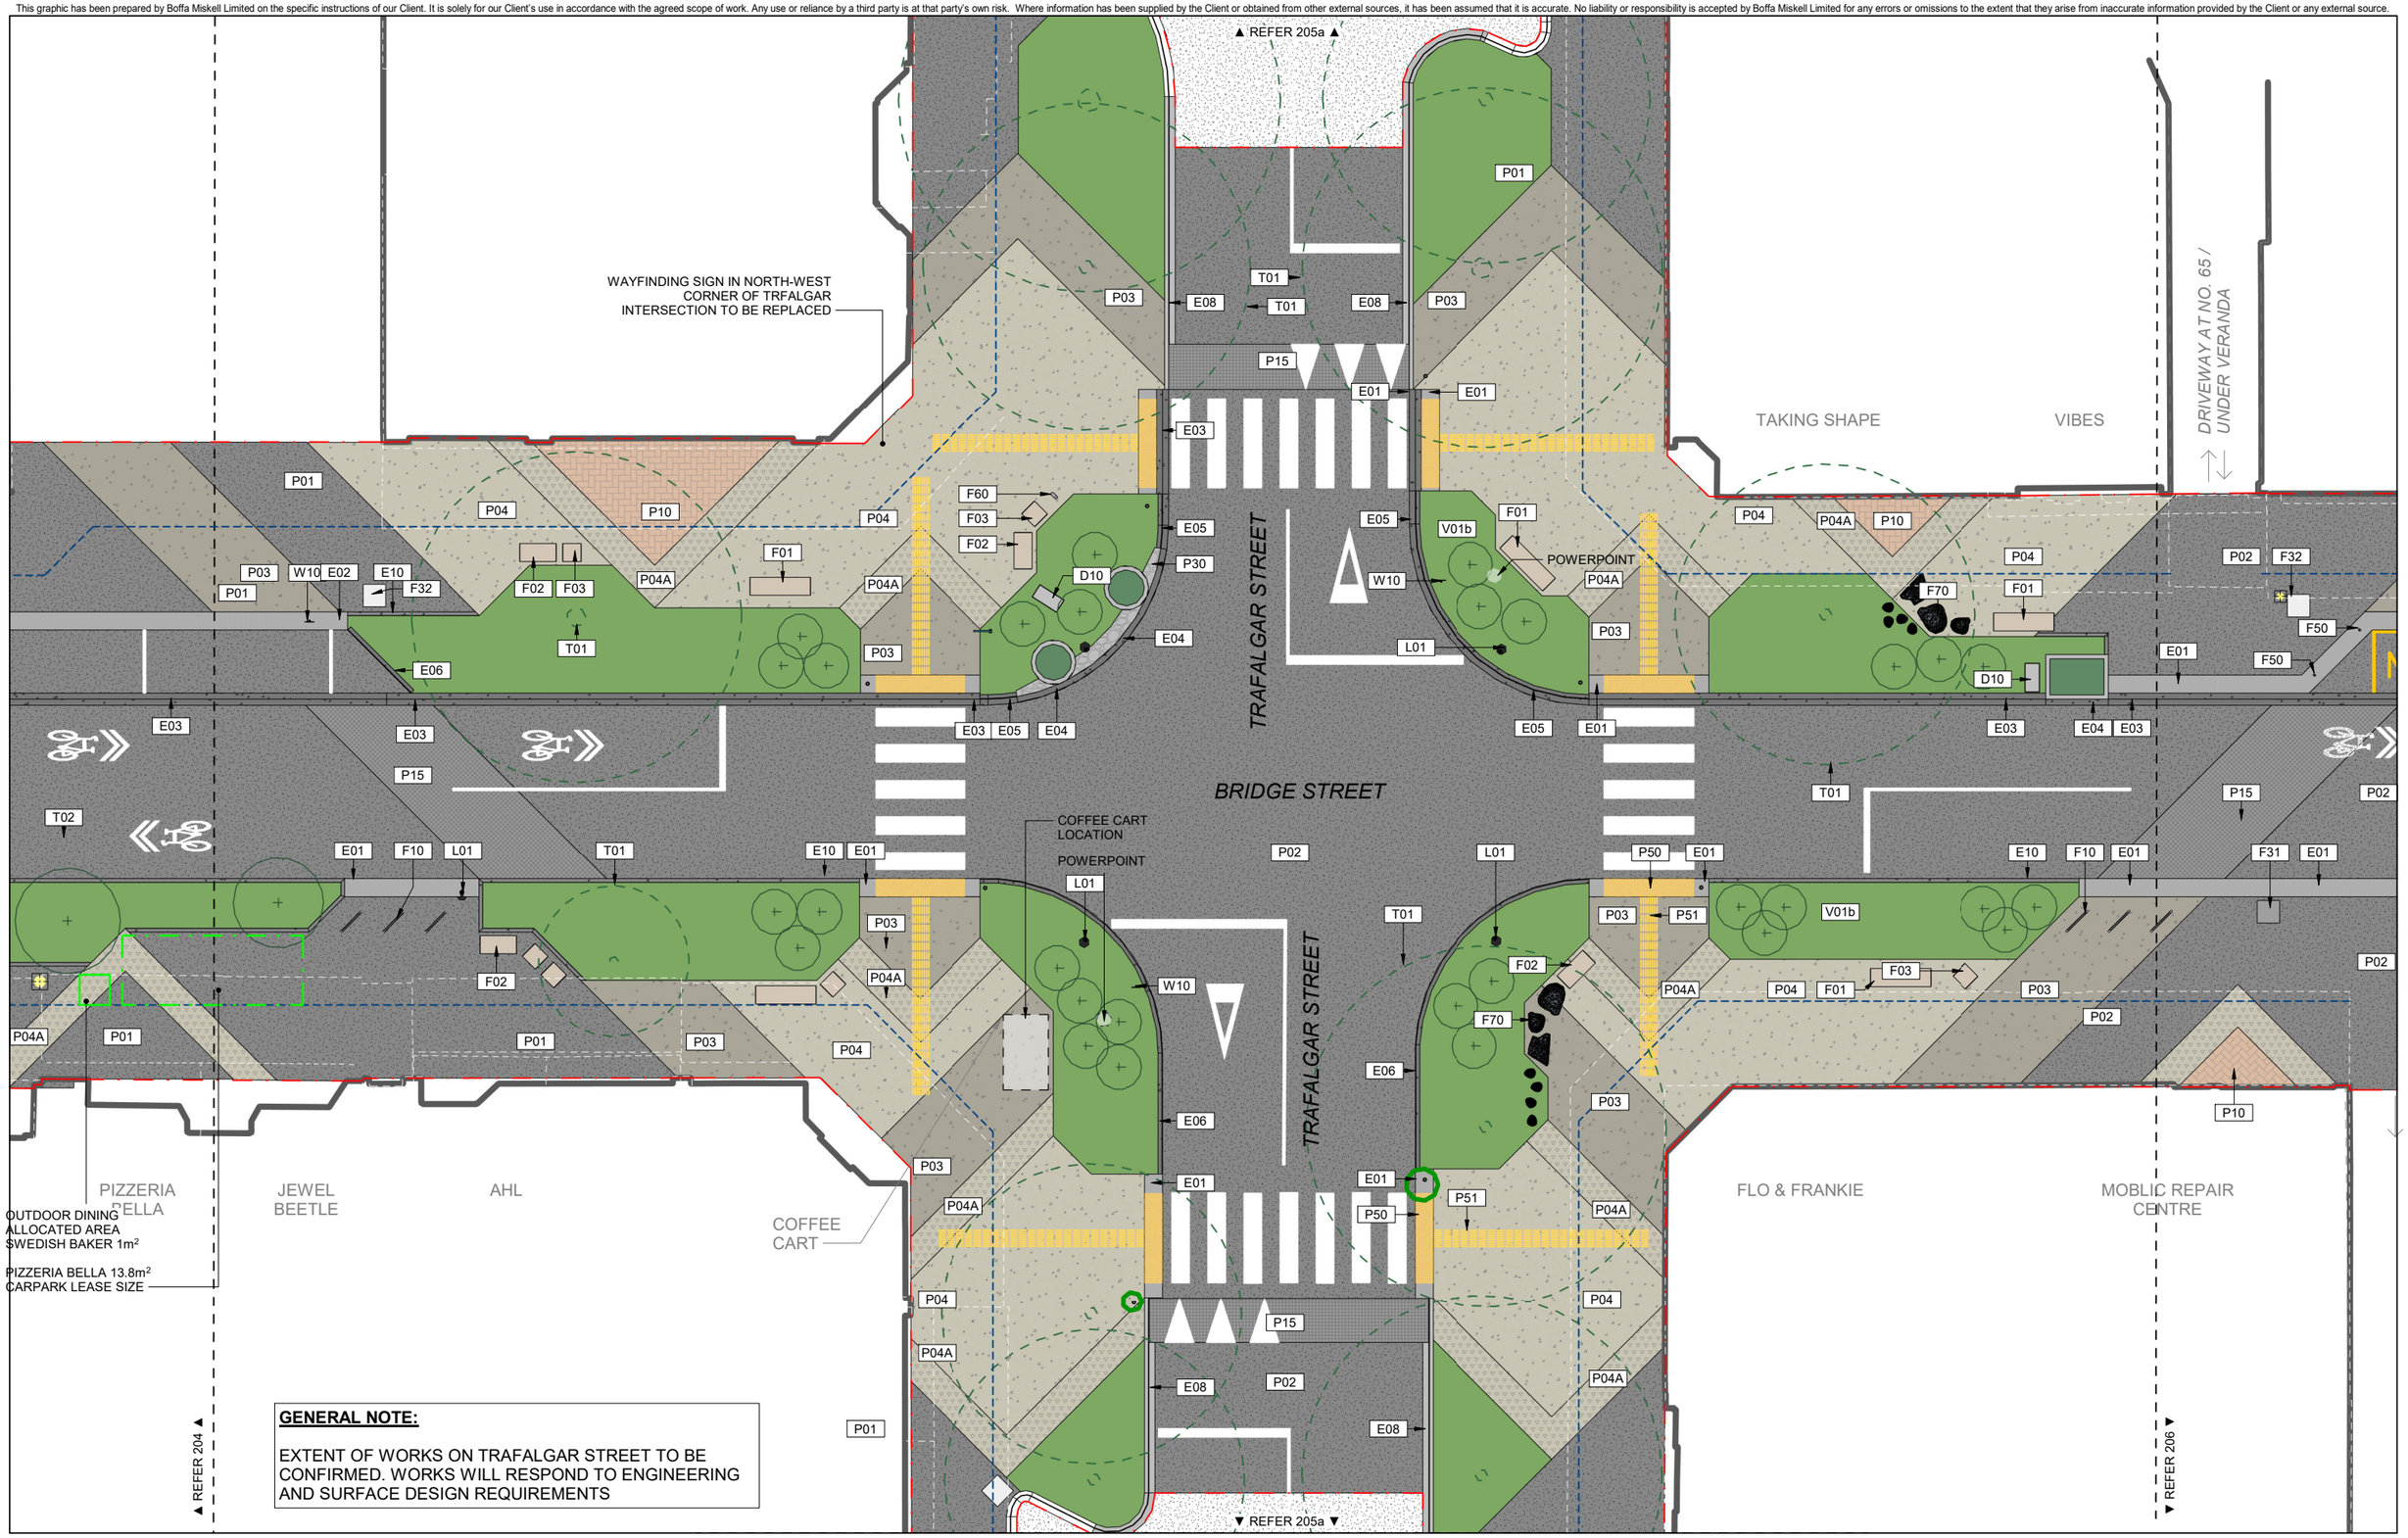

GENERAL NOTE:

EXTENT OF WORKS ON TRAFALGAR STREET TO BE CONFIRMED. WORKS WILL RESPOND TO ENGINEERING AND SURFACE DESIGN REQUIREMENTS

ORIGINAL IN COLOUR

Boffa Miskell

Printed 17/04/2025 3:28:09 pm

KEY:

- EXTENT OF WORKS
- PARCEL BOUNDARY
- 2m CLEARWAY
- BUILDING OVERHANG (WHITE DASH)
- OUTDOOR DINING ALLOCATED AREA
- INDICATIVE IRRIGATION LINES
- VERANDAH POSTS

0m 1m 2m 4m

REV	DATE	DESCRIPTION	APr
I	26.02.25	Draft WIP Detailed Design	DBa
J	31.03.25	March GA Lockdown	DBa
K	17.04.25	70% Detailed Design	

Bridge St Linear Active Transport Corridor

General Arrangement
Sheet 5 of 11
Trafalgar Street Intersection

Design	LPo	Scale	Date
Drawn	DBa	1:100 @ A1	24.05.2024
Check	LPo	1:200 @ A3	


DETAILED DESIGN

DRAWING NO. BM230322_205


REVISION K

Autodesk Docs://BM230322_Bridge Street Linear Active Transport Corridor/BM230322_BridgeStreet_LATC_NE2K_R23.rvt

This graphic has been prepared by Boffa Miskell Limited on the specific instructions of our Client. It is solely for our Client's use in accordance with the agreed scope of work. Any use or reliance by a third party is at that party's own risk. Where information has been supplied by the Client or obtained from other external sources, it has been assumed that it is accurate. No liability or responsibility is accepted by Boffa Miskell Limited for any errors or omissions to the extent that they arise from inaccurate information provided by the Client or any external source.

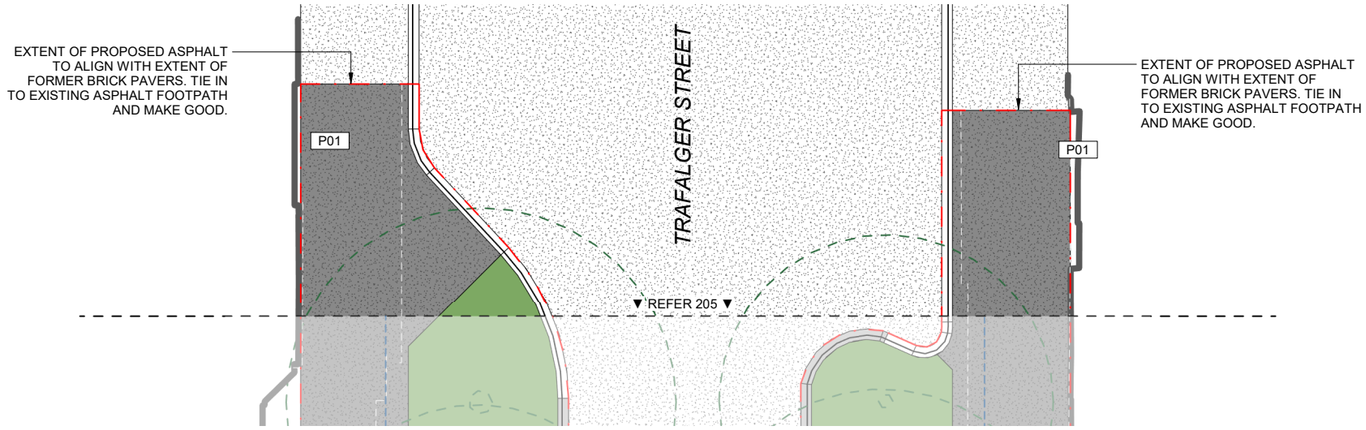

1 / - General Arrangement - North Trafalgar Interface
Scale: 1 : 100

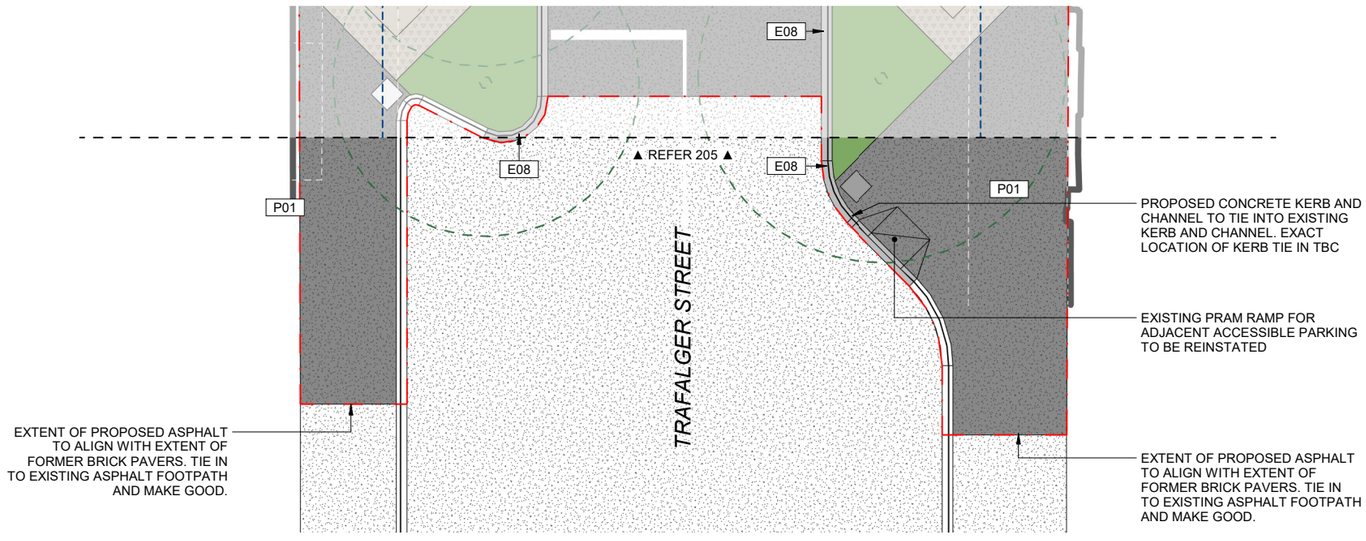

2 / - General Arrangement - South Trafalgar Interface
Scale: 1 : 100

ORIGINAL IN COLOUR

Boffa Miskell

Printed 17/04/2025 3:28:14 pm

KEY:

- EXTENT OF WORKS
- PARCEL BOUNDARY
- 2m CLEARWAY
- BUILDING OVERHANG (WHITE DASH)
- OUTDOOR DINING ALLOCATED AREA
- INDICATIVE IRRIGATION LINES
- VERANDAH POSTS

0m 1m 2m 4m

REV	DATE	DESCRIPTION	APr
I	26.02.25	Draft WIP Detailed Design	DBa
J	31.03.25	March GA Lockdown	DBa
K	17.04.25	70% Detailed Design	

Bridge St Linear Active Transport Corridor

General Arrangement - Trafalgar Interfaces
Sheet 5 of 11
Trafalgar Street Intersection

Design	LPo	Scale	Date
Drawn	DBa	1:100 @ A1	24.05.2024
Check	LPo	1:200 @ A3	


DETAILED DESIGN

DRAWING NO. BM230322_205a

REVISION K

Autodesk Docs://BM230322_Bridge Street Linear Active Transport Corridor/BM230322_BridgeStreet_LATC_NE2K_R23.rvt

This graphic has been prepared by Boffa Miskell Limited on the specific instructions of our Client. It is solely for our Client's use in accordance with the agreed scope of work. Any use or reliance by a third party is at that party's own risk. Where information has been supplied by the Client or obtained from other external sources, it has been assumed that it is accurate. No liability or responsibility is accepted by Boffa Miskell Limited for any errors or omissions to the extent that they arise from inaccurate information provided by the Client or any external source.

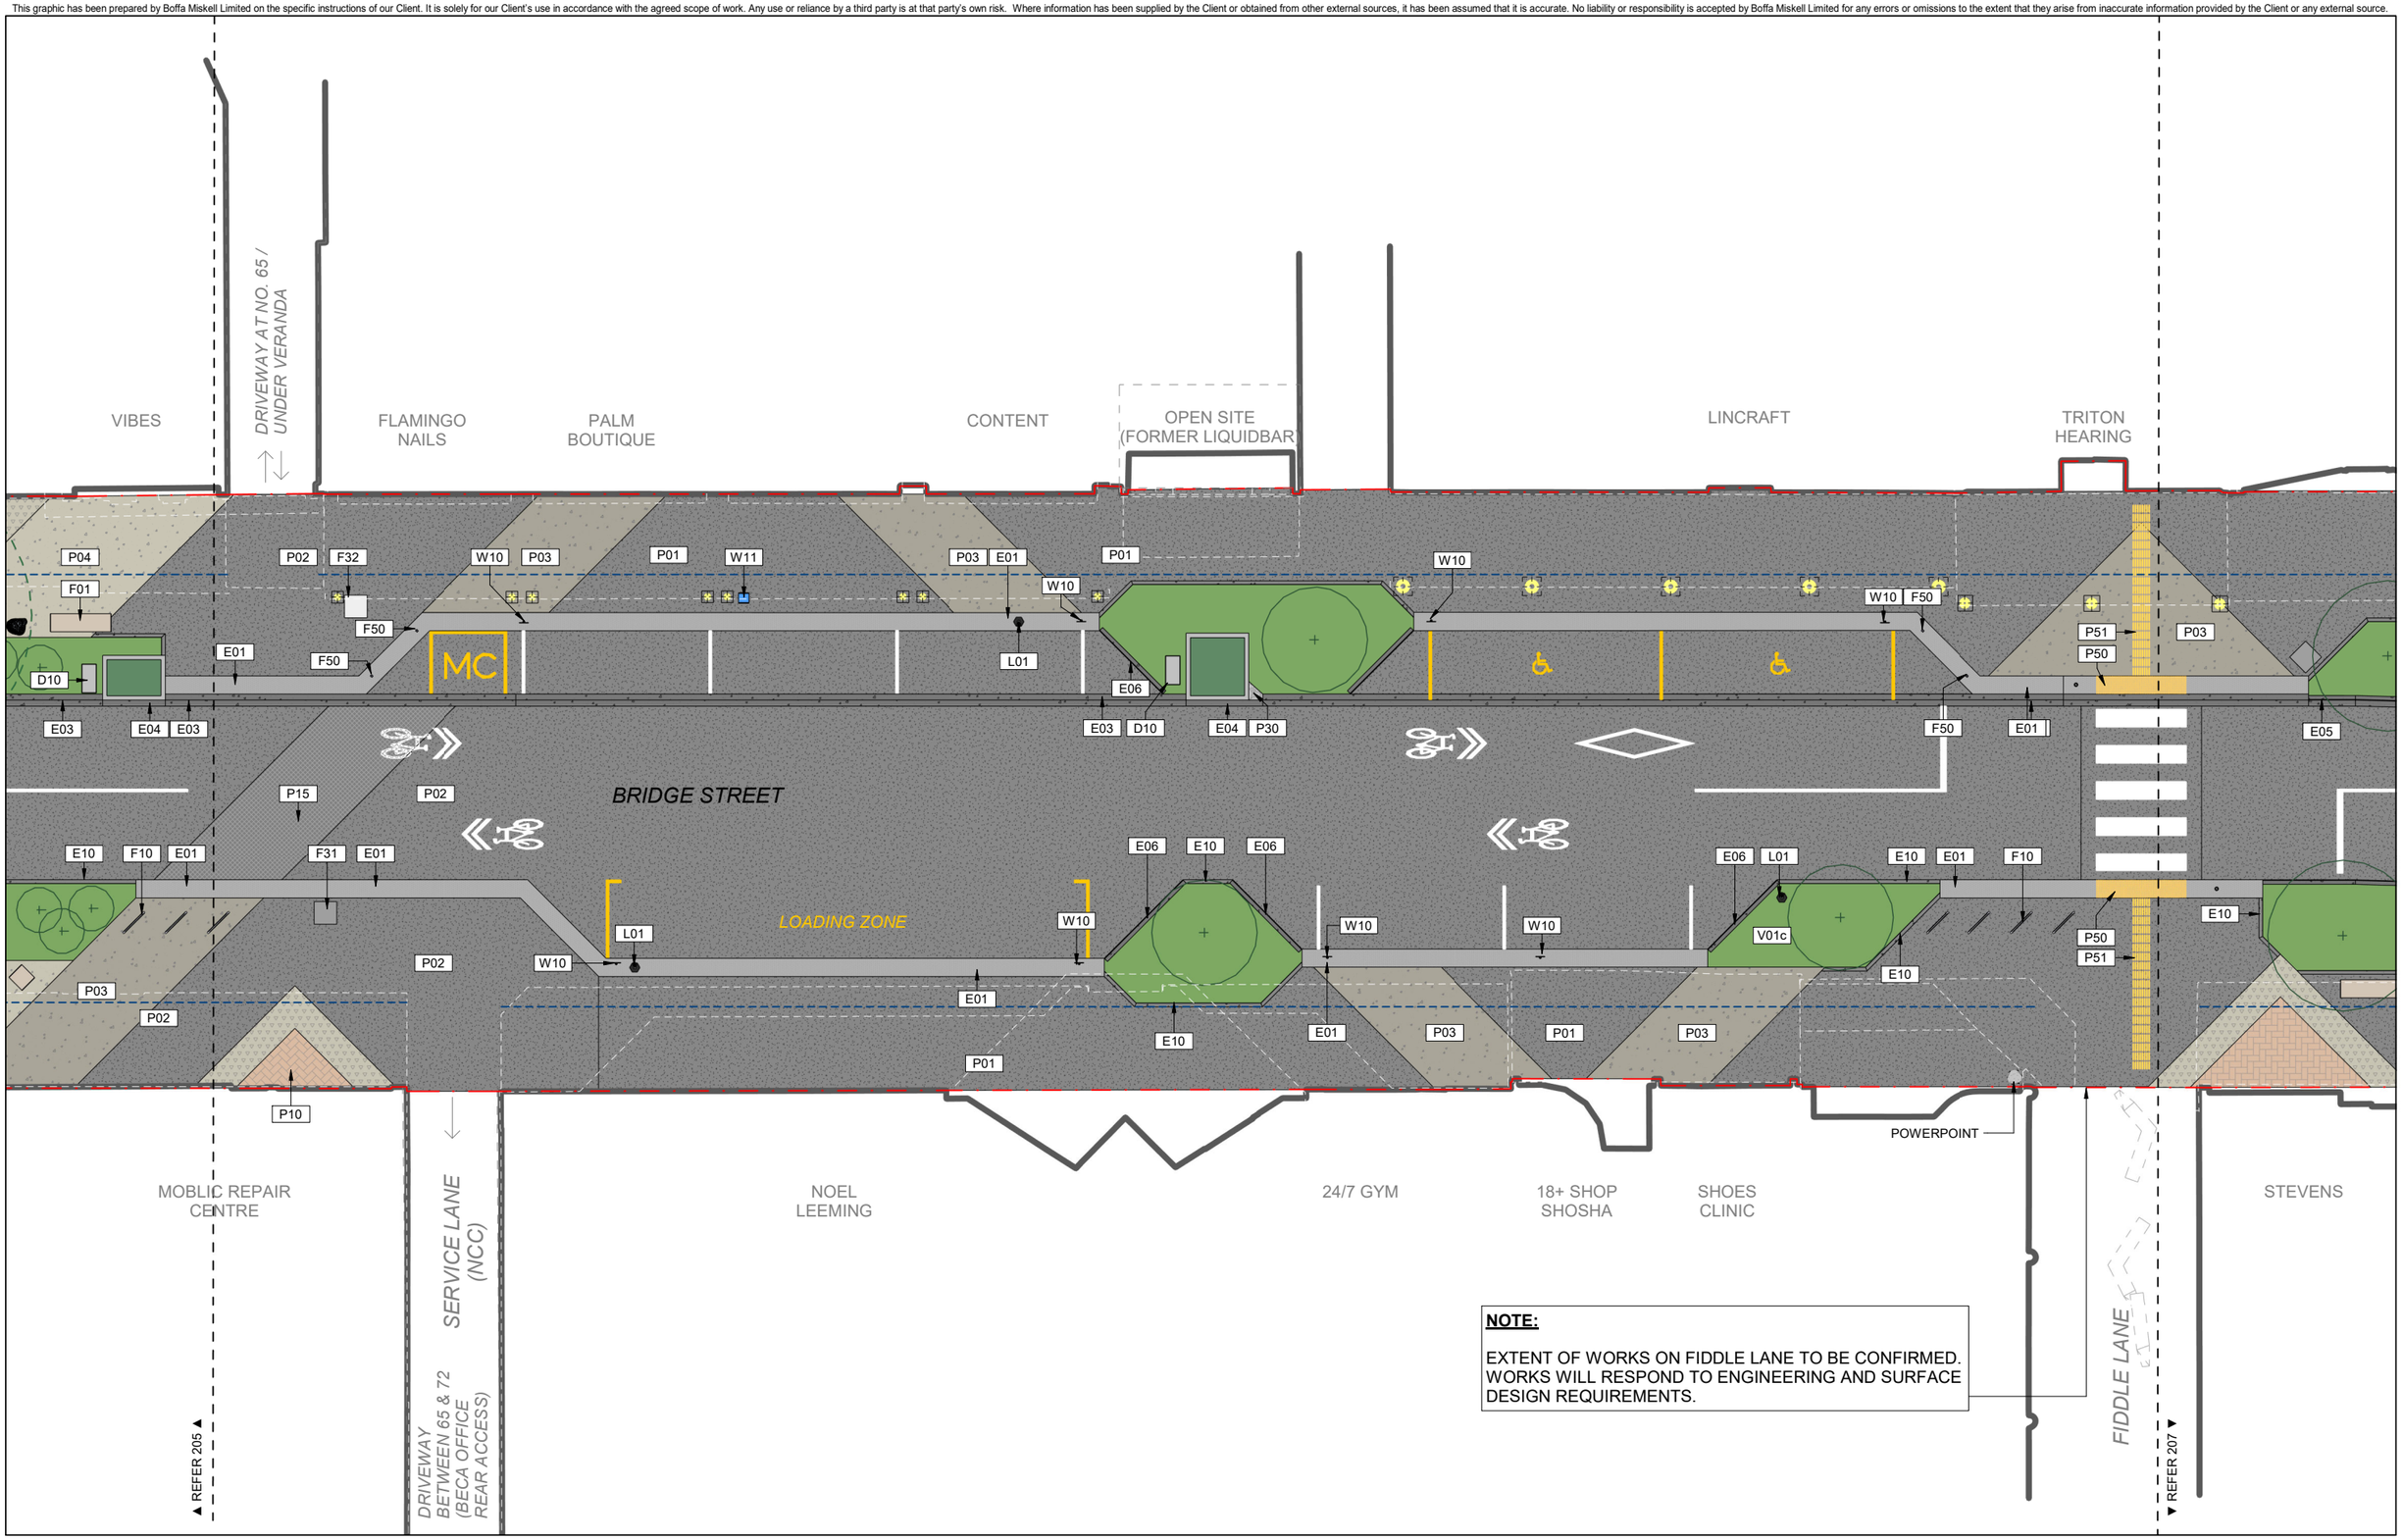

NOTE:

EXTENT OF WORKS ON FIDDLE LANE TO BE CONFIRMED. WORKS WILL RESPOND TO ENGINEERING AND SURFACE DESIGN REQUIREMENTS.

ORIGINAL IN COLOUR

Boffa Miskell

Printed 17/04/2025 3:28:17 pm

KEY:

- EXTENT OF WORKS
- PARCEL BOUNDARY
- 2m CLEARWAY
- BUILDING OVERHANG (WHITE DASH)
- OUTDOOR DINING ALLOCATED AREA
- INDICATIVE IRRIGATION LINES
- VERANDAH POSTS

0m 1m 2m 4m

REV	DATE	DESCRIPTION	APr
I	26.02.25	Draft WIP Detailed Design	DBa
J	31.03.25	March GA Lockdown	DBa
K	17.04.25	70% Detailed Design	

Bridge St Linear Active Transport Corridor

General Arrangement
Sheet 6 of 11
Bridge Street - Fiddle Lane

Design	LPo	Scale	Date
Drawn	DBa	1:100 @ A1	24.05.2024
Check	LPo	1:200 @ A3	


DETAILED DESIGN

DRAWING NO. BM230322_206

REVISION K

Autodesk Docs://BM230322_Bridge Street Linear Active Transport Corridor/BM230322_BridgeStreet_LATC_NE2K_R23.rvt

This graphic has been prepared by Boffa Miskell Limited on the specific instructions of our Client. It is solely for our Client's use in accordance with the agreed scope of work. Any use or reliance by a third party is at that party's own risk. Where information has been supplied by the Client or obtained from other external sources, it has been assumed that it is accurate. No liability or responsibility is accepted by Boffa Miskell Limited for any errors or omissions to the extent that they arise from inaccurate information provided by the Client or any external source.

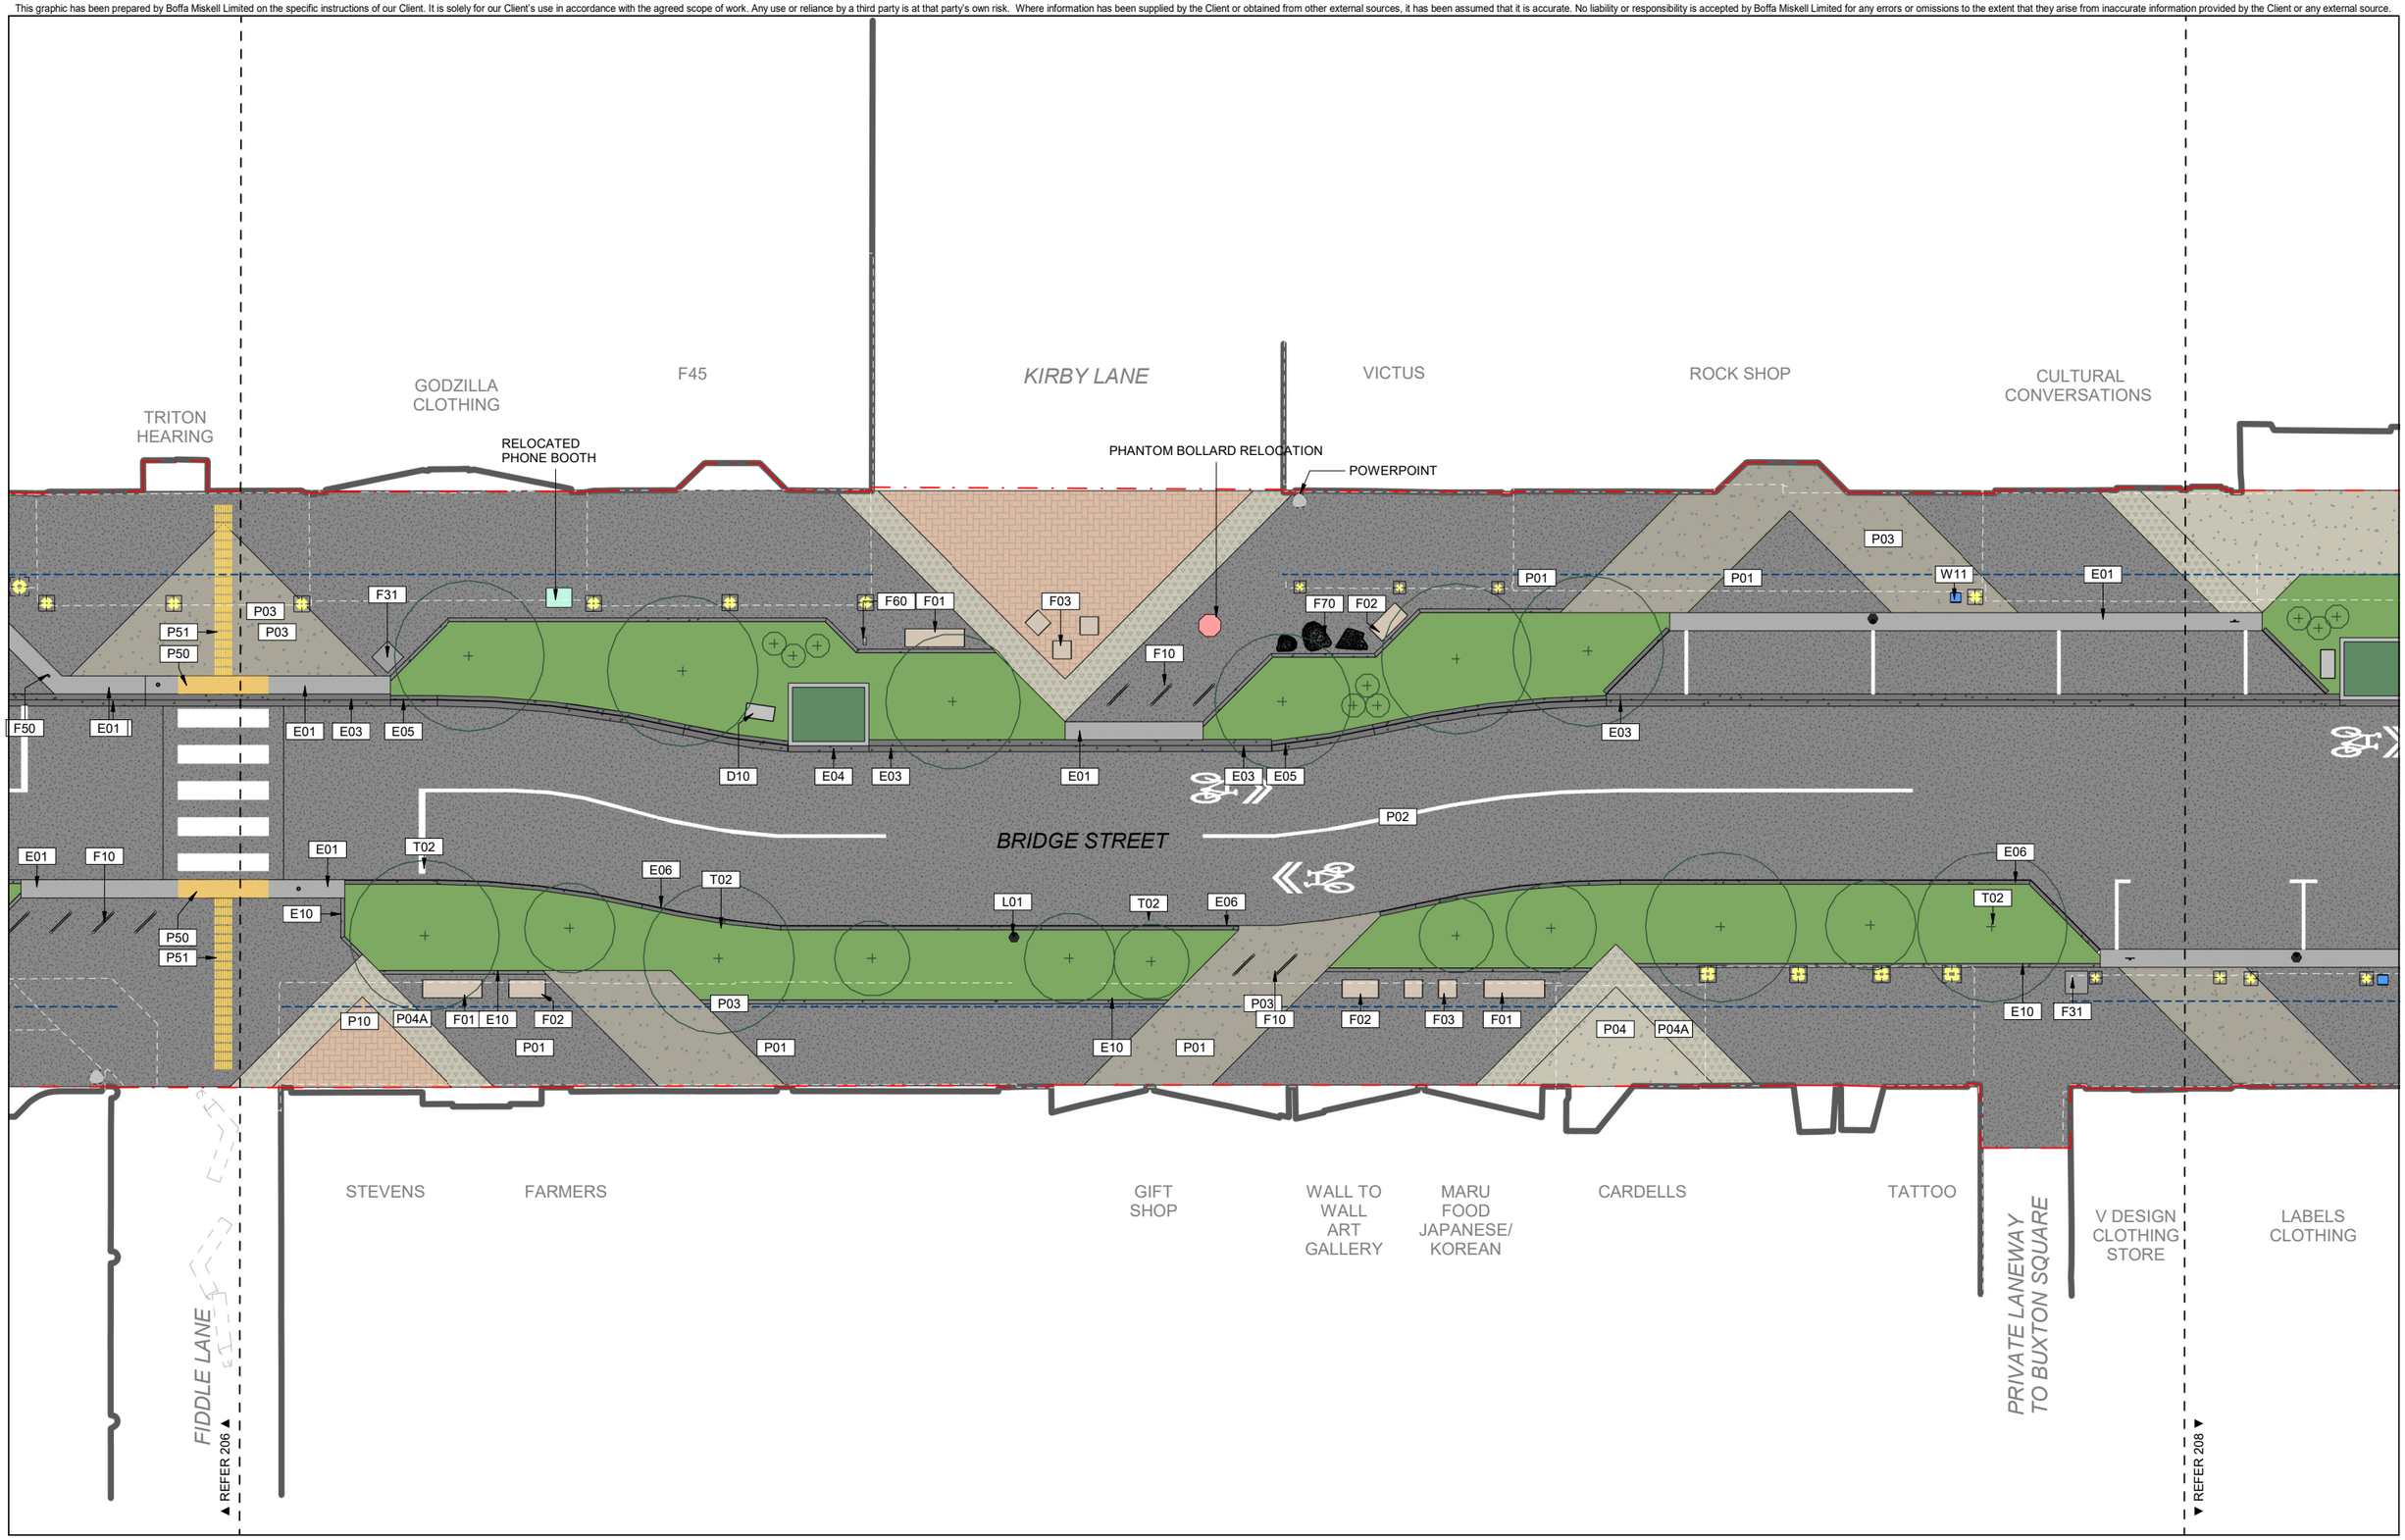

ORIGINAL IN COLOUR

Boffa Miskell

Printed 17/04/2025 3:28:20 pm

KEY:

- EXTENT OF WORKS
- PARCEL BOUNDARY
- 2m CLEARWAY
- BUILDING OVERHANG (WHITE DASH)
- OUTDOOR DINING ALLOCATED AREA
- INDICATIVE IRRIGATION LINES
- VERANDAH POSTS

0m 1m 2m 4m

REV	DATE	DESCRIPTION	APr
I	26.02.25	Draft WIP Detailed Design	DBa
J	31.03.25	March GA Lockdown	DBa
K	17.04.25	70% Detailed Design	

Bridge St Linear Active Transport Corridor

General Arrangement
Sheet 7 of 11
Bridge Street - Kirby Lane

Design	LPo	Scale	Date
Drawn	DBa	1:100 @ A1	24.05.2024
Check	LPo	1:200 @ A3	


DETAILED DESIGN

DRAWING NO. BM230322_207

REVISION K

Autodesk Docs://BM230322_Bridge Street Linear Active Transport Corridor/BM230322_BridgeStreet_LATC_NE2K_R23.rvt

This graphic has been prepared by Boffa Miskell Limited on the specific instructions of our Client. It is solely for our Client's use in accordance with the agreed scope of work. Any use or reliance by a third party is at that party's own risk. Where information has been supplied by the Client or obtained from other external sources, it has been assumed that it is accurate. No liability or responsibility is accepted by Boffa Miskell Limited for any errors or omissions to the extent that they arise from inaccurate information provided by the Client or any external source.

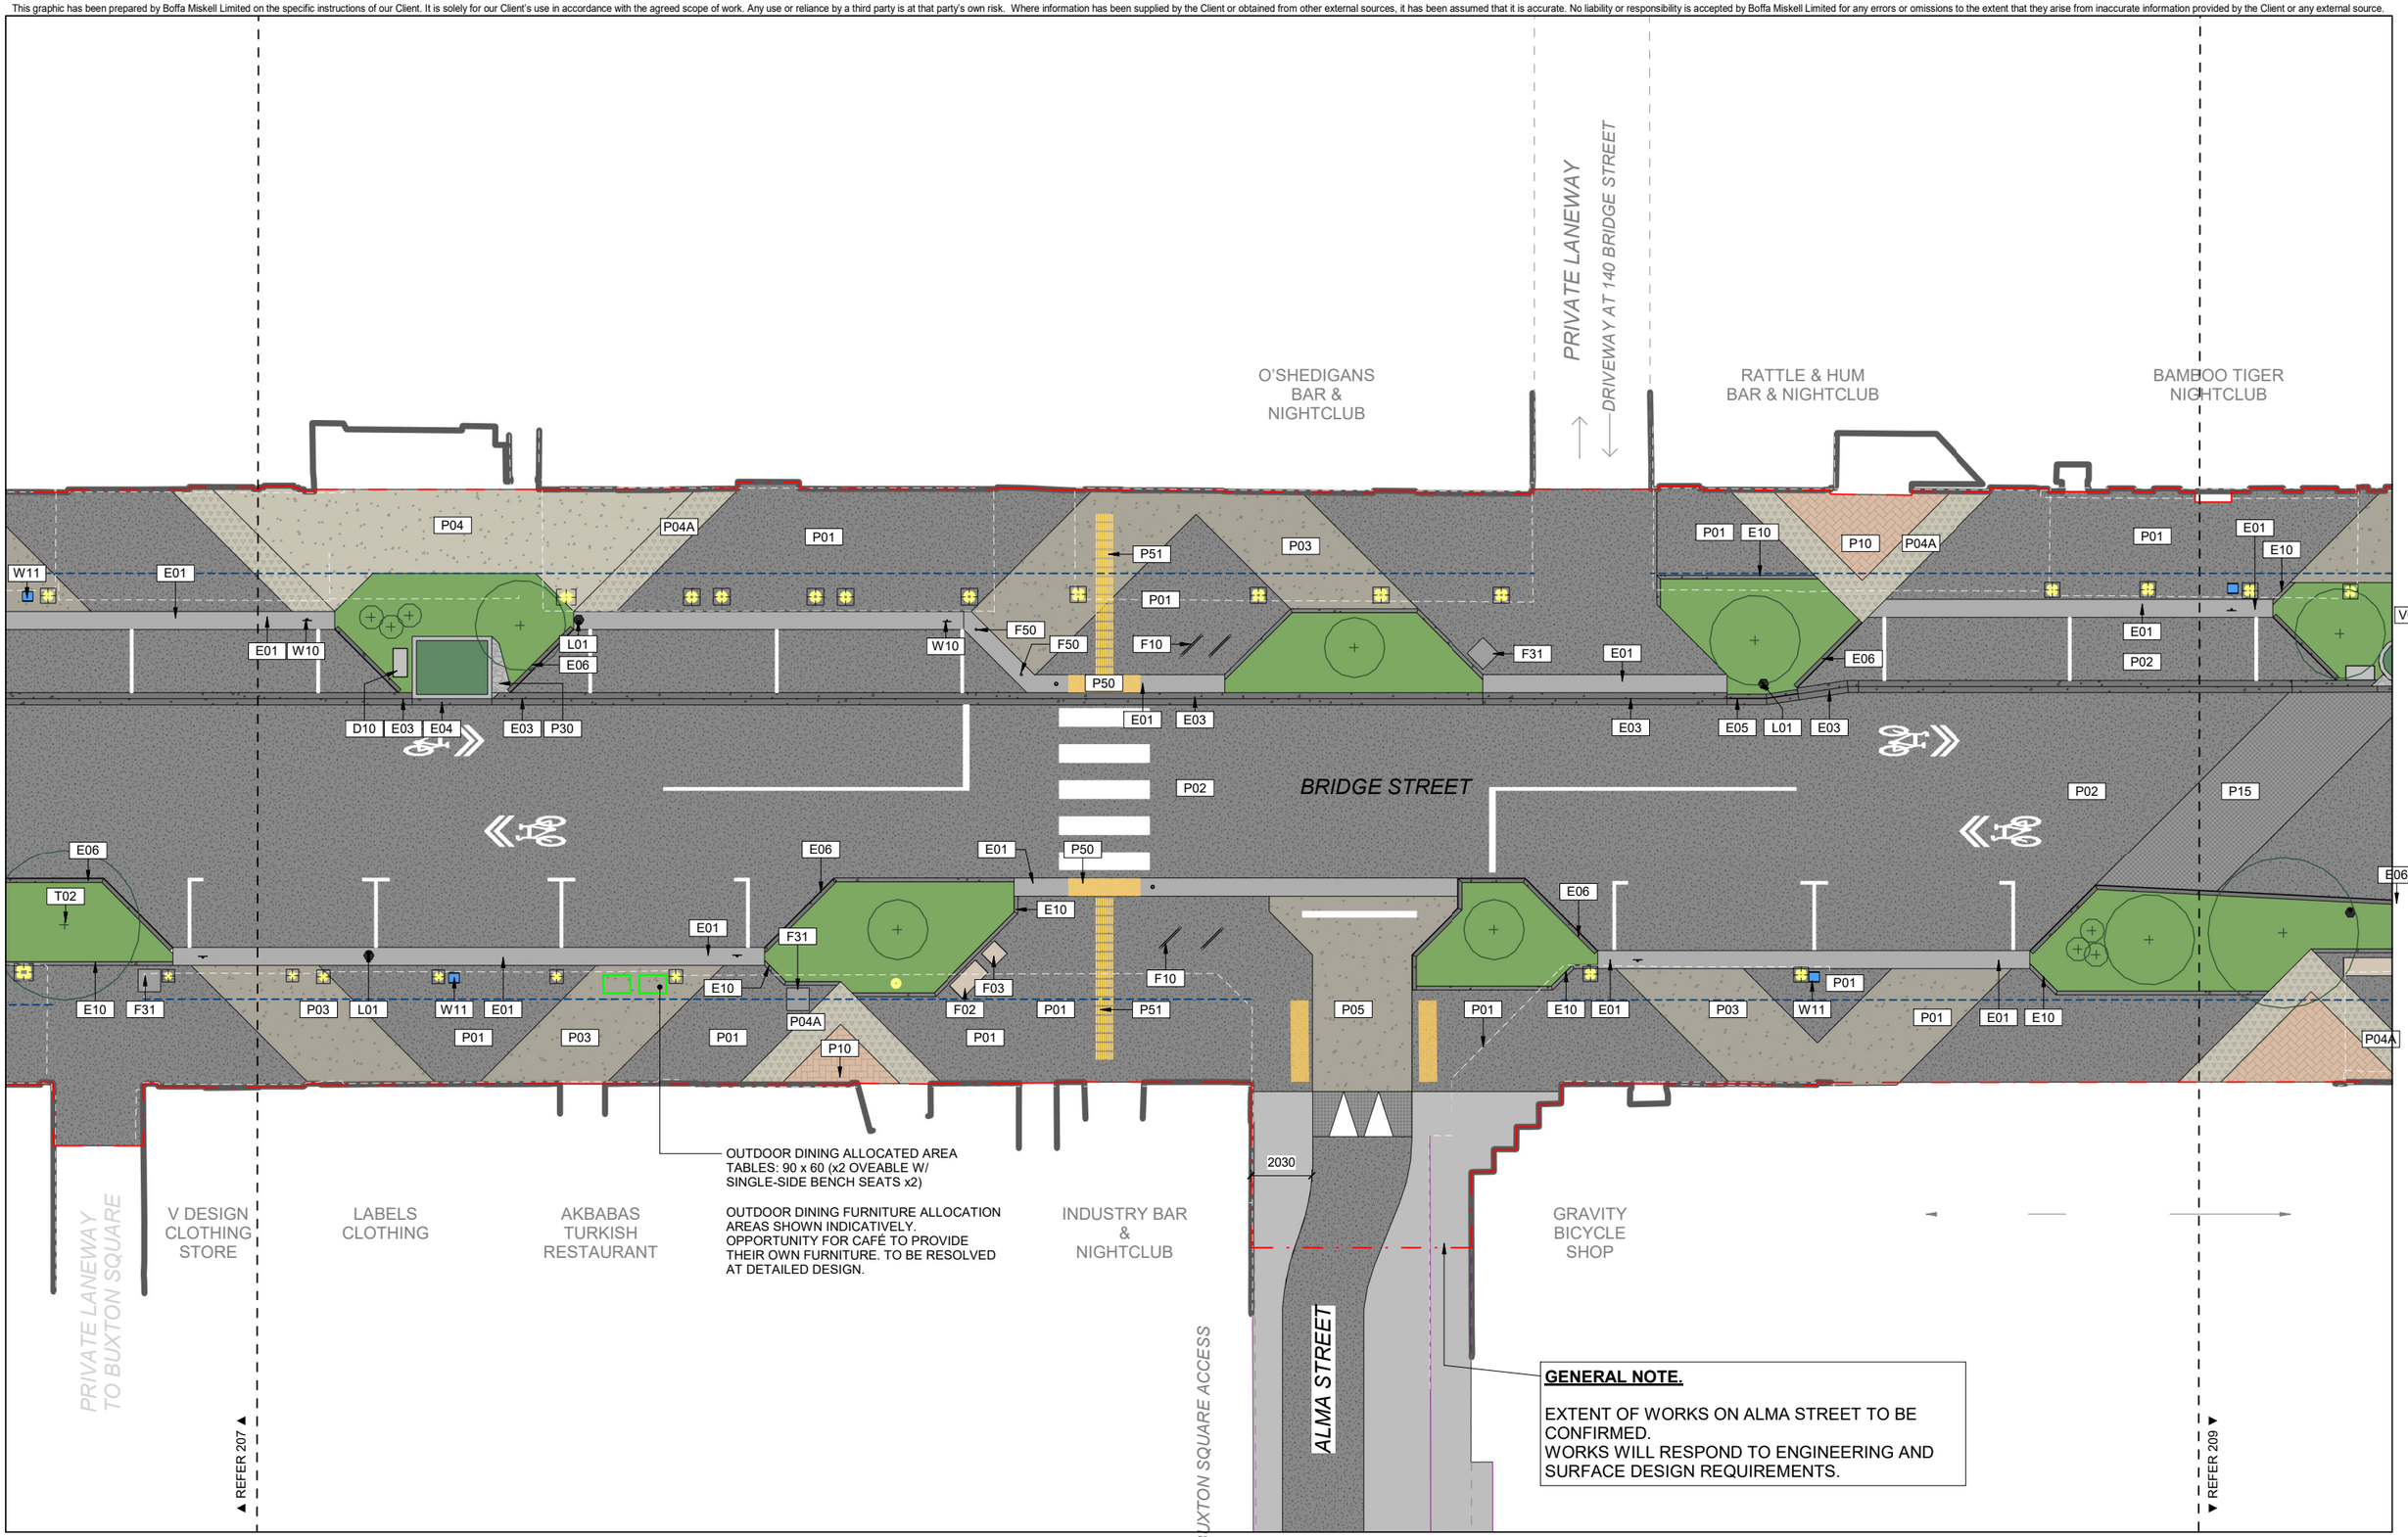

ORIGINAL IN COLOUR

Boffa Miskell

Printed 17/04/2025 3:28:21 pm

KEY:

- EXTENT OF WORKS
- PARCEL BOUNDARY
- 2m CLEARWAY
- BUILDING OVERHANG (WHITE DASH)
- OUTDOOR DINING ALLOCATED AREA
- INDICATIVE IRRIGATION LINES
- VERANDAH POSTS

0m 1m 2m 4m

REV	DATE	DESCRIPTION	APr
I	26.02.25	Draft WIP Detailed Design	DBa
J	31.03.25	March GA Lockdown	DBa
K	17.04.25	70% Detailed Design	

Bridge St Linear Active Transport Corridor

General Arrangement
Sheet 8 of 11
Bridge Street - Alma Street

Design	LPo	Scale	Date
Drawn	DBa	1:100 @ A1	24.05.2024
Check	LPo	1:200 @ A3	


DETAILED DESIGN

DRAWING NO. BM230322_208

REVISION K

Autodesk Docs://BM230322_Bridge Street Linear Active Transport Corridor/BM230322_BridgeStreet_LATC_NE2K_R23.rvt

This graphic has been prepared by Boffa Miskell Limited on the specific instructions of our Client. It is solely for our Client's use in accordance with the agreed scope of work. Any use or reliance by a third party is at that party's own risk. Where information has been supplied by the Client or obtained from other external sources, it has been assumed that it is accurate. No liability or responsibility is accepted by Boffa Miskell Limited for any errors or omissions to the extent that they arise from inaccurate information provided by the Client or any external source.

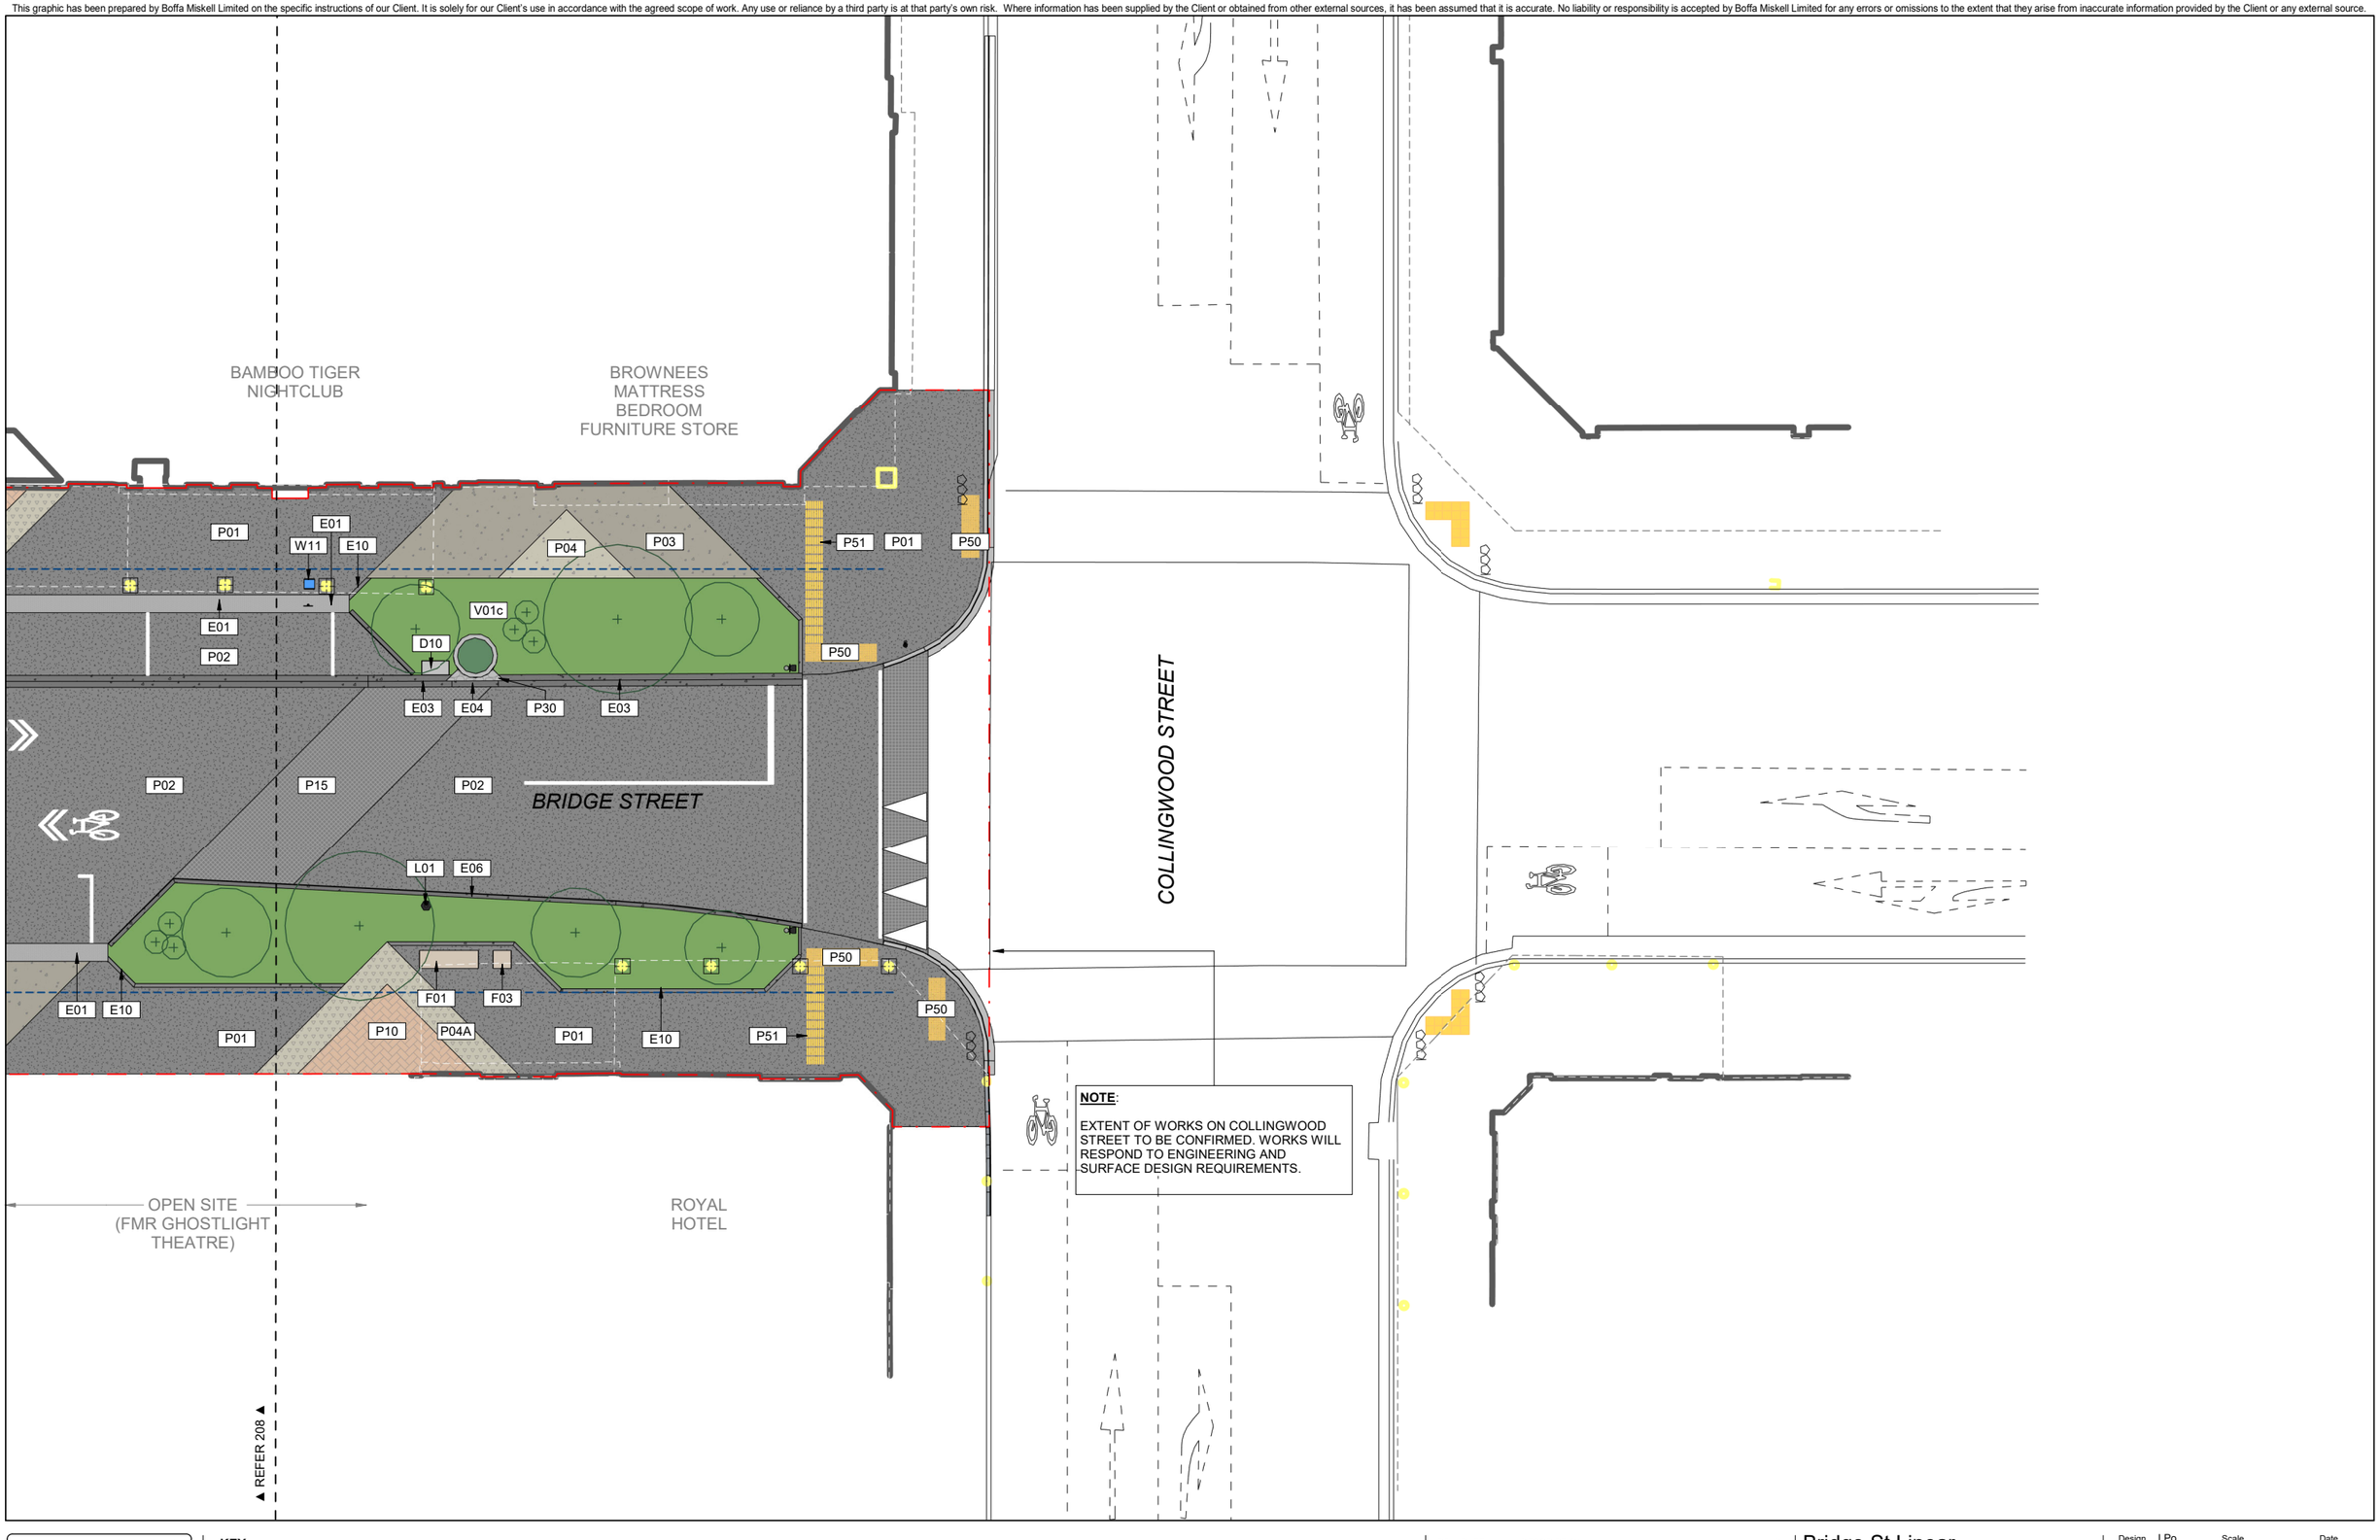

ORIGINAL IN COLOUR

Boffa Miskell

Printed 17/04/2025 3:28:24 pm

KEY:

- EXTENT OF WORKS
- PARCEL BOUNDARY
- 2m CLEARWAY
- BUILDING OVERHANG (WHITE DASH)
- OUTDOOR DINING ALLOCATED AREA
- INDICATIVE IRRIGATION LINES
- VERANDAH POSTS

0 m 1 m 2 m 4 m

REV	DATE	DESCRIPTION	APr
I	26.02.25	Draft WIP Detailed Design	DBa
J	31.03.25	March GA Lockdown	DBa
K	17.04.25	70% Detailed Design	

Bridge St Linear Active Transport Corridor

General Arrangement
Sheet 9 of 11
Collingwood Street Intersection

Design	LPo	Scale	Date
Drawn	DBa	1:100 @ A1	24.05.2024
Check	LPo	1:200 @ A3	


DETAILED DESIGN

DRAWING NO. BM230322_209

REVISION K

Autodesk Docs://BM230322_Bridge Street Linear Active Transport Corridor/BM230322_BridgeStreet_LATC_NE2K_R23.rvt

This graphic has been prepared by Boffa Miskell Limited on the specific instructions of our Client. It is solely for our Client's use in accordance with the agreed scope of work. Any use or reliance by a third party is at that party's own risk. Where information has been supplied by the Client or obtained from other external sources, it has been assumed that it is accurate. No liability or responsibility is accepted by Boffa Miskell Limited for any errors or omissions to the extent that they arise from inaccurate information provided by the Client or any external source.

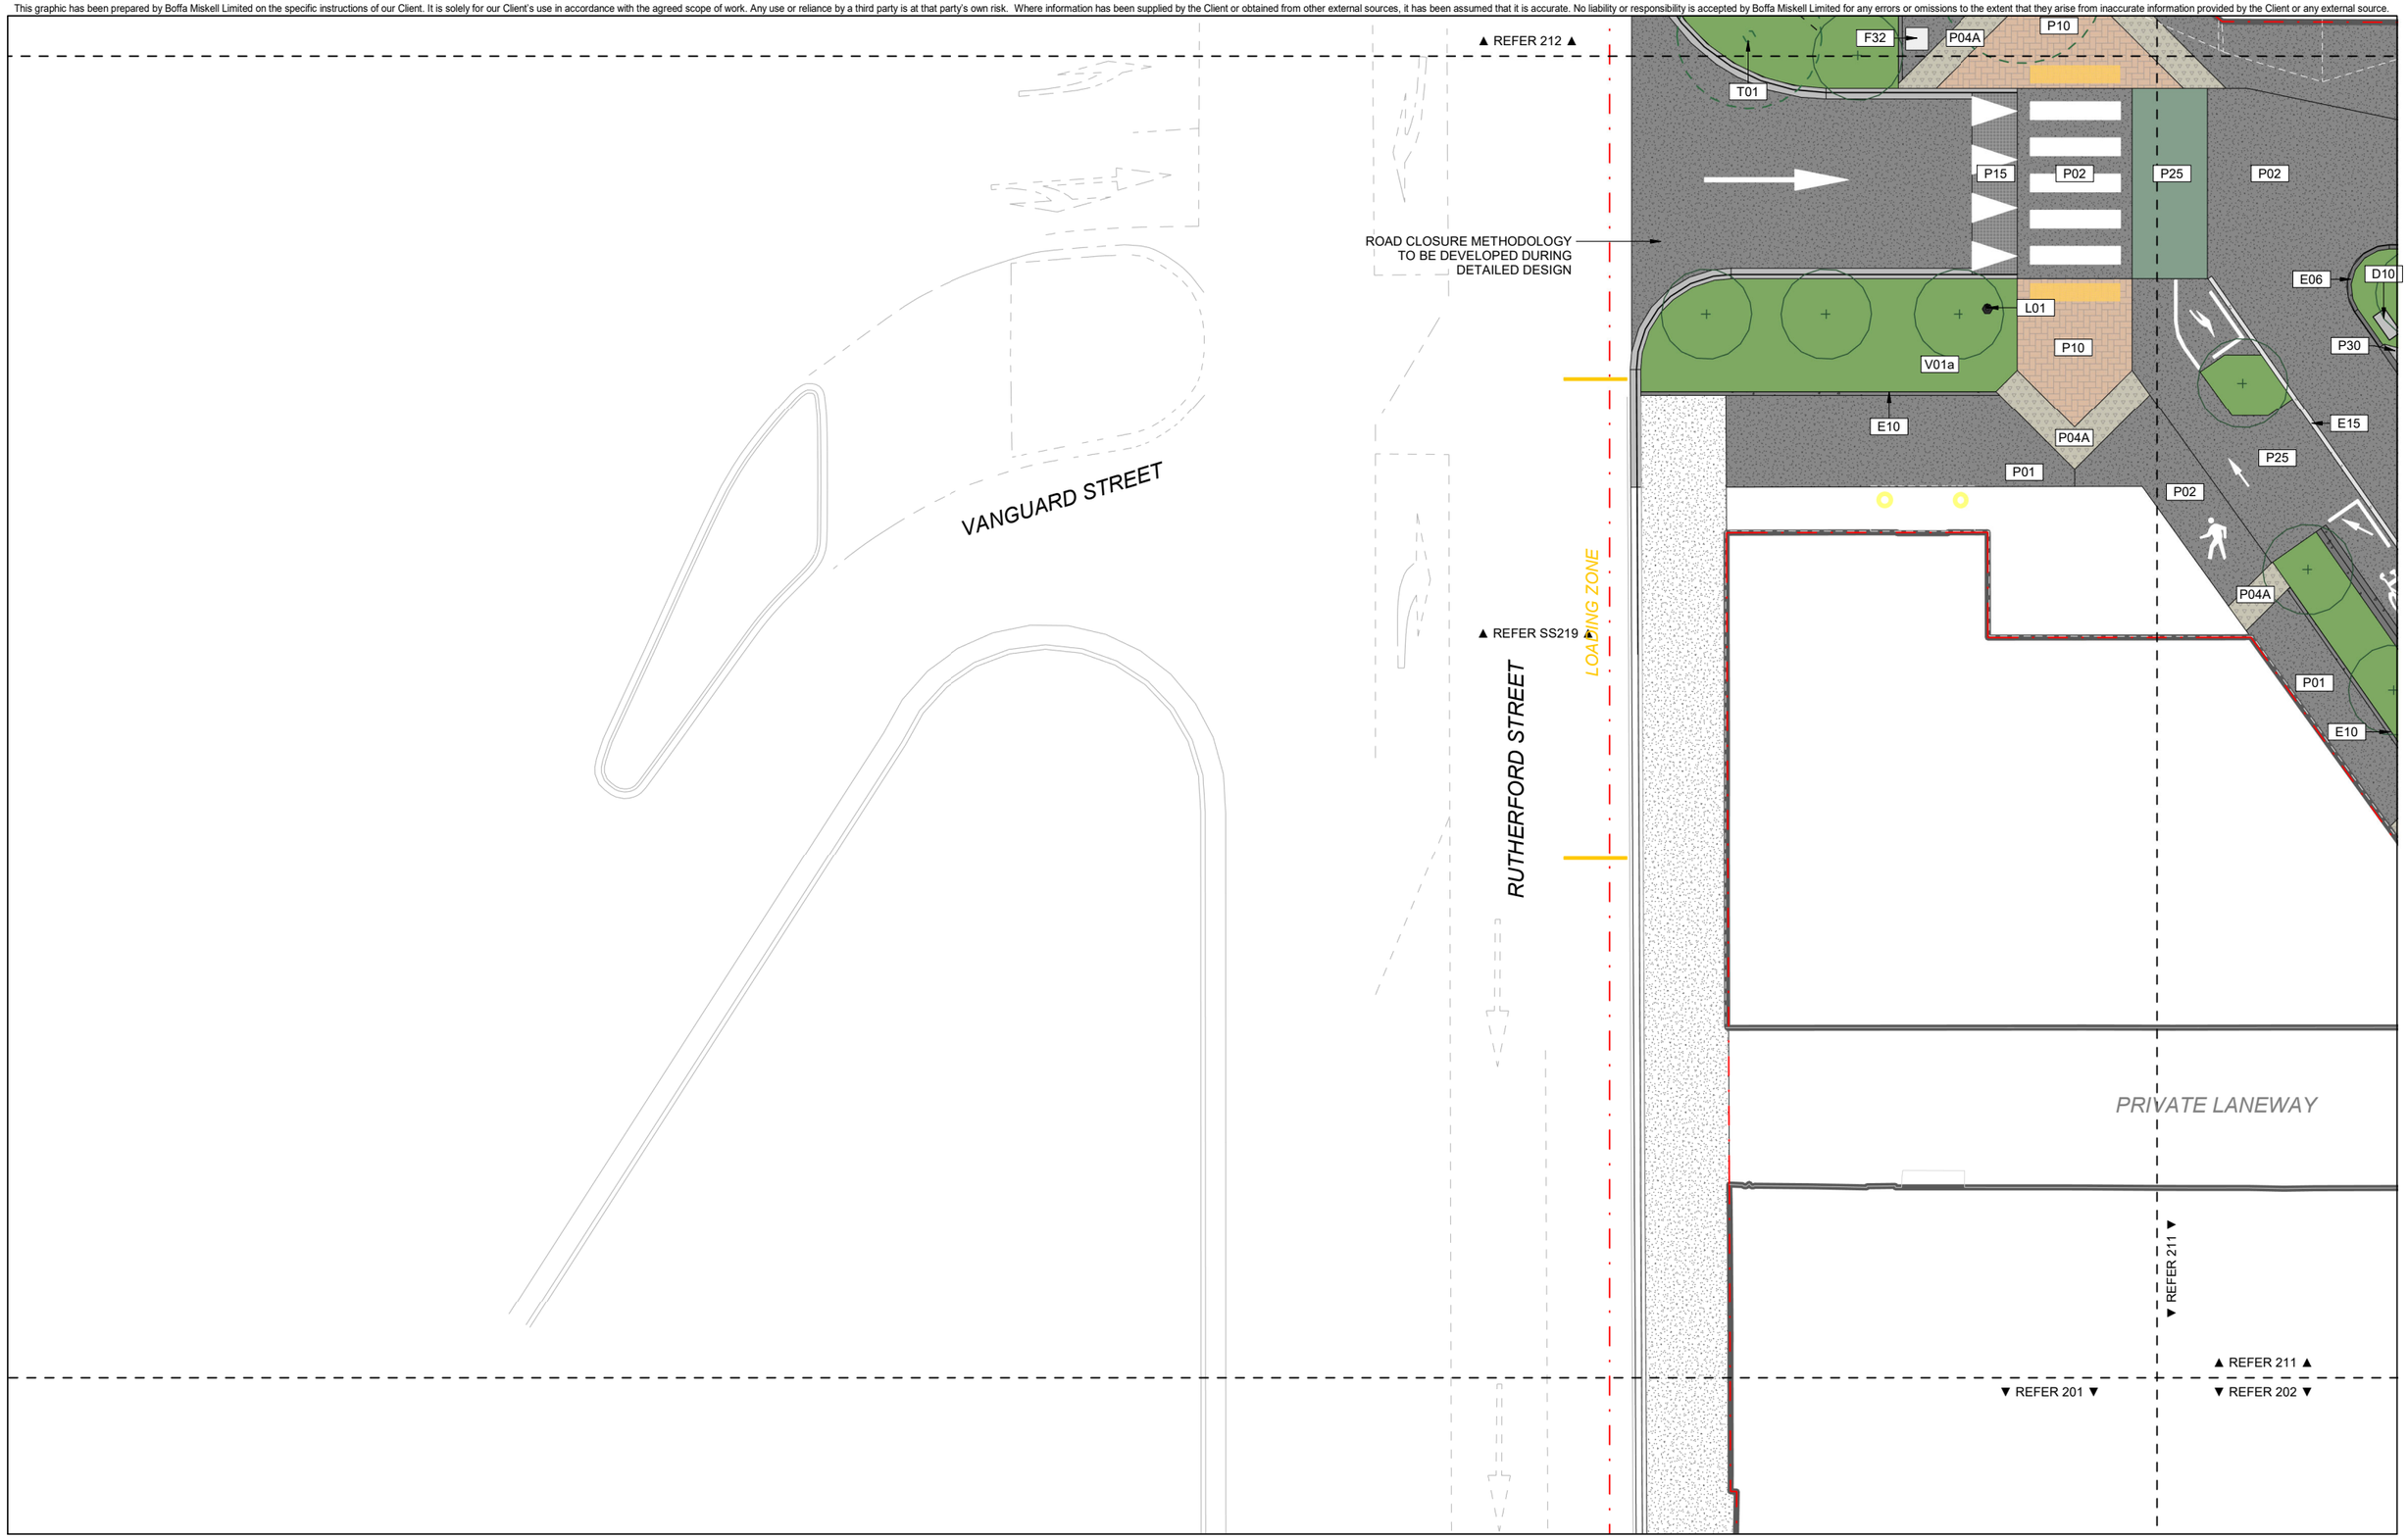

ORIGINAL IN COLOUR

Boffa Miskell

Printed 17/04/2025 3:28:27 pm

KEY:

- EXTENT OF WORKS
- PARCEL BOUNDARY
- 2m CLEARWAY
- BUILDING OVERHANG (WHITE DASH)
- OUTDOOR DINING ALLOCATED AREA
- INDICATIVE IRRIGATION LINES
- VERANDAH POSTS

0m 1m 2m 4m

REV	DATE	DESCRIPTION	APr
I	26.02.25	Draft WIP Detailed Design	DBa
J	31.03.25	March GA Lockdown	DBa
K	17.04.25	70% Detailed Design	

Bridge St Linear Active Transport Corridor

General Arrangement
Sheet 9 of 11
Collingwood Street Intersection

Design	LPo	Scale	Date
Drawn	DBa	1:100 @ A1	24.05.2024
Check	LPo	1:200 @ A3	


DETAILED DESIGN

DRAWING NO. BM230322_210

REVISION K

Autodesk Docs://BM230322_Bridge Street Linear Active Transport Corridor/BM230322_BridgeStreet_LATC_NE2K_R23.rvt

This graphic has been prepared by Boffa Miskell Limited on the specific instructions of our Client. It is solely for our Client's use in accordance with the agreed scope of work. Any use or reliance by a third party is at that party's own risk. Where information has been supplied by the Client or obtained from other external sources, it has been assumed that it is accurate. No liability or responsibility is accepted by Boffa Miskell Limited for any errors or omissions to the extent that they arise from inaccurate information provided by the Client or any external source.

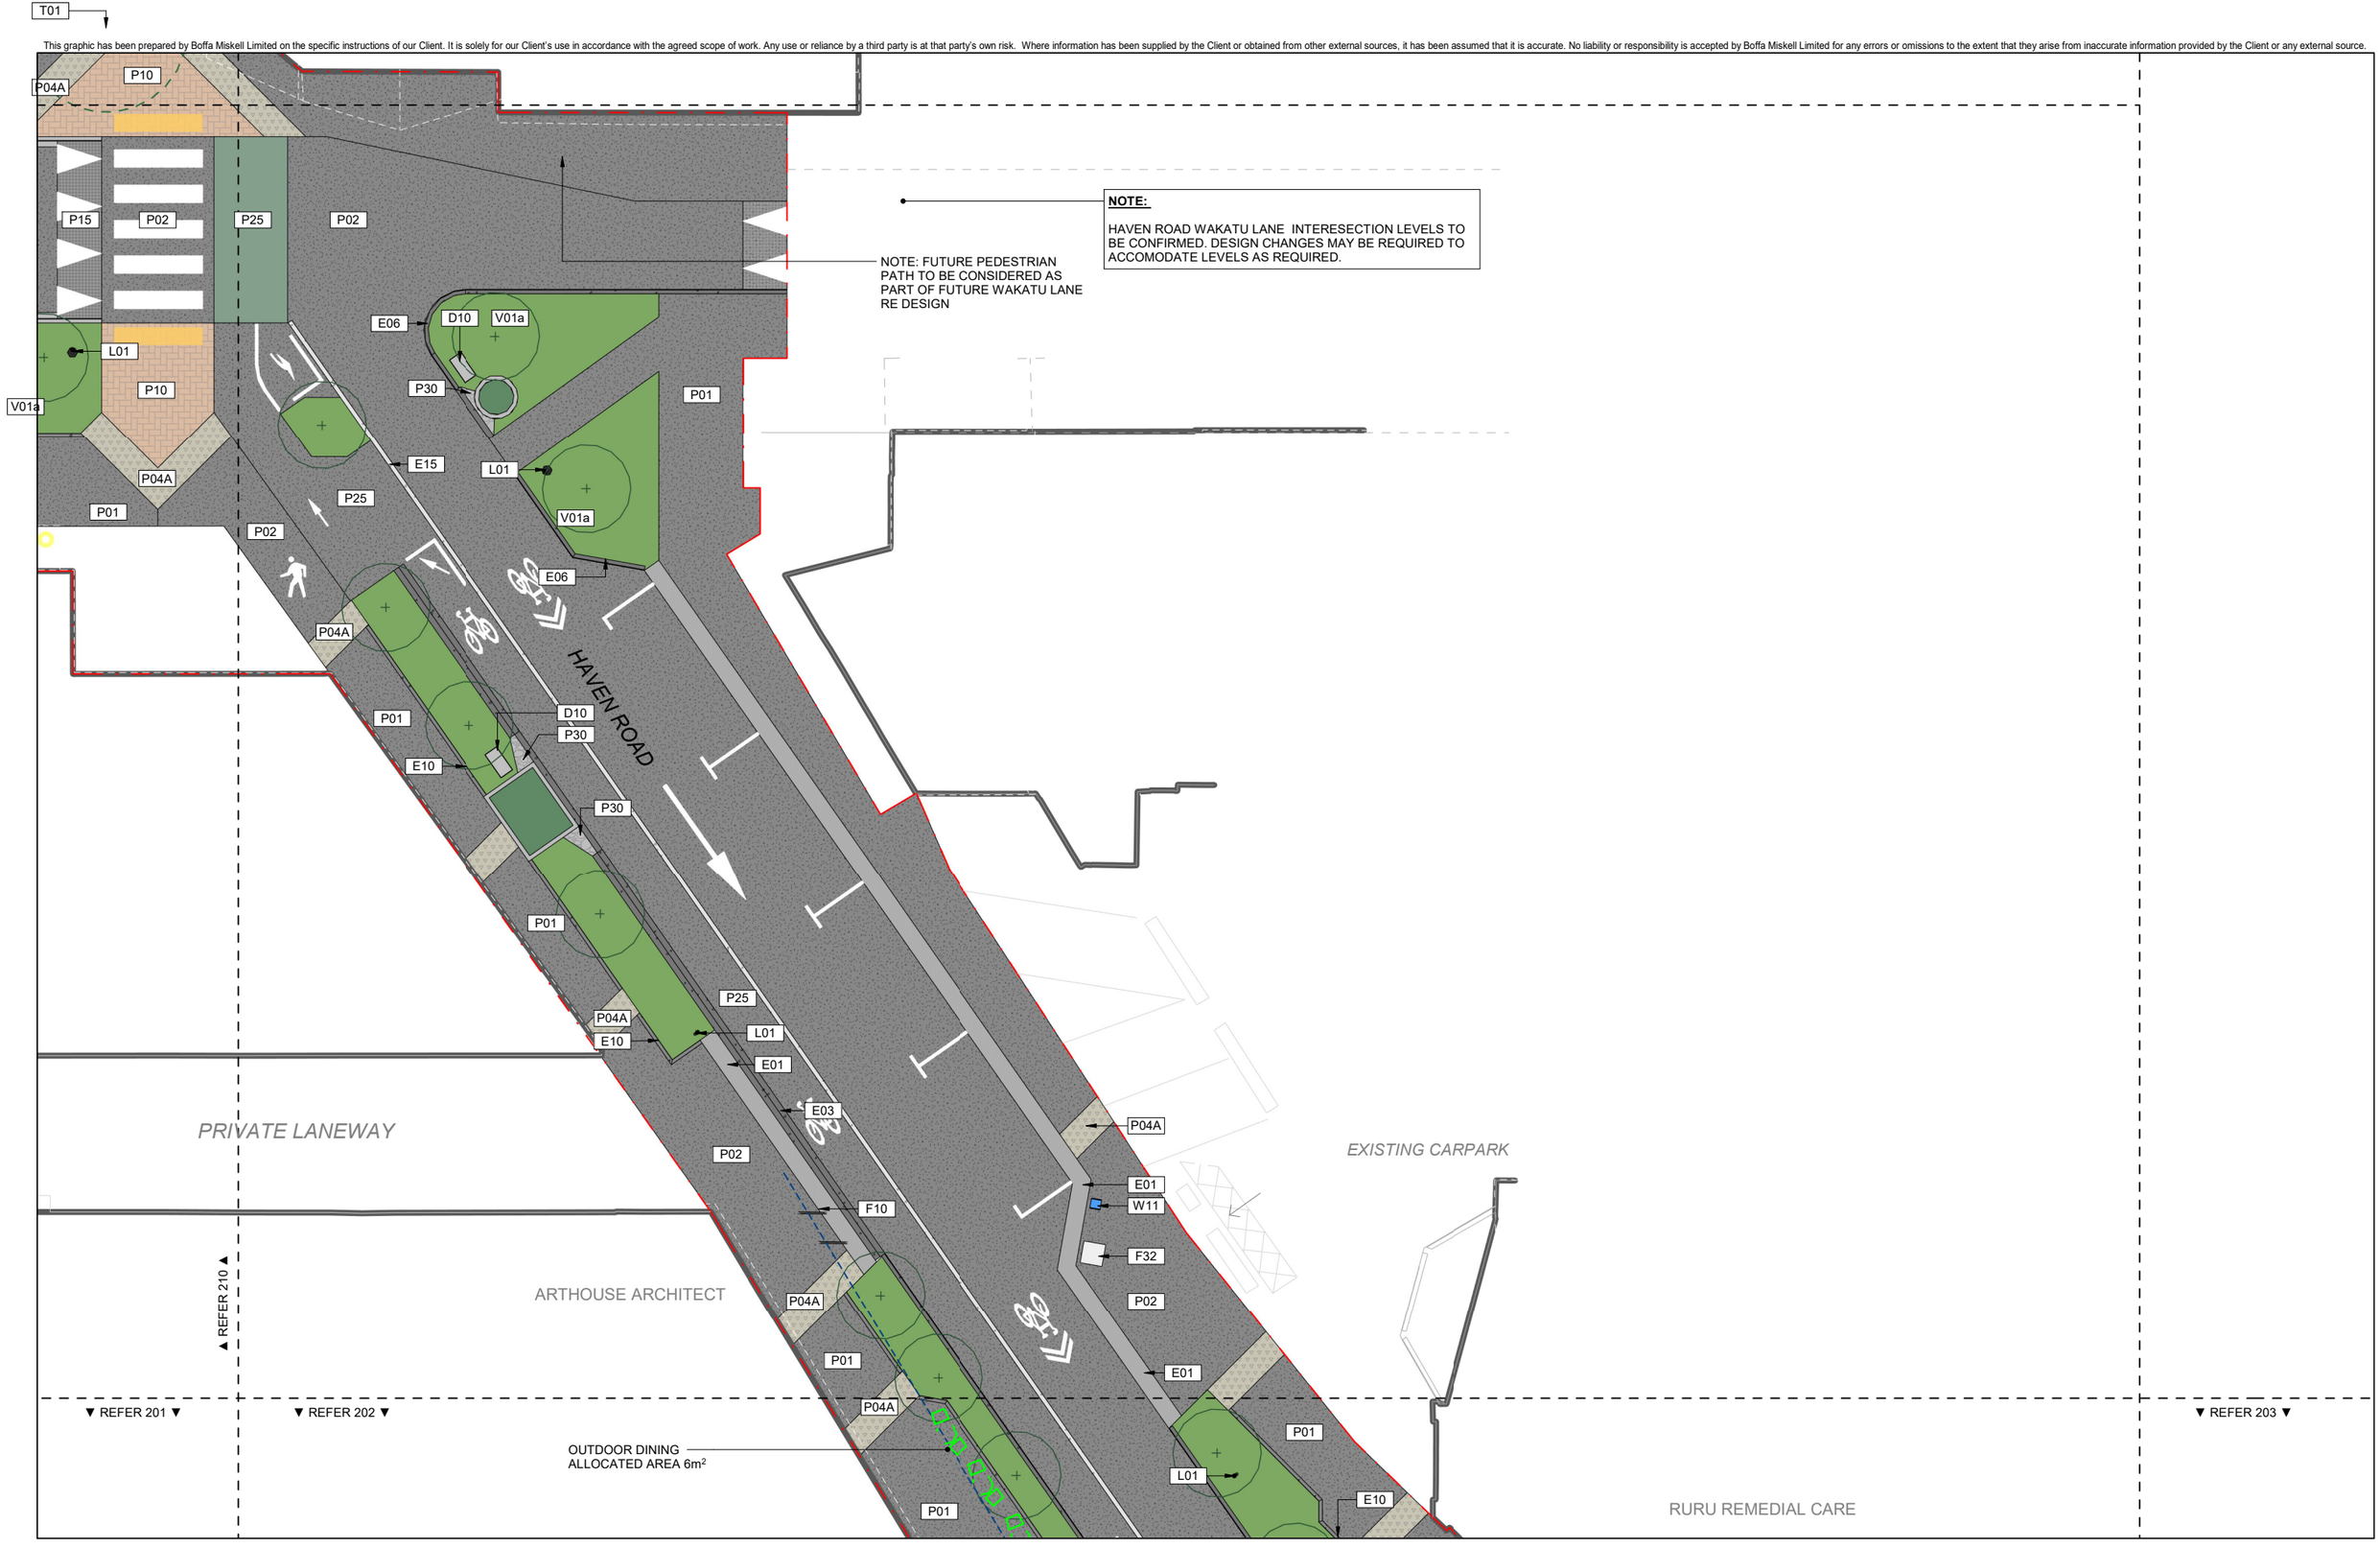

ORIGINAL IN COLOUR

Boffa Miskell

Printed 17/04/2025 3:28:30 pm

KEY:

- EXTENT OF WORKS
- PARCEL BOUNDARY
- 2m CLEARWAY
- BUILDING OVERHANG (WHITE DASH)
- OUTDOOR DINING ALLOCATED AREA
- INDICATIVE IRRIGATION LINES
- VERANDAH POSTS

0m 1m 2m 4m

REV	DATE	DESCRIPTION	
I	26.02.25	Draft WIP Detailed Design	APr
J	31.03.25	March GA Lockdown	DBa
K	17.04.25	70% Detailed Design	DBa

Bridge St Linear Active Transport Corridor

General Arrangement
Sheet 9 of 11
Collingwood Street Intersection

Design	LPo	Scale	Date
Drawn	DBa	1:100 @ A1	24.05.2024
Check	LPo	1:200 @ A3	


DETAILED DESIGN

DRAWING NO. BM230322_211

REVISION K

Autodesk Docs://BM230322_Bridge Street Linear Active Transport Corridor/BM230322_BridgeStreet_LATC_NE2K_R23.rvt

This graphic has been prepared by Boffa Miskell Limited on the specific instructions of our Client. It is solely for our Client's use in accordance with the agreed scope of work. Any use or reliance by a third party is at that party's own risk. Where information has been supplied by the Client or obtained from other external sources, it has been assumed that it is accurate. No liability or responsibility is accepted by Boffa Miskell Limited for any errors or omissions to the extent that they arise from inaccurate information provided by the Client or any external source.

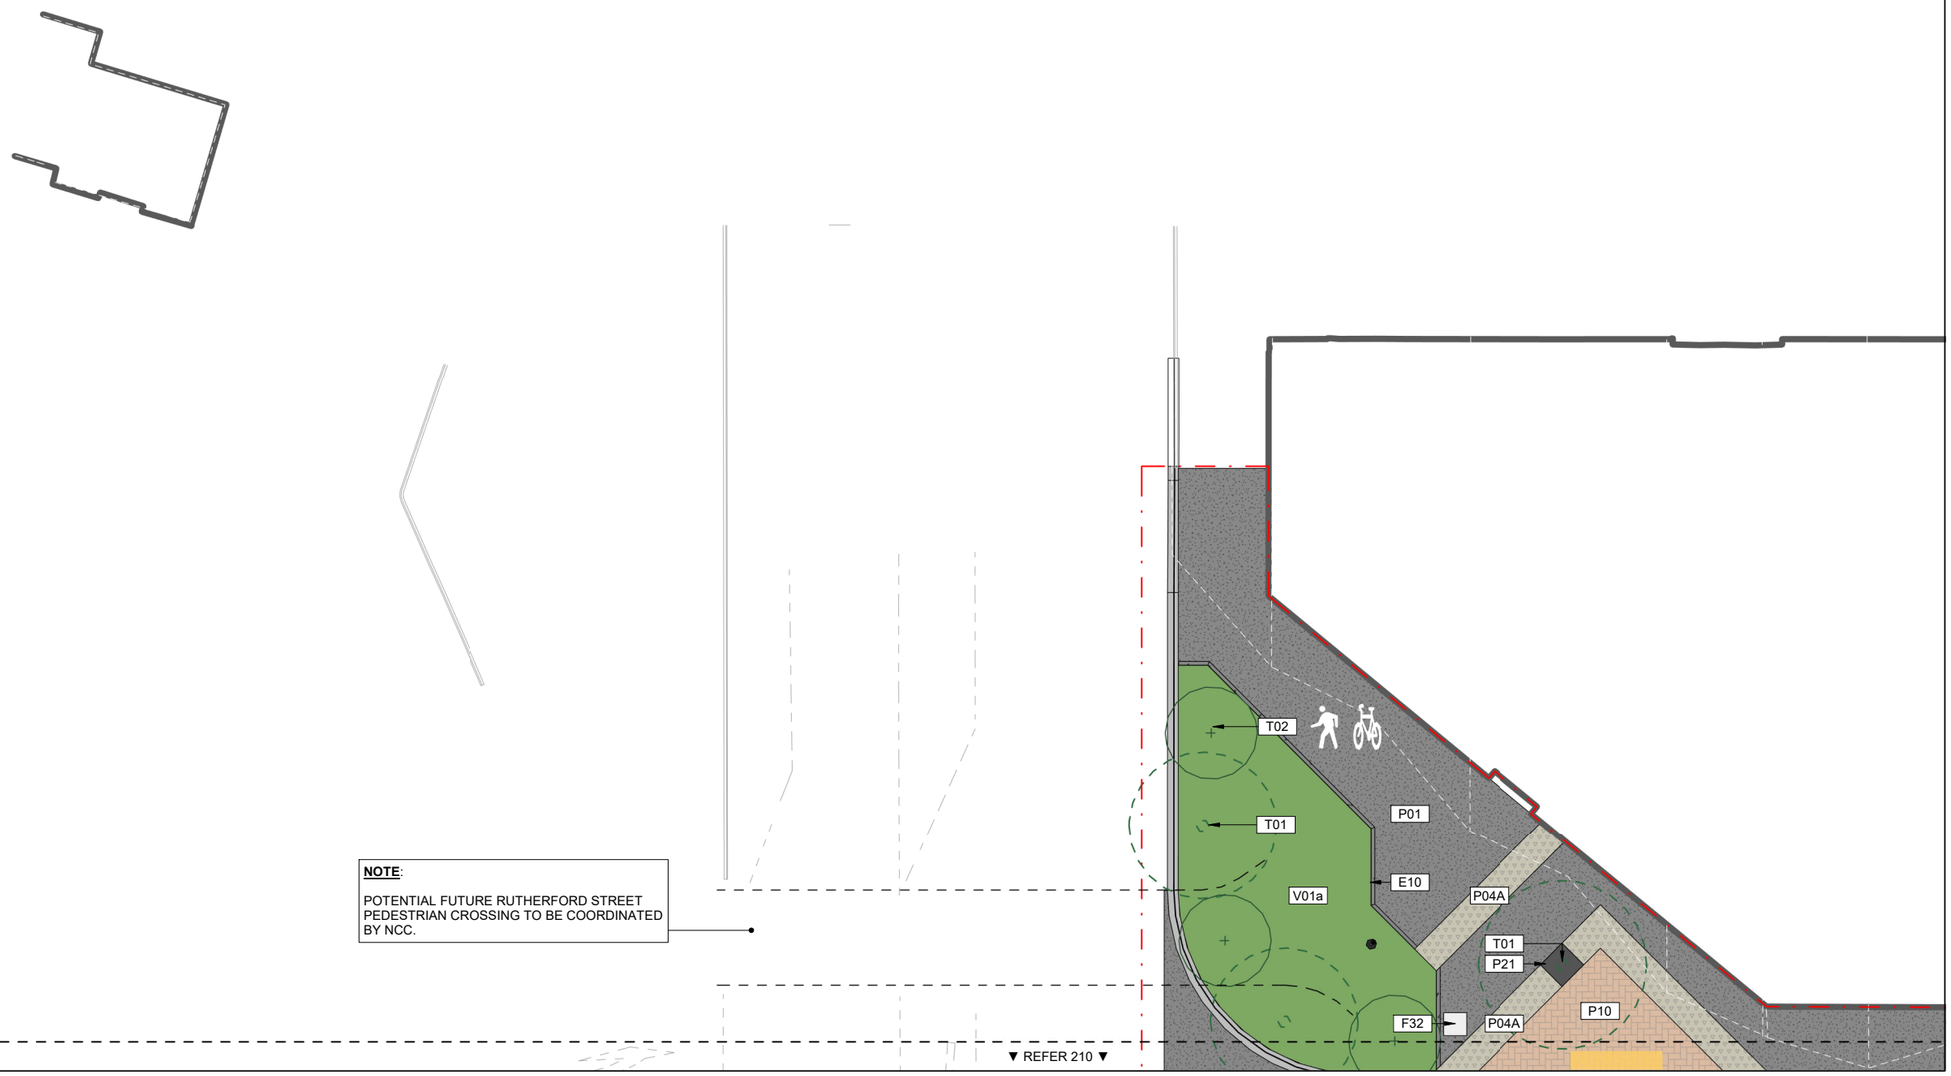

NOTE:

POTENTIAL FUTURE RUTHERFORD STREET PEDESTRIAN CROSSING TO BE COORDINATED BY NCC.

ORIGINAL IN COLOUR

Boffa Miskell

Printed 17/04/2025 3:28:33 pm

KEY:

- EXTENT OF WORKS
- PARCEL BOUNDARY
- 2m CLEARWAY
- BUILDING OVERHANG (WHITE DASH)
- OUTDOOR DINING ALLOCATED AREA
- INDICATIVE IRRIGATION LINES
- VERANDAH POSTS

0m 1m 2m 4m

REV	DATE	DESCRIPTION	APr
I	26.02.25	Draft WIP Detailed Design	DBa
J	31.03.25	March GA Lockdown	DBa
K	17.04.25	70% Detailed Design	

Bridge St Linear Active Transport Corridor

General Arrangement
Sheet 9 of 11
Collingwood Street Intersection

Design	LPo	Scale	Date
Drawn	DBa	1:100 @ A1	24.05.2024
Check	LPo	1:200 @ A3	

DETAILED DESIGN

DRAWING NO. BM230322_212

REVISION K

Autodesk Docs://BM230322_Bridge Street Linear Active Transport Corridor/BM230322_BridgeStreet_LATC_NE2K_R23.rvt

This graphic has been prepared by Boffa Miskell Limited on the specific instructions of our Client. It is solely for our Client's use in accordance with the agreed scope of work. Any use or reliance by a third party is at that party's own risk. Where information has been supplied by the Client or obtained from other external sources, it has been assumed that it is accurate. No liability or responsibility is accepted by Boffa Miskell Limited for any errors or omissions to the extent that they arise from inaccurate information provided by the Client or any external source.



ORIGINAL IN COLOUR

Boffa Miskell

Printed 17/04/2025 3:28:36 pm

KEY:

- EXTENT OF WORKS
- PARCEL BOUNDARY
- 2m CLEARWAY
- BUILDING OVERHANG (WHITE DASH)
- OUTDOOR DINING ALLOCATED AREA
- INDICATIVE IRRIGATION LINES
- VERANDAH POSTS

0 m 1 m 2 m 4 m

REV	DATE	DESCRIPTION	
I	26.02.25	Draft WIP Detailed Design	APr
J	31.03.25	March GA Lockdown	DBa
K	17.04.25	70% Detailed Design	DBa

Bridge St Linear Active Transport Corridor

General Arrangement
Sheet 9 of 11
Collingwood Street Intersection

Design	LPo	Scale	Date
Drawn	DBa	1:100 @ A1	24.05.2024
Check	LPo	1:200 @ A3	


DETAILED DESIGN

DRAWING NO. BM230322_213

REVISION K

Autodesk Docs://BM230322_Bridge Street Linear Active Transport Corridor/BM230322_BridgeStreet_LATC_NE2K_R23.rvt

This graphic has been prepared by Boffa Miskell Limited on the specific instructions of our Client. It is solely for our Client's use in accordance with the agreed scope of work. Any use or reliance by a third party is at that party's own risk. Where information has been supplied by the Client or obtained from other external sources, it has been assumed that it is accurate. No liability or responsibility is accepted by Boffa Miskell Limited for any errors or omissions to the extent that they arise from inaccurate information provided by the Client or any external source.

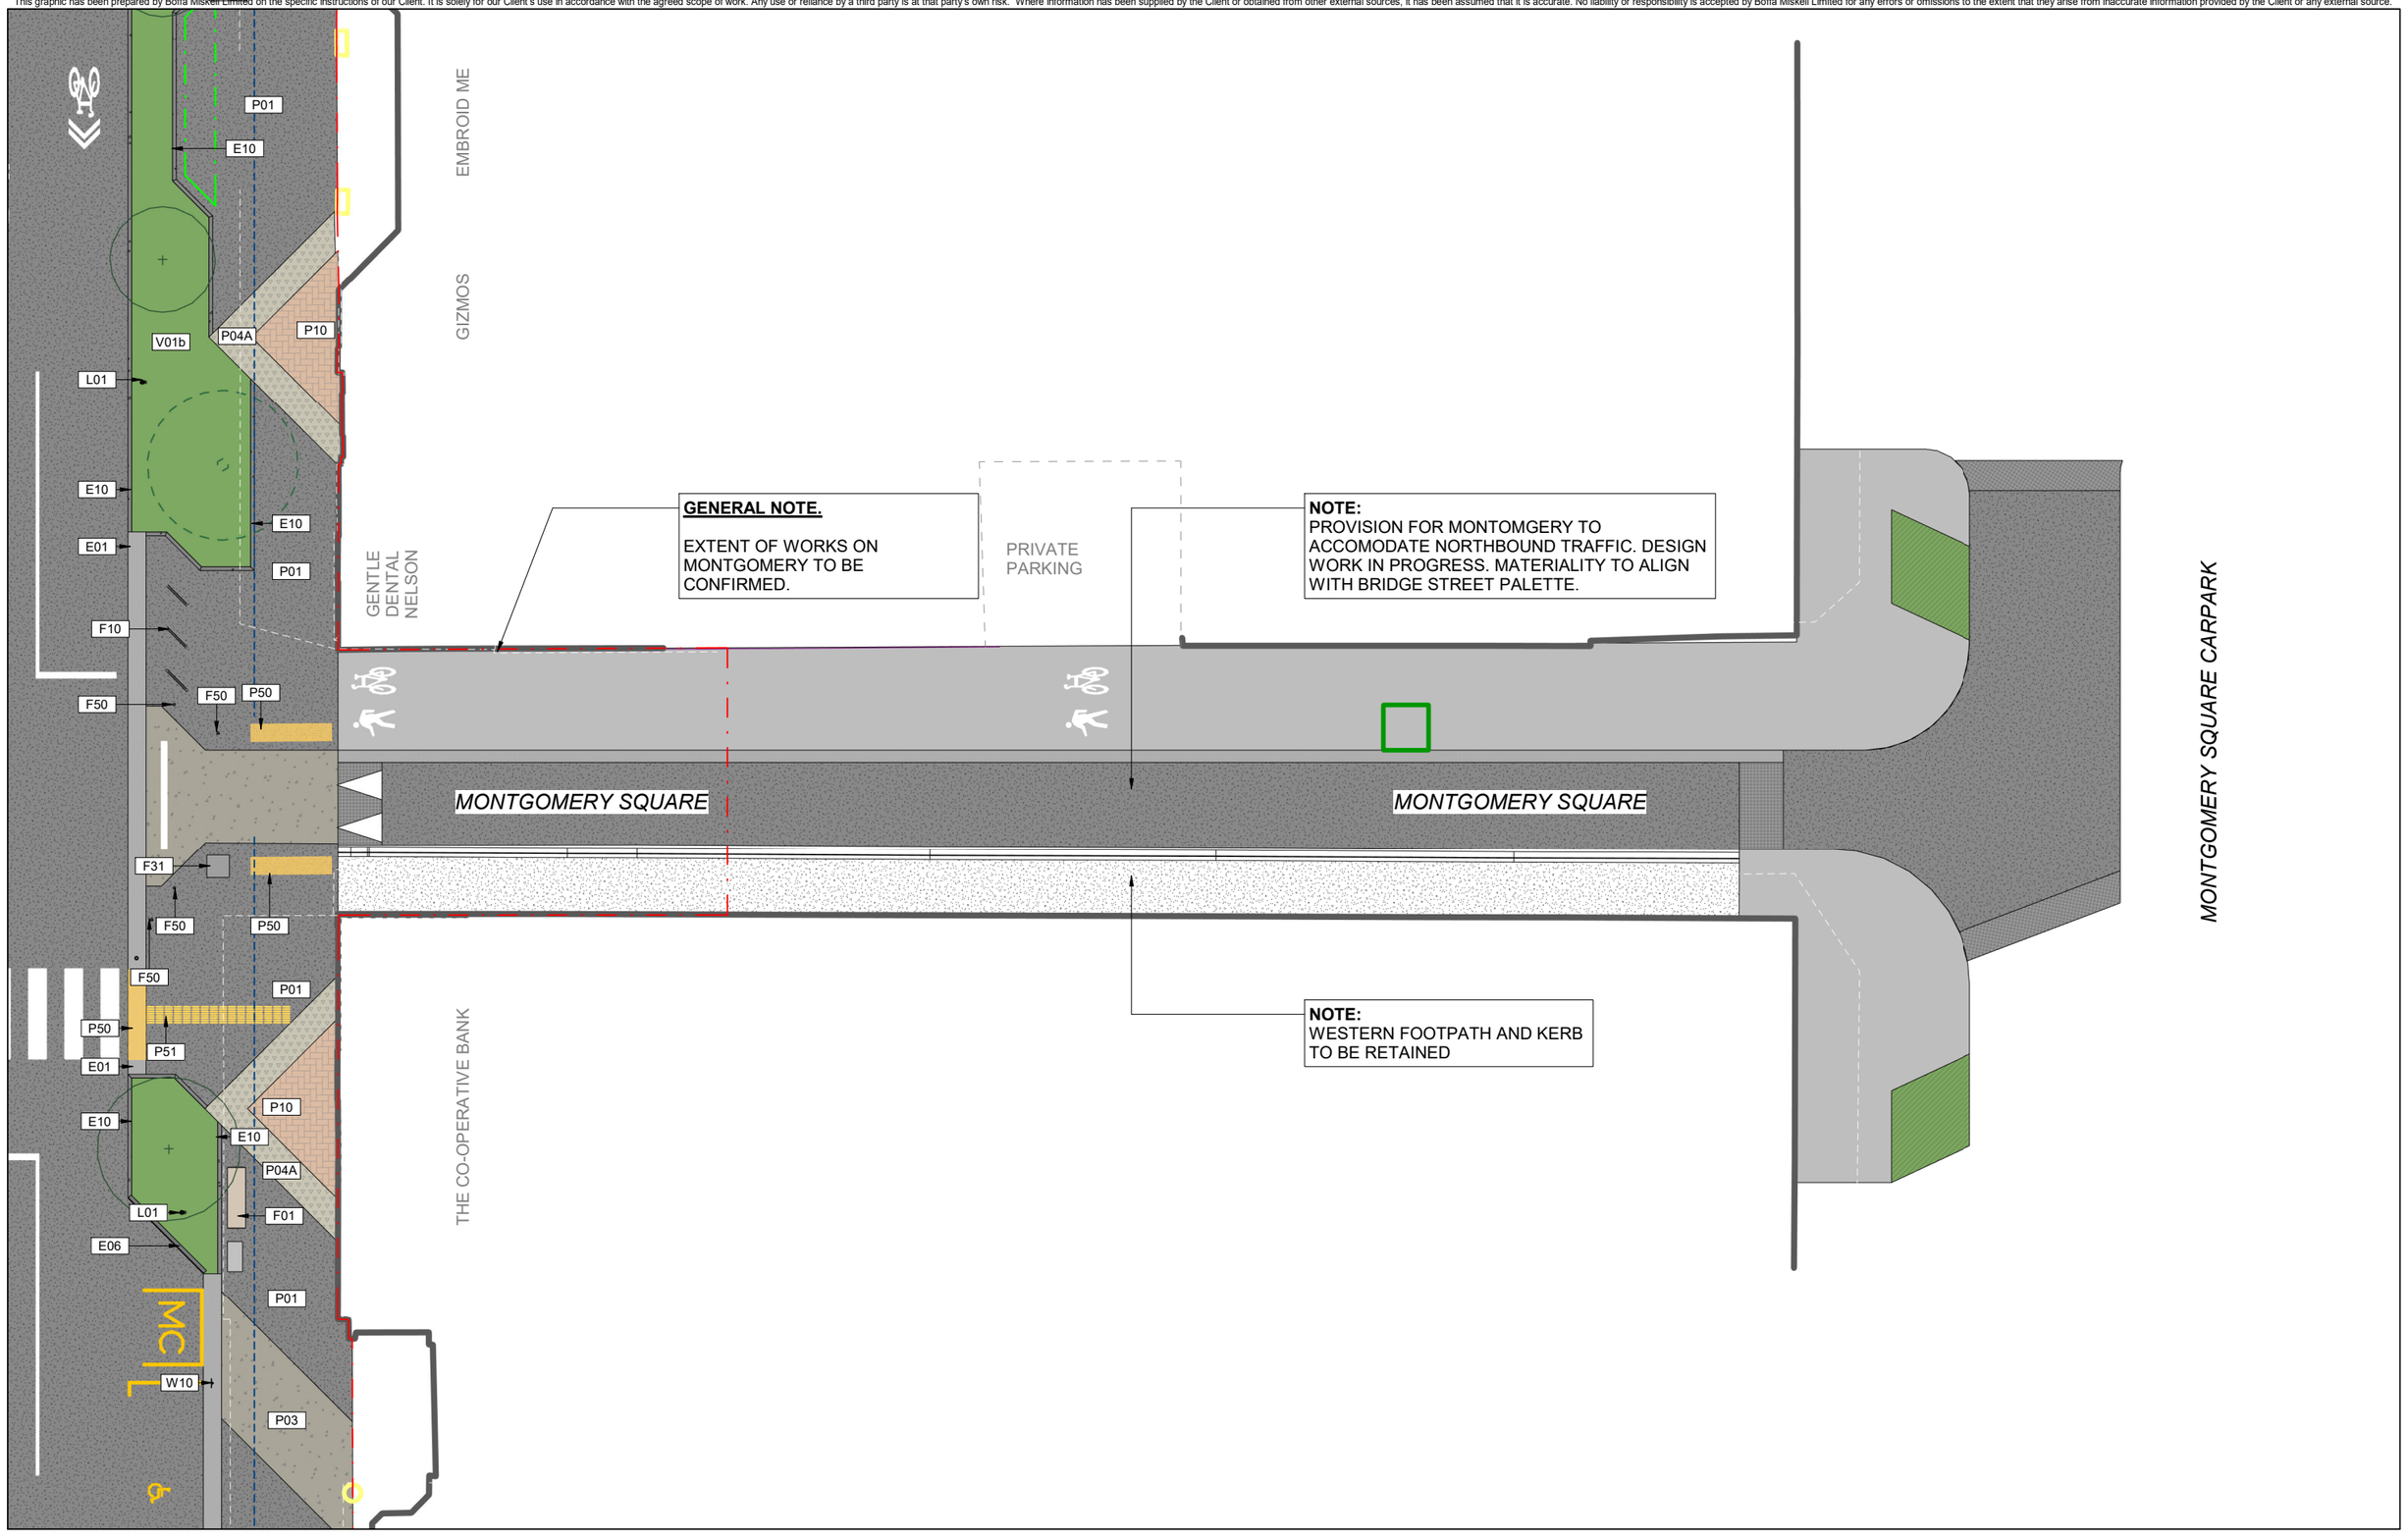

ORIGINAL IN COLOUR

Boffa Miskell

Printed 17/04/2025 3:28:39 pm

0m 1m 2m 4m

REV	DATE	DESCRIPTION	APr
K	17.04.25	70% Detailed Design	

Bridge St Linear Active Transport Corridor

General Arrangement - Montgomery Lane Upgrade - Montgomery
Sheet 01

Design	DSr	Scale	Date
Drawn	DWr	1:100 @ A1	00.00.2021
Check	CHr	1:200 @ A3	


DETAILED DESIGN

DRAWING NO. BM230322_221

REVISION K

Autodesk Docs://BM230322_Bridge Street Linear Active Transport Corridor/BM230322_BridgeStreet_LATC_NE2K_R23.rvt

This graphic has been prepared by Boffa Miskell Limited on the specific instructions of our Client. It is solely for our Client's use in accordance with the agreed scope of work. Any use or reliance by a third party is at that party's own risk. Where information has been supplied by the Client or obtained from other external sources, it has been assumed that it is accurate. No liability or responsibility is accepted by Boffa Miskell Limited for any errors or omissions to the extent that they arise from inaccurate information provided by the Client or any external source.

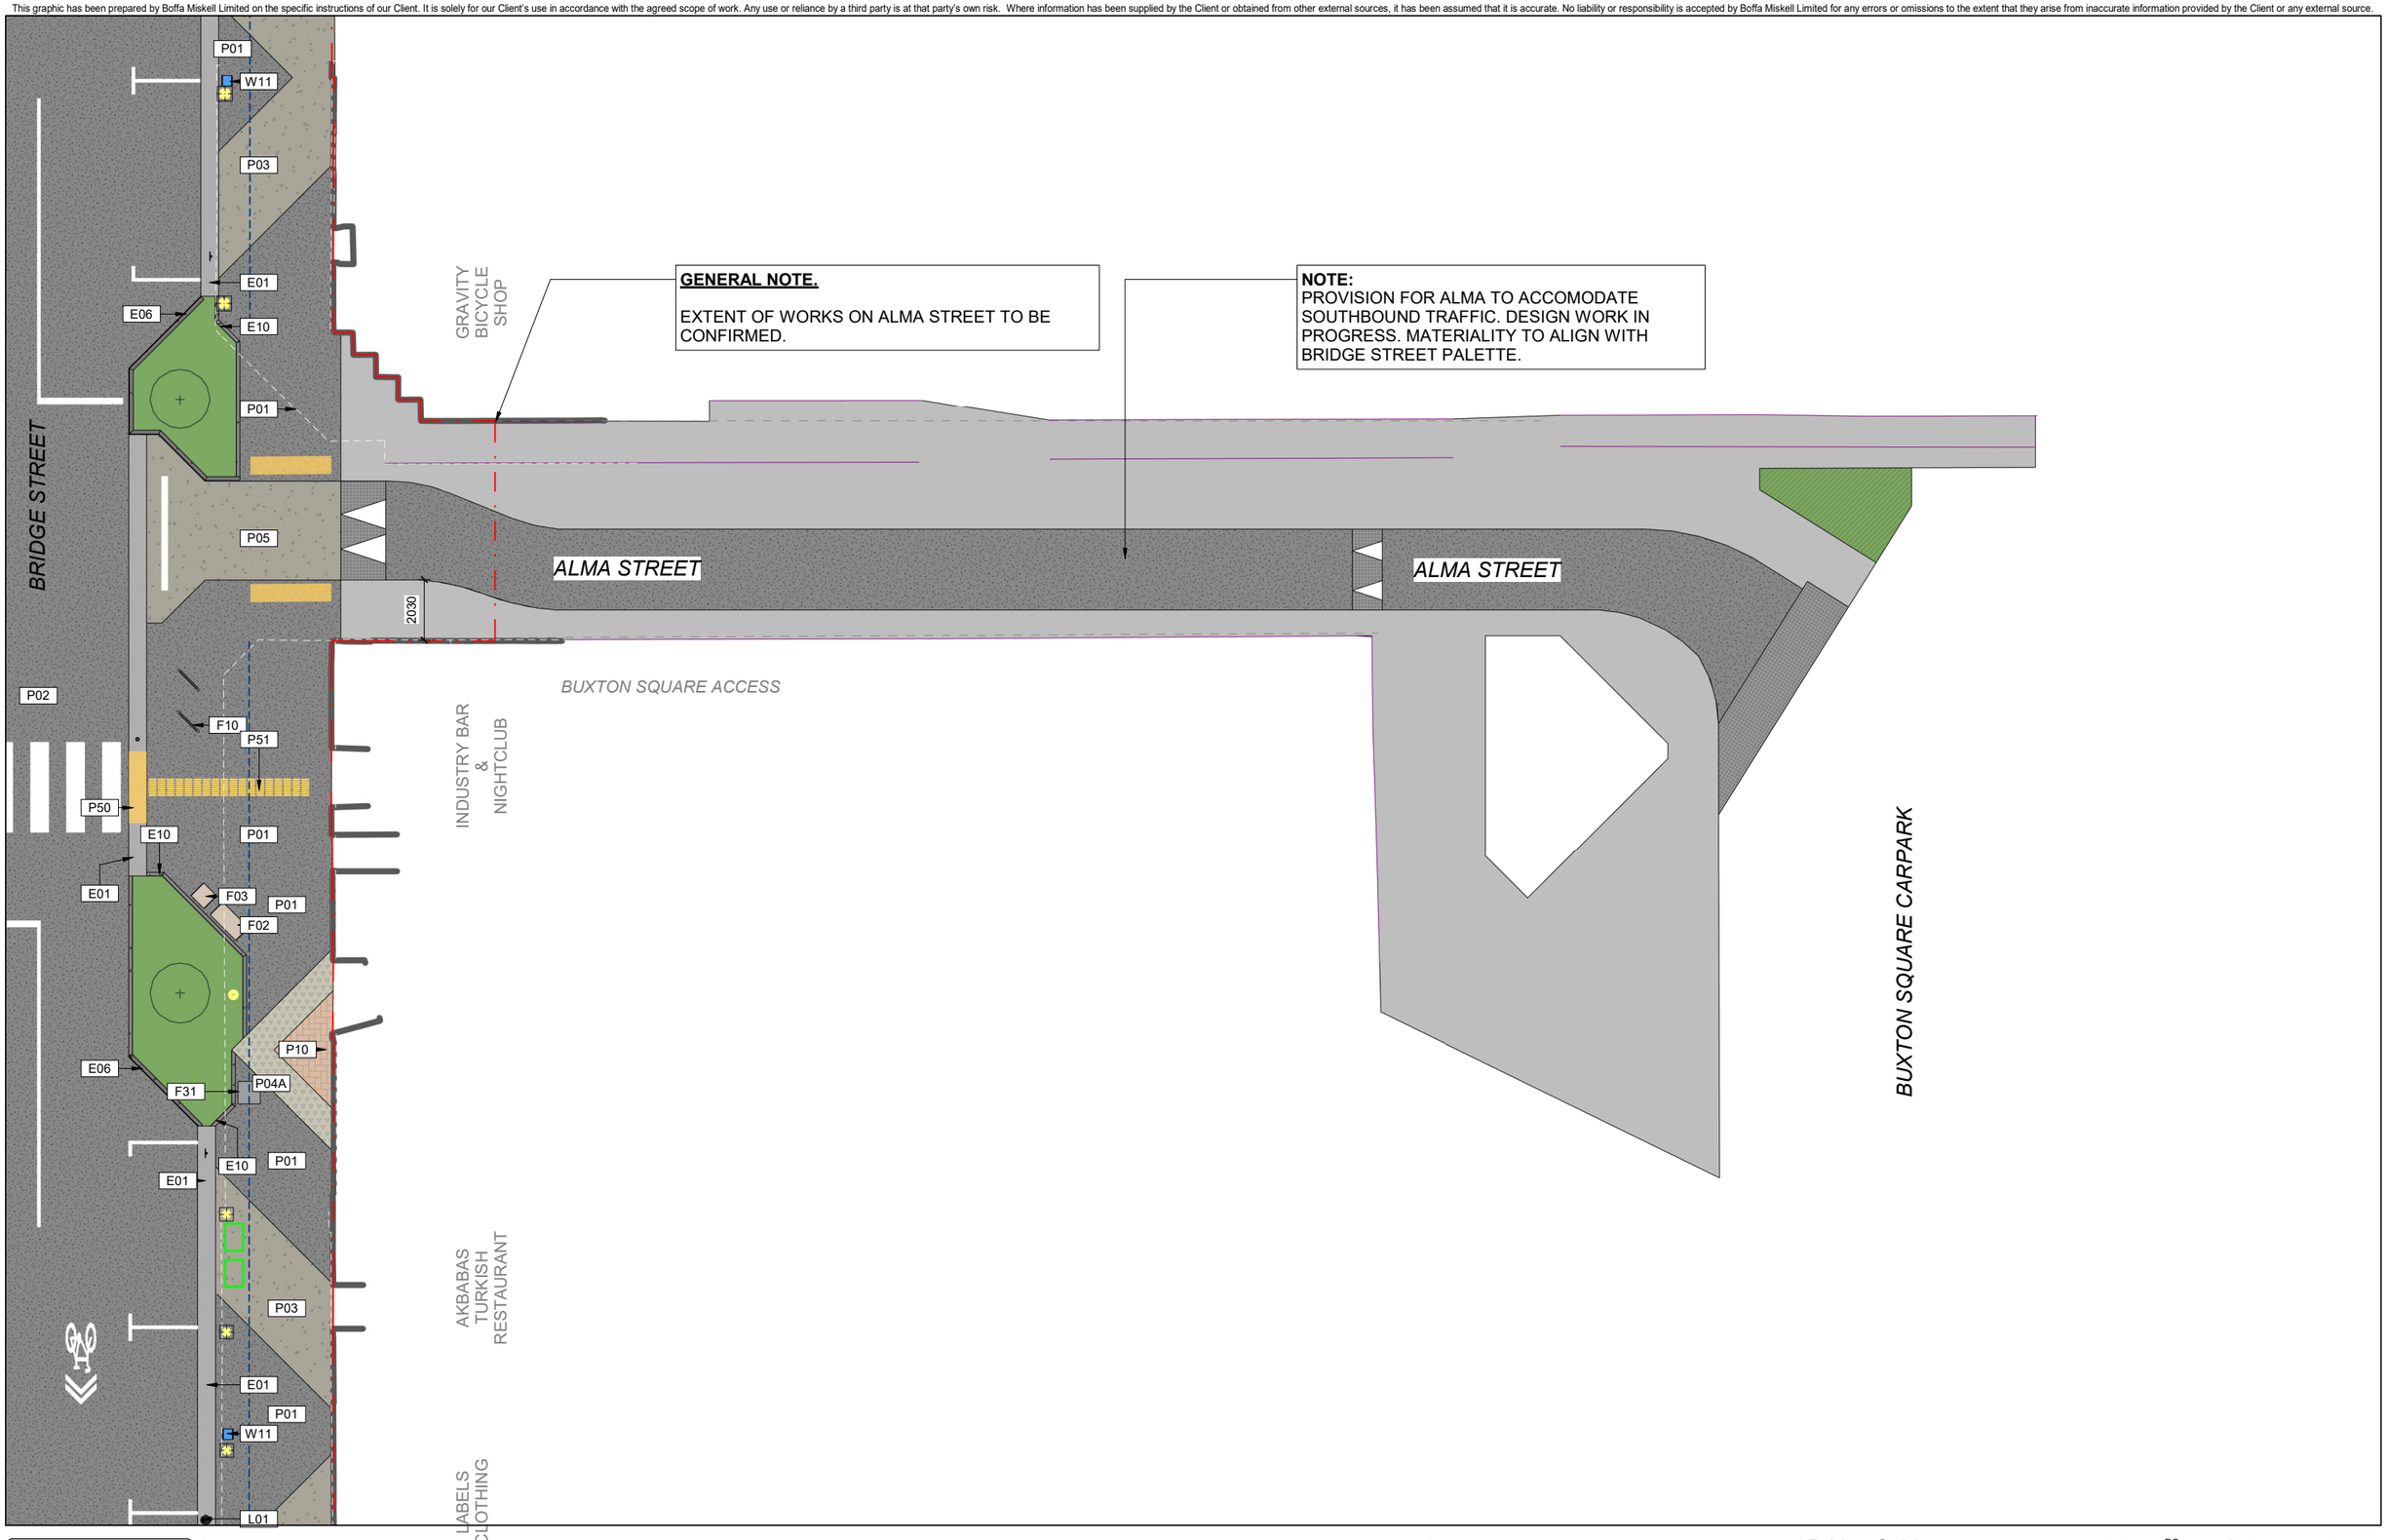

ORIGINAL IN COLOUR

Boffa Miskell

Printed 17/04/2025 3:28:42 pm

0 m 1 m 2 m 4 m

REV	DATE	DESCRIPTION	
K	17.04.25	70% Detailed Design	APr

Bridge St Linear Active Transport Corridor

General Arrangement - Alma Lane Upgrade - Alma
Sheet 01

Design	DSr	Scale	Date
Drawn	DWr	1:100 @ A1	00.00.2021
Check	CHr	1:200 @ A3	

DETAILED DESIGN

DRAWING NO. BM230322_222

REVISION K

Autodesk Docs://BM230322_Bridge Street Linear Active Transport Corridor/BM230322_BridgeStreet_LATC_NE2K_R23.rvt