
This graphic has been prepared by Boffa Miskell Limited on the specific instructions of our Client. It is solely for our Client's use in accordance with the agreed scope of work. Any use or reliance by a third party is at that party's own risk. Where information has been supplied by the Client or obtained from other external sources, it has been assumed that it is accurate. No liability or responsibility is accepted by Boffa Miskell Limited for any errors or omissions to the extent that they arise from inaccurate information provided by the Client or any external source.

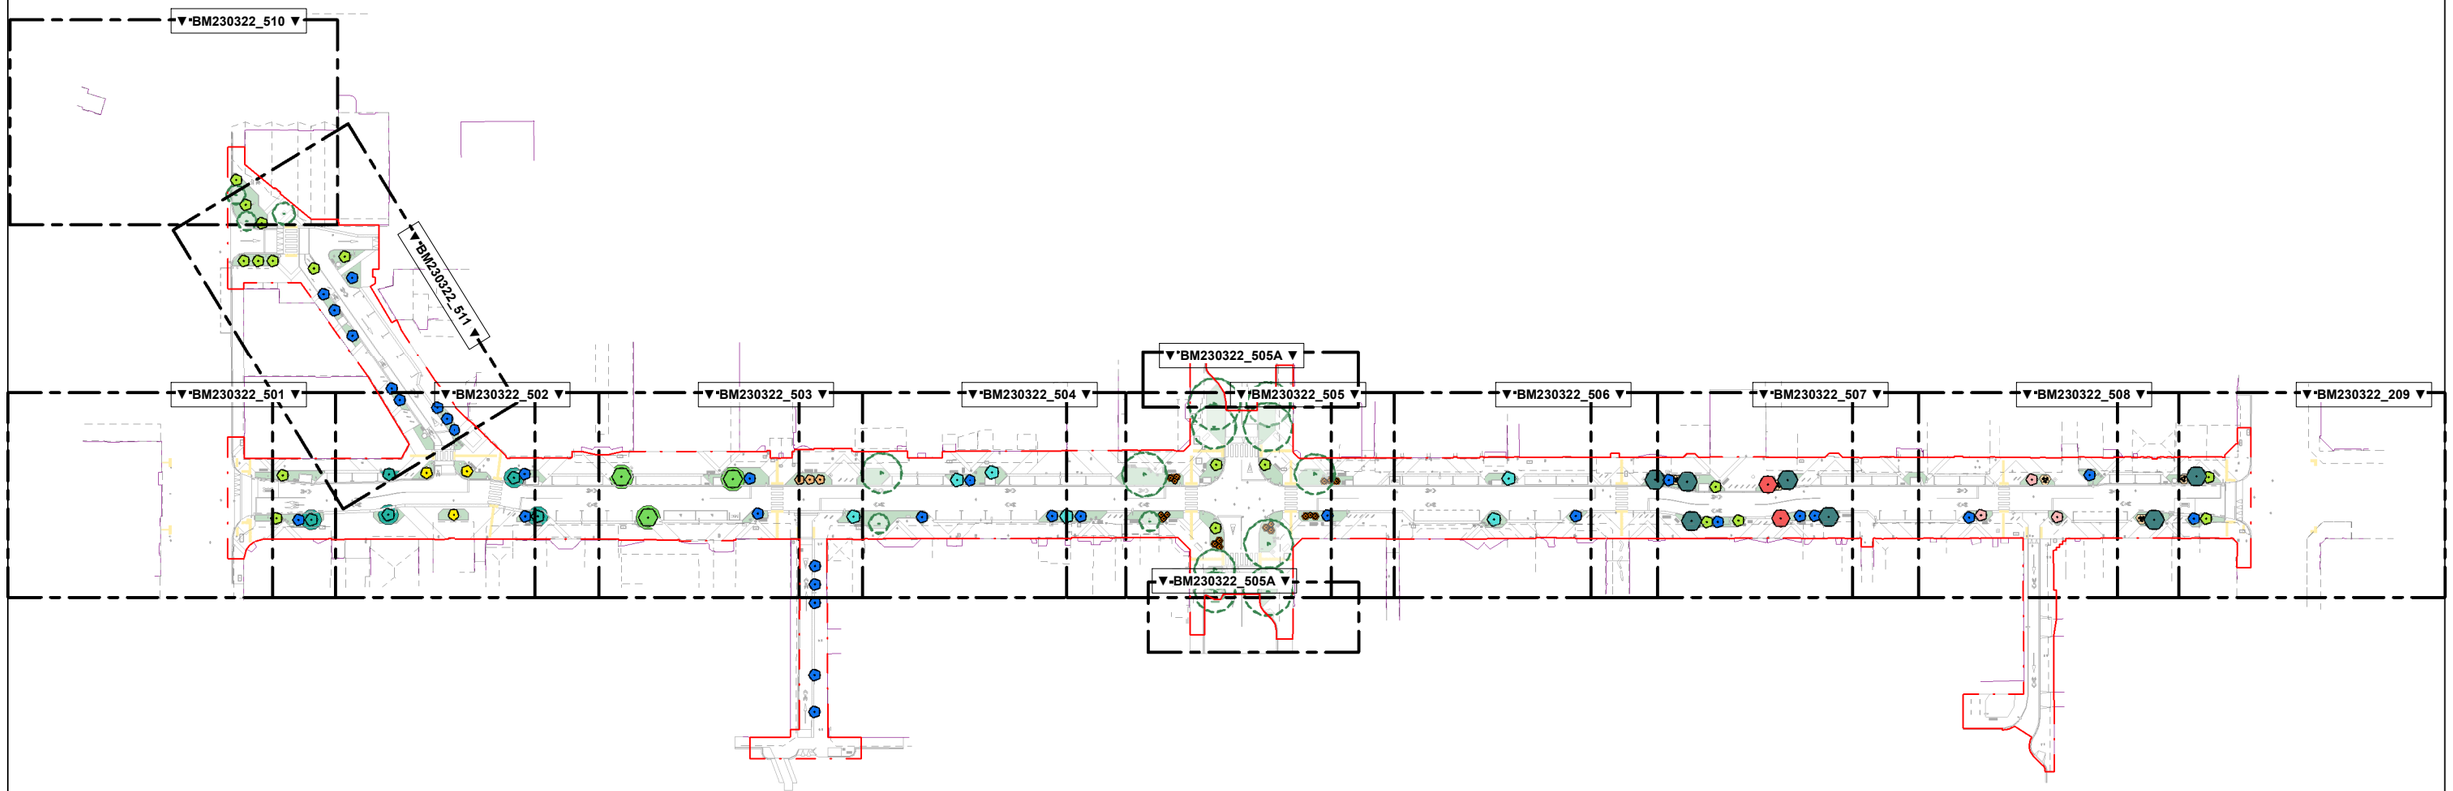

TREES SCHEDULE - TOTALS

Qty	Keynote	Keynote Title	Keynote Comment
16	T01	EXISTING SPECIMEN TREE	Existing trees to be retained and protected during construction.
20	T01A	EXISTING SPECIMEN TREE - REMOVE	Existing trees to be removed.
103	T02	NEW SPECIMEN TREE	Proposed specimen tree. Refer to planting plans
12	T02A	NEW SPECIMEN TREE - SMALL GRADE	Proposed specimen tree. Refer to planting plans

PROPOSED TREES - TOTALS

Qty	Planting Code	Botanical Name	Māori / Common name	Grade
7	Ale.exc	*Alectryon excelsus*	Titoki	25L
6	Car.ser	*Carpodetus serratus*	Putaputaweta / Marble Leaf	25L
6	Cor.aus	*Cordyline australis - Large grade*	TI kōuka / Cabbage tree	45L
12	<varies>	*Cordyline australis - Small grade*	TI kōuka / Cabbage tree	2.5L
2	Ela.den	*Elaeocarpus dentatus*	Hinau	160L
18	Hoh.ang	*Hoheria angustofolia*	Hungere / Narrow-leaved Lancebark	45L
3	Myr.aus	*Myrsine australis*	Red Matipo	45L
3	Pen.cor	*Pennantia corymbosa*	Kaikomako	45L
5	Pla.reg	*Plagianthus regius*	Manatu / Ribbonwood	160L
3	Pod.tot	*Podocarpus totara*	Totara	160L
15	Pse.cra	*Pseudopanax crassifolius*	Horoeka / Lancewood	25L
32	Rho.sap	*Rhopalostylis sapida*	Nikau Palm	160L
3	Sop.mic	*Sophora microphylla*	Kowhai	10L

PLANTING SCHEDULE

Keynote	Area	Keynote Title	Keynote Comment
V01A	511.87 m²	AMENITY PLANTING - COASTAL/ESTUARY	Amenity planting bed with pea gravel mulch. Refer to planting plans for species and plants schedule.
V01B	620.38 m²	AMENITY PLANTING - ECOTONE	Amenity planting bed with bark mulch. Refer to planting plans for species and plants schedule.
V01C	345.07 m²	AMENITY PLANTING - FOREST	Amenity planting bed with bark mulch. Refer to planting plans for species and plants schedule.
V02	41.86 m²	RAIN GARDEN PLANTING	Raingarden planting, refer to planting plans for species and plants schedule.

LOW PLANTING SCHEDULE - TOTALS

Qty	Code	Spacing	Botanical Name	Māori / Common name	Grade
LOW PLANTING - COASTAL					
90	Apo.sim	0.40 m	*Apodasmia similis*	Oioi / Jointed wire rush	2.5L
28	Art.cir	0.65 m	*Arthropodium cirratum*	Renga renga lily	2.5L
59	Atr.cin	0.85 m	*Atriplex cinerea*	Grey salt bush	2.5L
68	Car.sec	0.85 m	*Carex secta*	Makura sedge	2.5L
277	Lep.dio	0.85 m	*Leptinella dioica*	Shore leptinella	2.5L
296	Pim.pro	0.65 m	*Pimelea prostrata*	NZ daphne	2.5L
LOW PLANTING - COASTAL: 818					
LOW PLANTING - ECOTONE					
23	Art.cir	0.65 m	*Arthropodium cirratum*	Renga renga lily	2.5L
49	Car.vir	0.40 m	*Carex virgata*	NZ Iris / Mikoikoi	2.5L
87	Eup.gla	0.85 m	*Euphorbia glauca*	Waiūatua	2.5L
54	Fic.nod	0.40 m	*Ficinia nodosa*	Wiwi	2.5L
188	Lib.ixi	0.65 m	*Libertia ixioides*	NZ Iris / Mikoikoi	2.5L
541	Mue.axi	0.85 m	*Muehlenbeckia axillaris*	Pōhuehue / Creeping Wire Vine	2.5L
LOW PLANTING - ECOTONE: 942					
LOW PLANTING - FOREST					
364	Aca.ans	0.65 m	*Acaena_anserinifolia*	Piripiri	2.5L
51	Ane.les	0.65 m	*Anemanthele lessoniana*	Wind grass	2.5L
11	Art.cir	0.65 m	*Arthropodium cirratum*	Renga renga lily	2.5L
12	Asp.bul	0.85 m	*Asplenium_bulbiferum*	Hen & Chicken Fern / Pikopiko	2.5L
43	Ast.fra	0.40 m	*Astelia fragrans*	Kakaha	2.5L
182	Lib.moo	0.40 m	*Libertia mooreae*	Mikoikoi	2.5L
LOW PLANTING - FOREST: 663					

ORIGINAL IN COLOUR

Boffa Miskell

Printed 28/05/2025 5:34:15 pm

REV	DATE	DESCRIPTION	
A	13.09.24	100% Developed Design	APr
B	17.04.25	70% Detailed Design	LPo AGr

Bridge St Linear Active Transport Corridor

Planting Site Plan

Design	SSr	Scale	Date
Drawn	SSr	Not To Scale	13.09.2024
Check	SFo		

DETAILED DESIGN


DRAWING NO. BM230322_500


REVISION B

Autodesk Docs://BM230322_Bridge Street Linear Active Transport Corridor/BM230322_BridgeStreet_LATC_NE2K_R23.rvt

This graphic has been prepared by Boffa Miskell Limited on the specific instructions of our Client. It is solely for our Client's use in accordance with the agreed scope of work. Any use or reliance by a third party is at that party's own risk. Where information has been supplied by the Client or obtained from other external sources, it has been assumed that it is accurate. No liability or responsibility is accepted by Boffa Miskell Limited for any errors or omissions to the extent that they arise from inaccurate information provided by the Client or any external source.

PROPOSED TREES - WEST BRIDGE STREET				
Qty	**Planting Code**	**Botanical Name**	**Māori / Common name**	**Grade**
10	Hoh.ang	*Hoheria angustofolia*	Hungere / Narrow-leaved Lancebark	45L
3	Pen.cor	*Pennantia corymbosa*	Kaikomako	45L
5	Pla.reg	*Plagianthus regius*	Manatu / Ribbonwood	160L
3	Pod.tot	*Podocarpus totara*	Totara	160L
14	Rho.sap	*Rhopalostylis sapida*	Nikau Palm	160L
3	Sop.mic	*Sophora microphylla*	Kowhai	10L
PROPOSED TREES - MONTGOMERY SQUARE LANEWAY				
Qty	**Planting Code**	**Botanical Name**	**Māori / Common name**	**Grade**
5	Rho.sap	*Rhopalostylis sapida*	Nikau Palm	160L

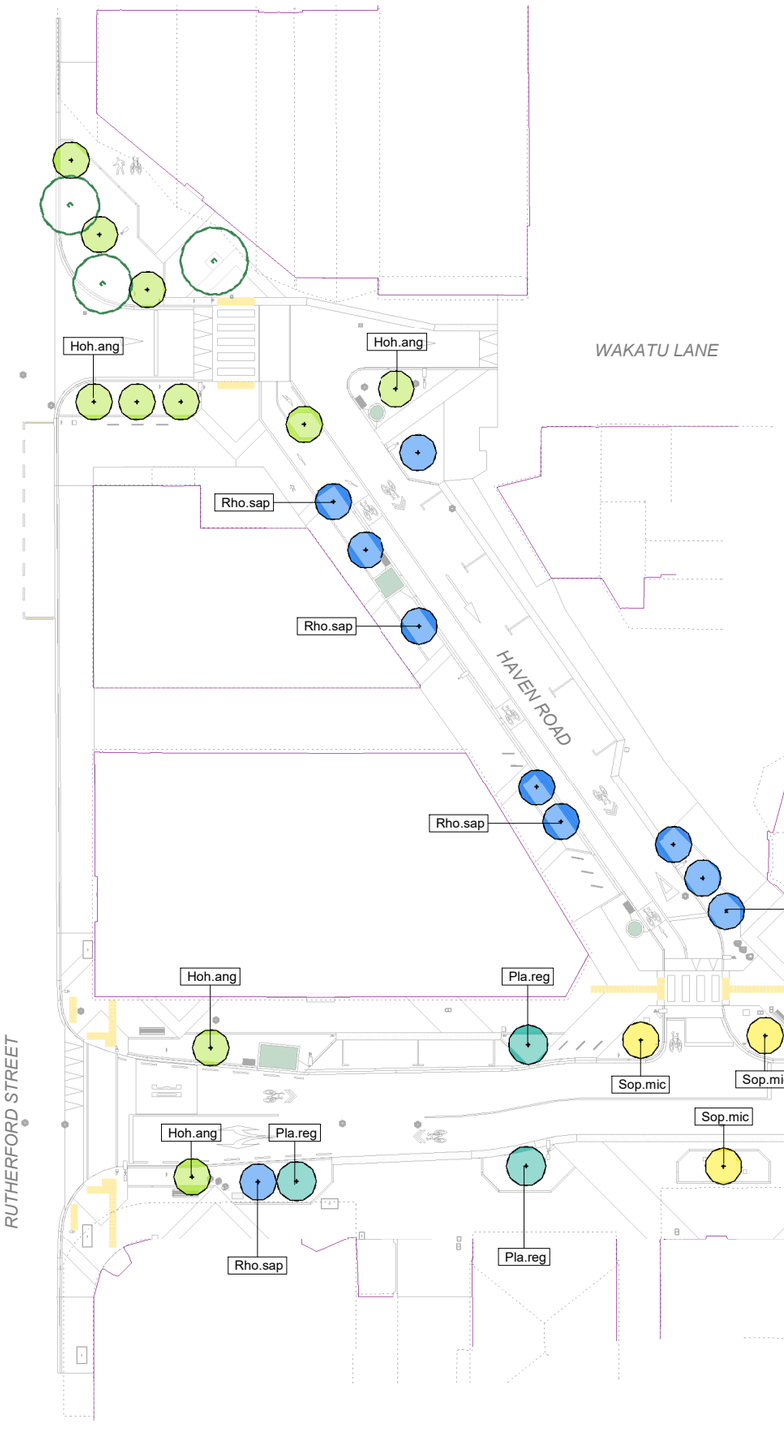

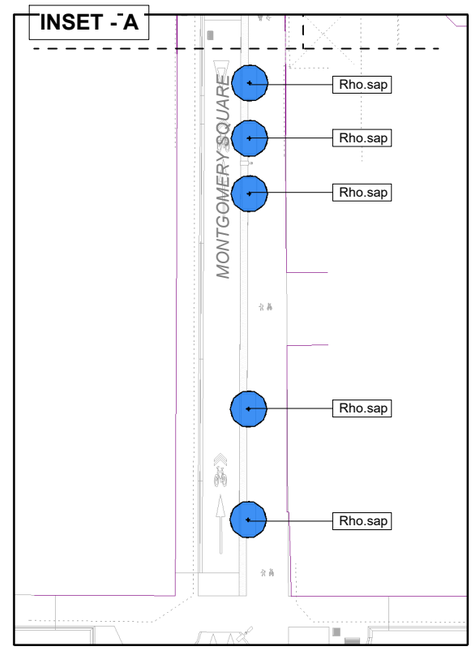

A - INSET-A - MONTGOMERY SQUARE
Scale: 1:250 @ A1, 1:500 @ A3

◄◄ **PEA GRAVEL MULCH** IN ALL COASTAL/ESTUARY PLANTING BEDS

►► **BARK MULCH** IN ALL ECOTONE & FOREST PLANTING BEDS

ORIGINAL IN COLOUR

Boffa Miskell

Printed 28/05/2025 5:34:24 pm

KEY:

EXTENT OF WORKS

EXISTING TREE RETAINED

INDICATIVE TREE ROOT ZONE

0 m 2.5 m 5 m 10 m

REV	DATE	DESCRIPTION	
A	17.04.25	70% Detailed Design	APr
B	28.05.25	100% Detailed Design	AGr
			AGr

Bridge St Linear Active Transport Corridor

Trees Plan - West Bridge Street

Design	SSr	Scale	Date
Drawn	SSr	1:250 @ A1	10.04.2025
Check	SFo	1:500 @ A3	

DETAILED DESIGN


DRAWING NO. BM230322_500A

REVISION B

Autodesk Docs://BM230322_Bridge Street Linear Active Transport Corridor/BM230322_BridgeStreet_LATC_NE2K_R23.rvt

This graphic has been prepared by Boffa Miskell Limited on the specific instructions of our Client. It is solely for our Client's use in accordance with the agreed scope of work. Any use or reliance by a third party is at that party's own risk. Where information has been supplied by the Client or obtained from other external sources, it has been assumed that it is accurate. No liability or responsibility is accepted by Boffa Miskell Limited for any errors or omissions to the extent that they arise from inaccurate information provided by the Client or any external source.

PROPOSED TREES - CENTRAL BRIDGE STREET				
Qty	**Planting Code**	**Botanical Name**	**Māori / Common name**	**Grade**
6	Car.ser	*Carpodetus serratus*	Putaputaweta / Marble Leaf	25L
6	Cor.aus	*Cordyline australis - Large grade*	Tī kōuka / Cabbage tree	45L
12	<varies>	*Cordyline australis - Small grade*	Tī kōuka / Cabbage tree	2.5L
3	Hoh.ang	*Hoheria angustofolia*	Hungere / Narrow-leaved Lancebark	45L
6	Rho.sap	*Rhopalostylis sapida*	Nikau Palm	160L

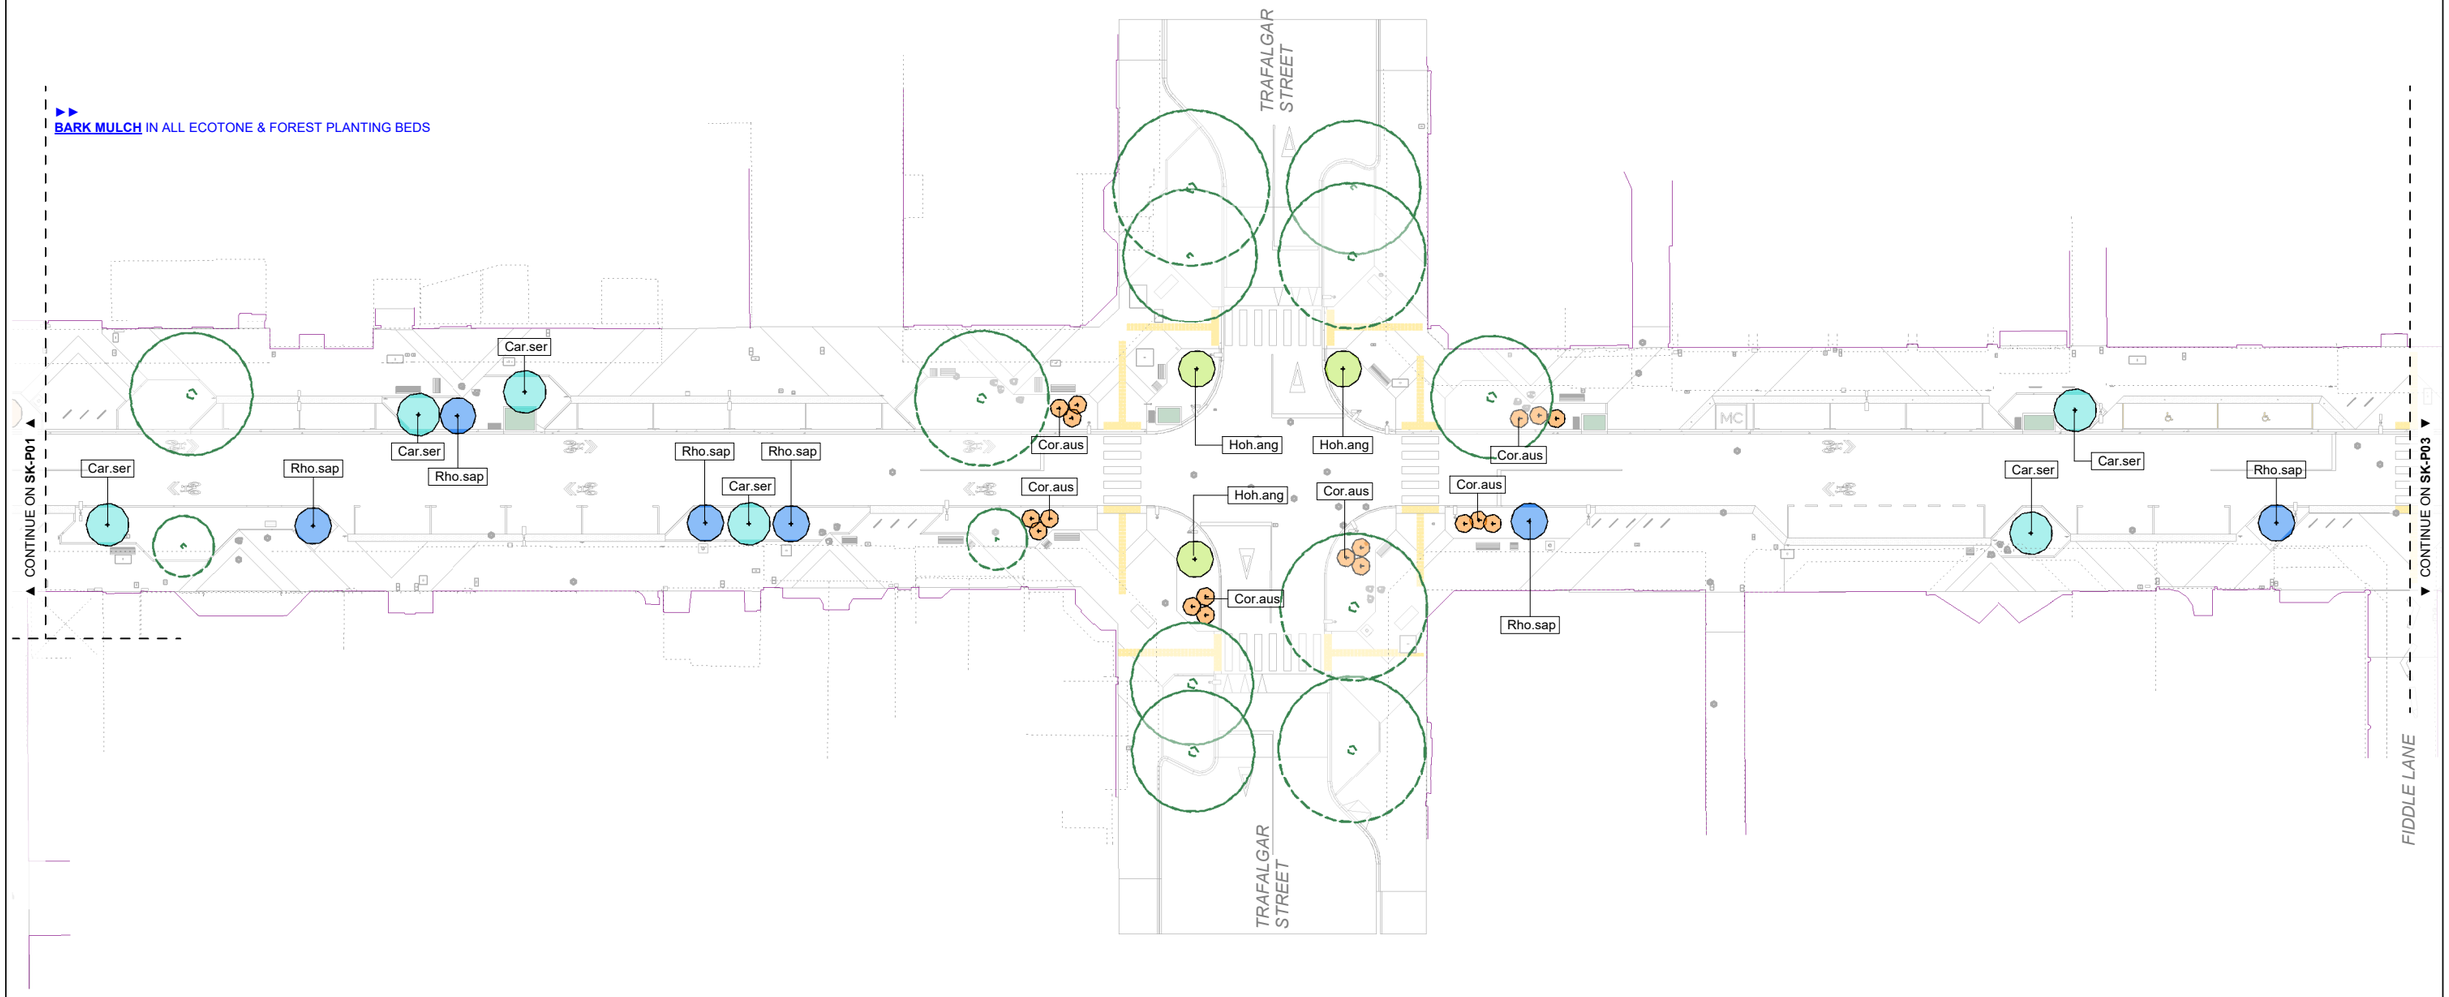

ORIGINAL IN COLOUR

Boffa Miskell

Printed 28/05/2025 5:34:27 pm

KEY:

EXTENT OF WORKS

EXISTING TREE RETAINED

INDICATIVE TREE ROOT ZONE

0 m 2.5 m 5 m 10 m

REV	DATE	DESCRIPTION	
A	17.04.25	70% Detailed Design	APr
B	28.05.25	100% Detailed Design	AGr
			AGr

Bridge St Linear Active Transport Corridor

Trees Plan - Central Bridge Street

Design	SSr	Scale	Date
Drawn	SSr	1:250 @ A1	10.04.2025
Check	SFo	1:500 @ A3	

DETAILED DESIGN


DRAWING NO. BM230322_500B

REVISION B

Autodesk Docs://BM230322_Bridge Street Linear Active Transport Corridor/BM230322_BridgeStreet_LATC_NE2K_R23.rvt

This graphic has been prepared by Boffa Miskell Limited on the specific instructions of our Client. It is solely for our Client's use in accordance with the agreed scope of work. Any use or reliance by a third party is at that party's own risk. Where information has been supplied by the Client or obtained from other external sources, it has been assumed that it is accurate. No liability or responsibility is accepted by Boffa Miskell Limited for any errors or omissions to the extent that they arise from inaccurate information provided by the Client or any external source.

PROPOSED TREES - EAST BRIDGE STREET				
Qty	**Planting Code**	**Botanical Name**	**Māori / Common name**	**Grade**
7	Ale.exc	*Alectryon excelsus*	Titoki	25L
2	Ela.den	*Elaeocarpus dentatus*	Hinau	160L
5	Hoh.ang	*Hoheria angustofolia*	Hungere / Narrow-leaved Lancebark	45L
3	Myr.aus	*Myrsine australis*	Red Matipo	45L
15	Pse.cra	*Pseudopanax crassifolius*	Horoeka / Lancewood	25L
7	Rho.sap	*Rhopalostylis sapida*	Nikau Palm	160L

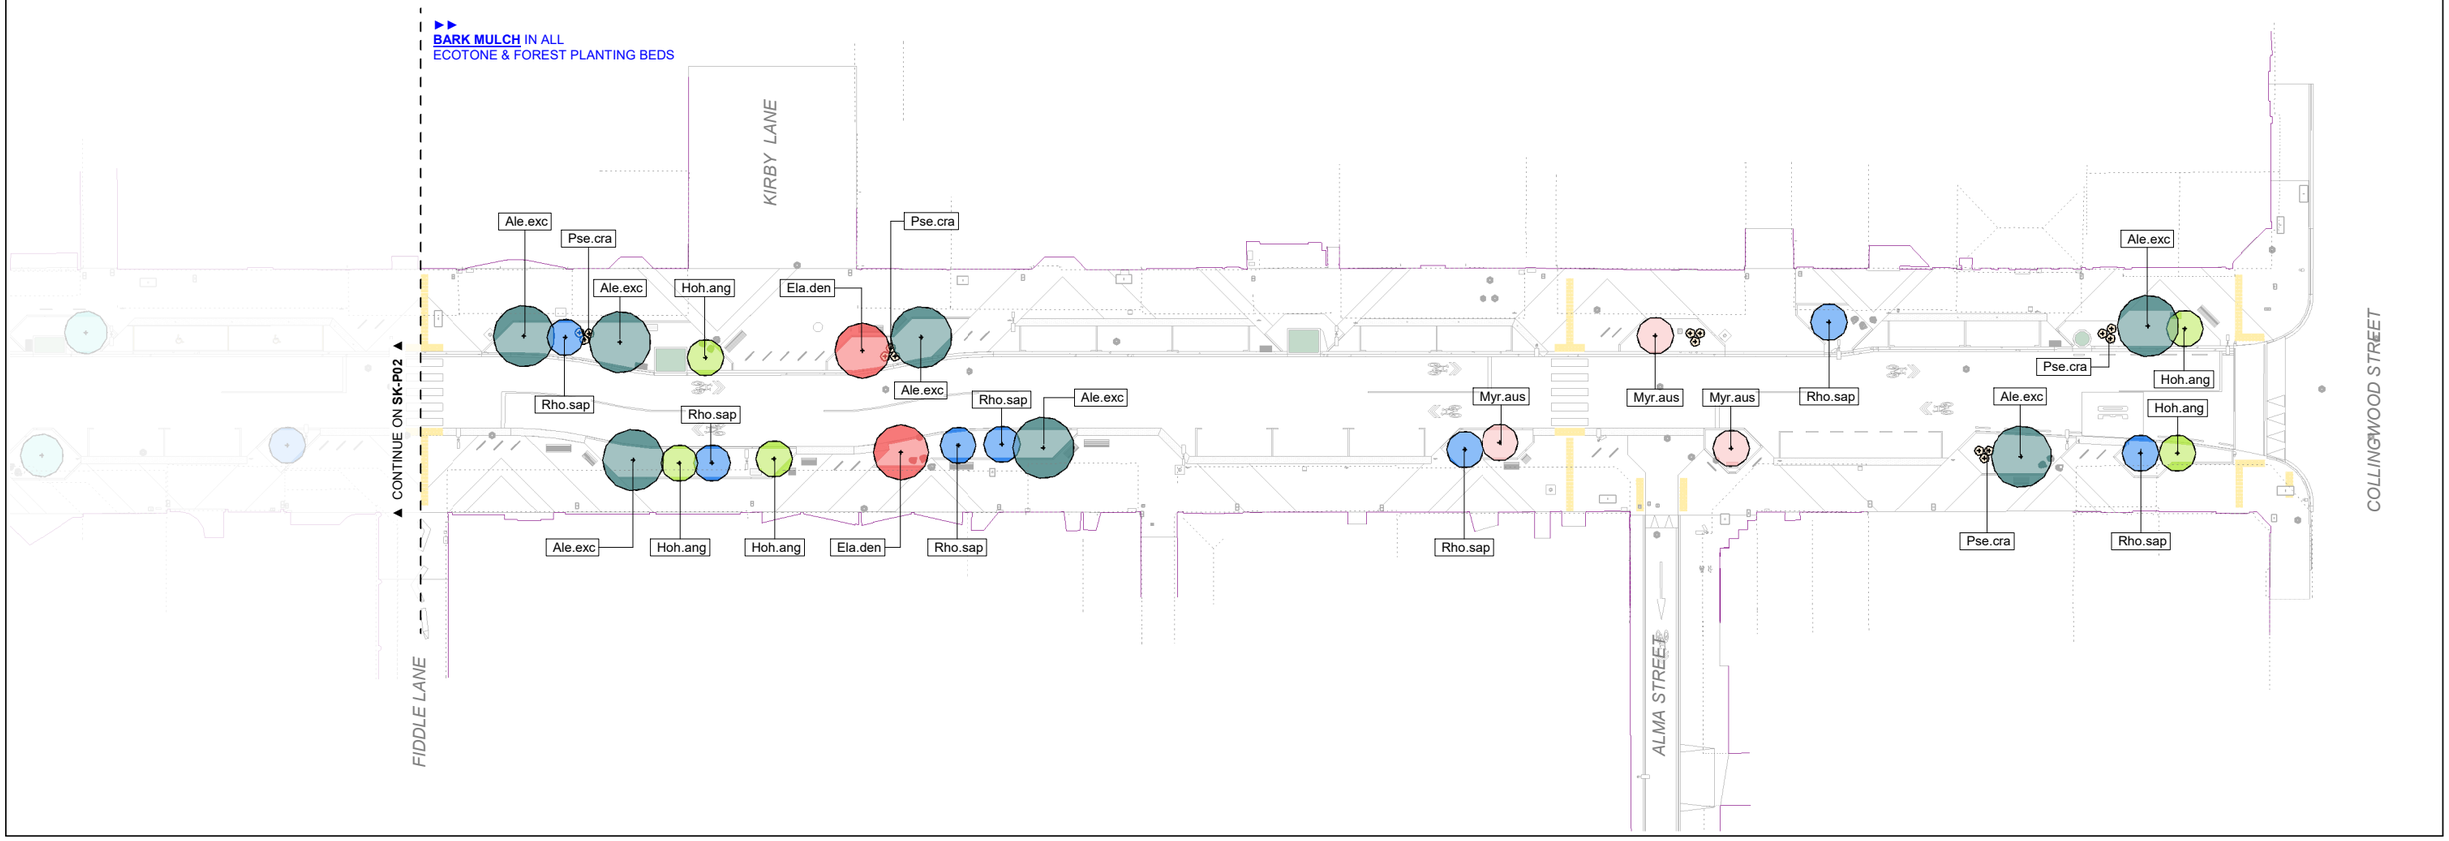

ORIGINAL IN COLOUR

Boffa Miskell

Printed 28/05/2025 5:34:30 pm

KEY:

EXTENT OF WORKS

EXISTING TREE RETAINED

INDICATIVE TREE ROOT ZONE

0 m 2.5 m 5 m 10 m

REV	DATE	DESCRIPTION	
A	17.04.25	70% Detailed Design	APr
B	28.05.25	100% Detailed Design	AGr
			AGr

Bridge St Linear Active Transport Corridor

Trees Plan - East Bridge Street

Design	SSr	Scale	Date
Drawn	SSr	1:250 @ A1	10.04.2025
Check	SFo	1:500 @ A3	


DETAILED DESIGN

DRAWING NO. BM230322_500C

REVISION B

Autodesk Docs://BM230322_Bridge Street Linear Active Transport Corridor/BM230322_BridgeStreet_LATC_NE2K_R23.rvt

This graphic has been prepared by Boffa Miskell Limited on the specific instructions of our Client. It is solely for our Client's use in accordance with the agreed scope of work. Any use or reliance by a third party is at that party's own risk. Where information has been supplied by the Client or obtained from other external sources, it has been assumed that it is accurate. No liability or responsibility is accepted by Boffa Miskell Limited for any errors or omissions to the extent that they arise from inaccurate information provided by the Client or any external source.

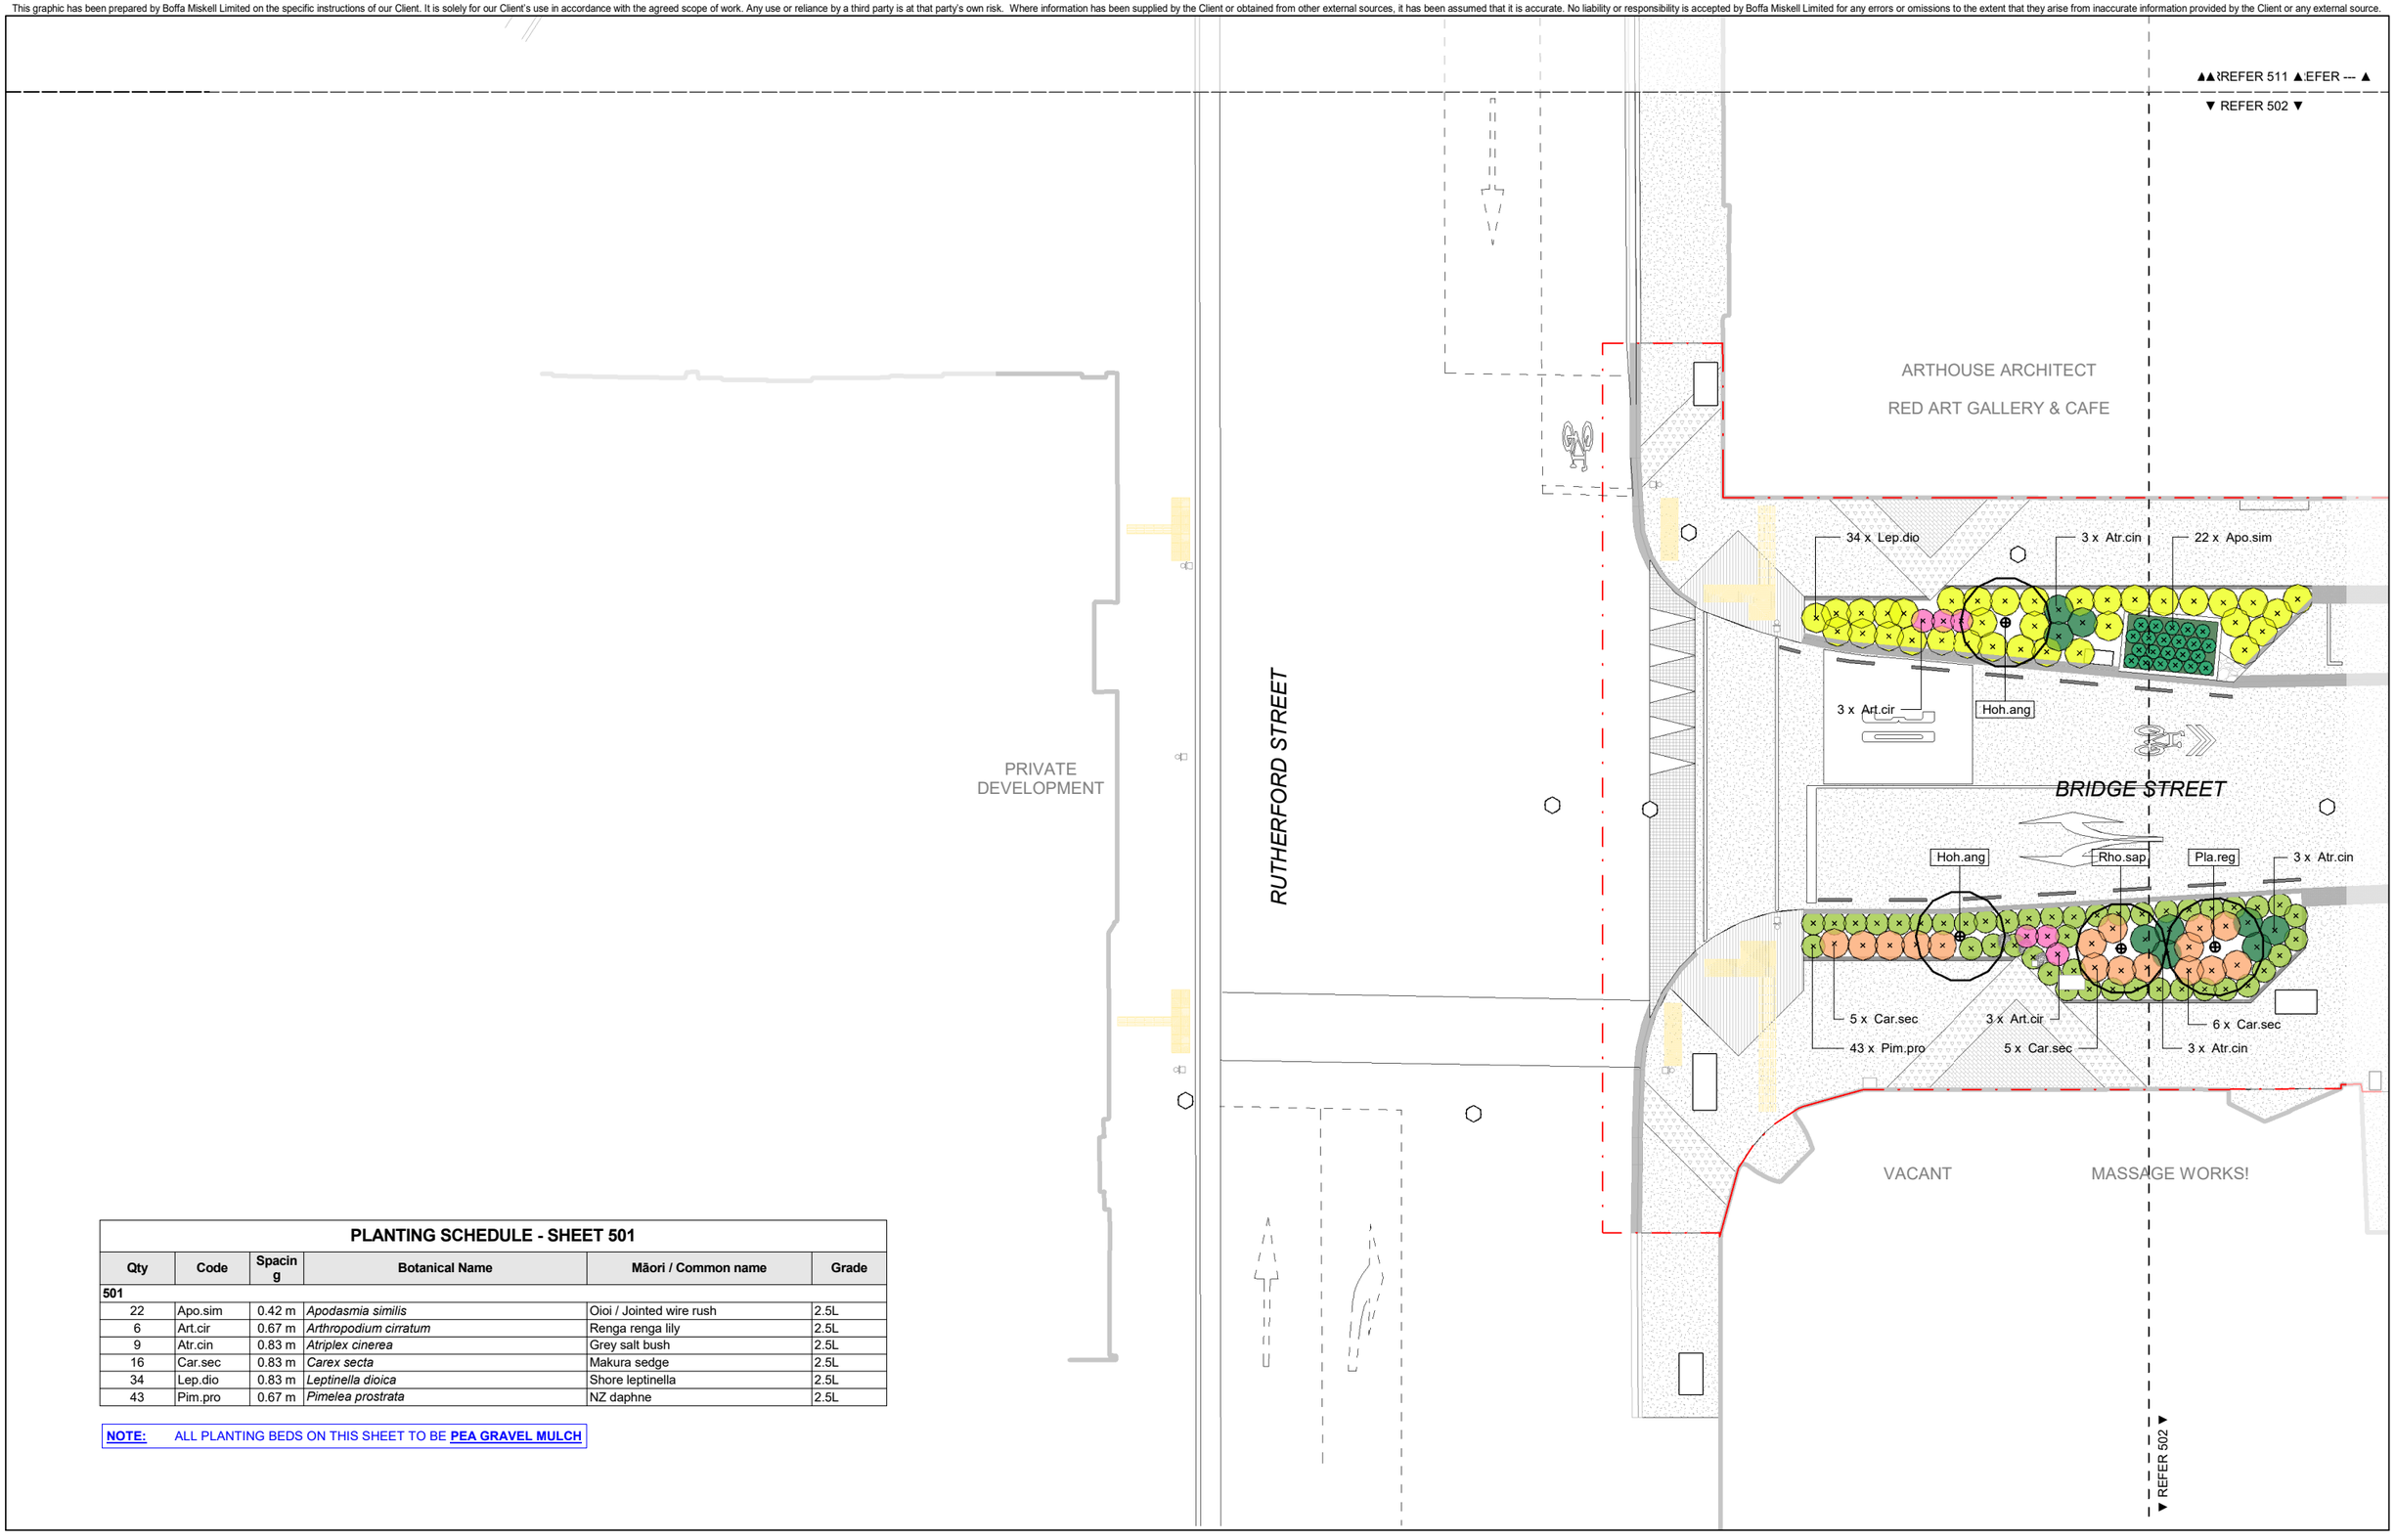

PLANTING SCHEDULE - SHEET 501

Qty	Code	Spacing	Botanical Name	Māori / Common name	Grade
501					
22	Apo.sim	0.42 m	*Apodasmia similis*	Oioi / Jointed wire rush	2.5L
6	Art.cir	0.67 m	*Arthropodium cirratum*	Renga renga lily	2.5L
9	Atr.cin	0.83 m	*Atriplex cinerea*	Grey salt bush	2.5L
16	Car.sec	0.83 m	*Carex secta*	Makura sedge	2.5L
34	Lep.dio	0.83 m	*Leptinella dioica*	Shore leptinella	2.5L
43	Pim.pro	0.67 m	*Pimelea prostrata*	NZ daphne	2.5L

NOTE: ALL PLANTING BEDS ON THIS SHEET TO BE **PEA GRAVEL MULCH**

ORIGINAL IN COLOUR

Boffa Miskell

Printed 28/05/2025 5:34:33 pm

KEY:

EXTENT OF WORKS

EXISTING TREE RETAINED

PROPOSED TREE

INDICATIVE EXISTING TREE ROOT CLEARANCE ZONE

0 m 1 m 2 m 4 m

REV	DATE	DESCRIPTION	
A	16.08.24	80% Developed Design	APr
B	13.09.24	100% Developed Design	LPo
C	28.05.25	100% Detailed Design	LPo
			AGr

Bridge St Linear Active Transport Corridor

Planting Plan

Design	SSr	Scale	Date
Drawn	SSr	1:100 @ A1	16.08.2024
Check	BGi	1:200 @ A3	

DETAILED DESIGN


DRAWING NO. BM230322_501

REVISION C

Autodesk Docs://BM230322_Bridge Street Linear Active Transport Corridor/BM230322_BridgeStreet_LATC_NE2K_R23.rvt

This graphic has been prepared by Boffa Miskell Limited on the specific instructions of our Client. It is solely for our Client's use in accordance with the agreed scope of work. Any use or reliance by a third party is at that party's own risk. Where information has been supplied by the Client or obtained from other external sources, it has been assumed that it is accurate. No liability or responsibility is accepted by Boffa Miskell Limited for any errors or omissions to the extent that they arise from inaccurate information provided by the Client or any external source.

▲ REFER 511 ▲
▼ REFER 501 ▼
▼ REFER 503 ▼

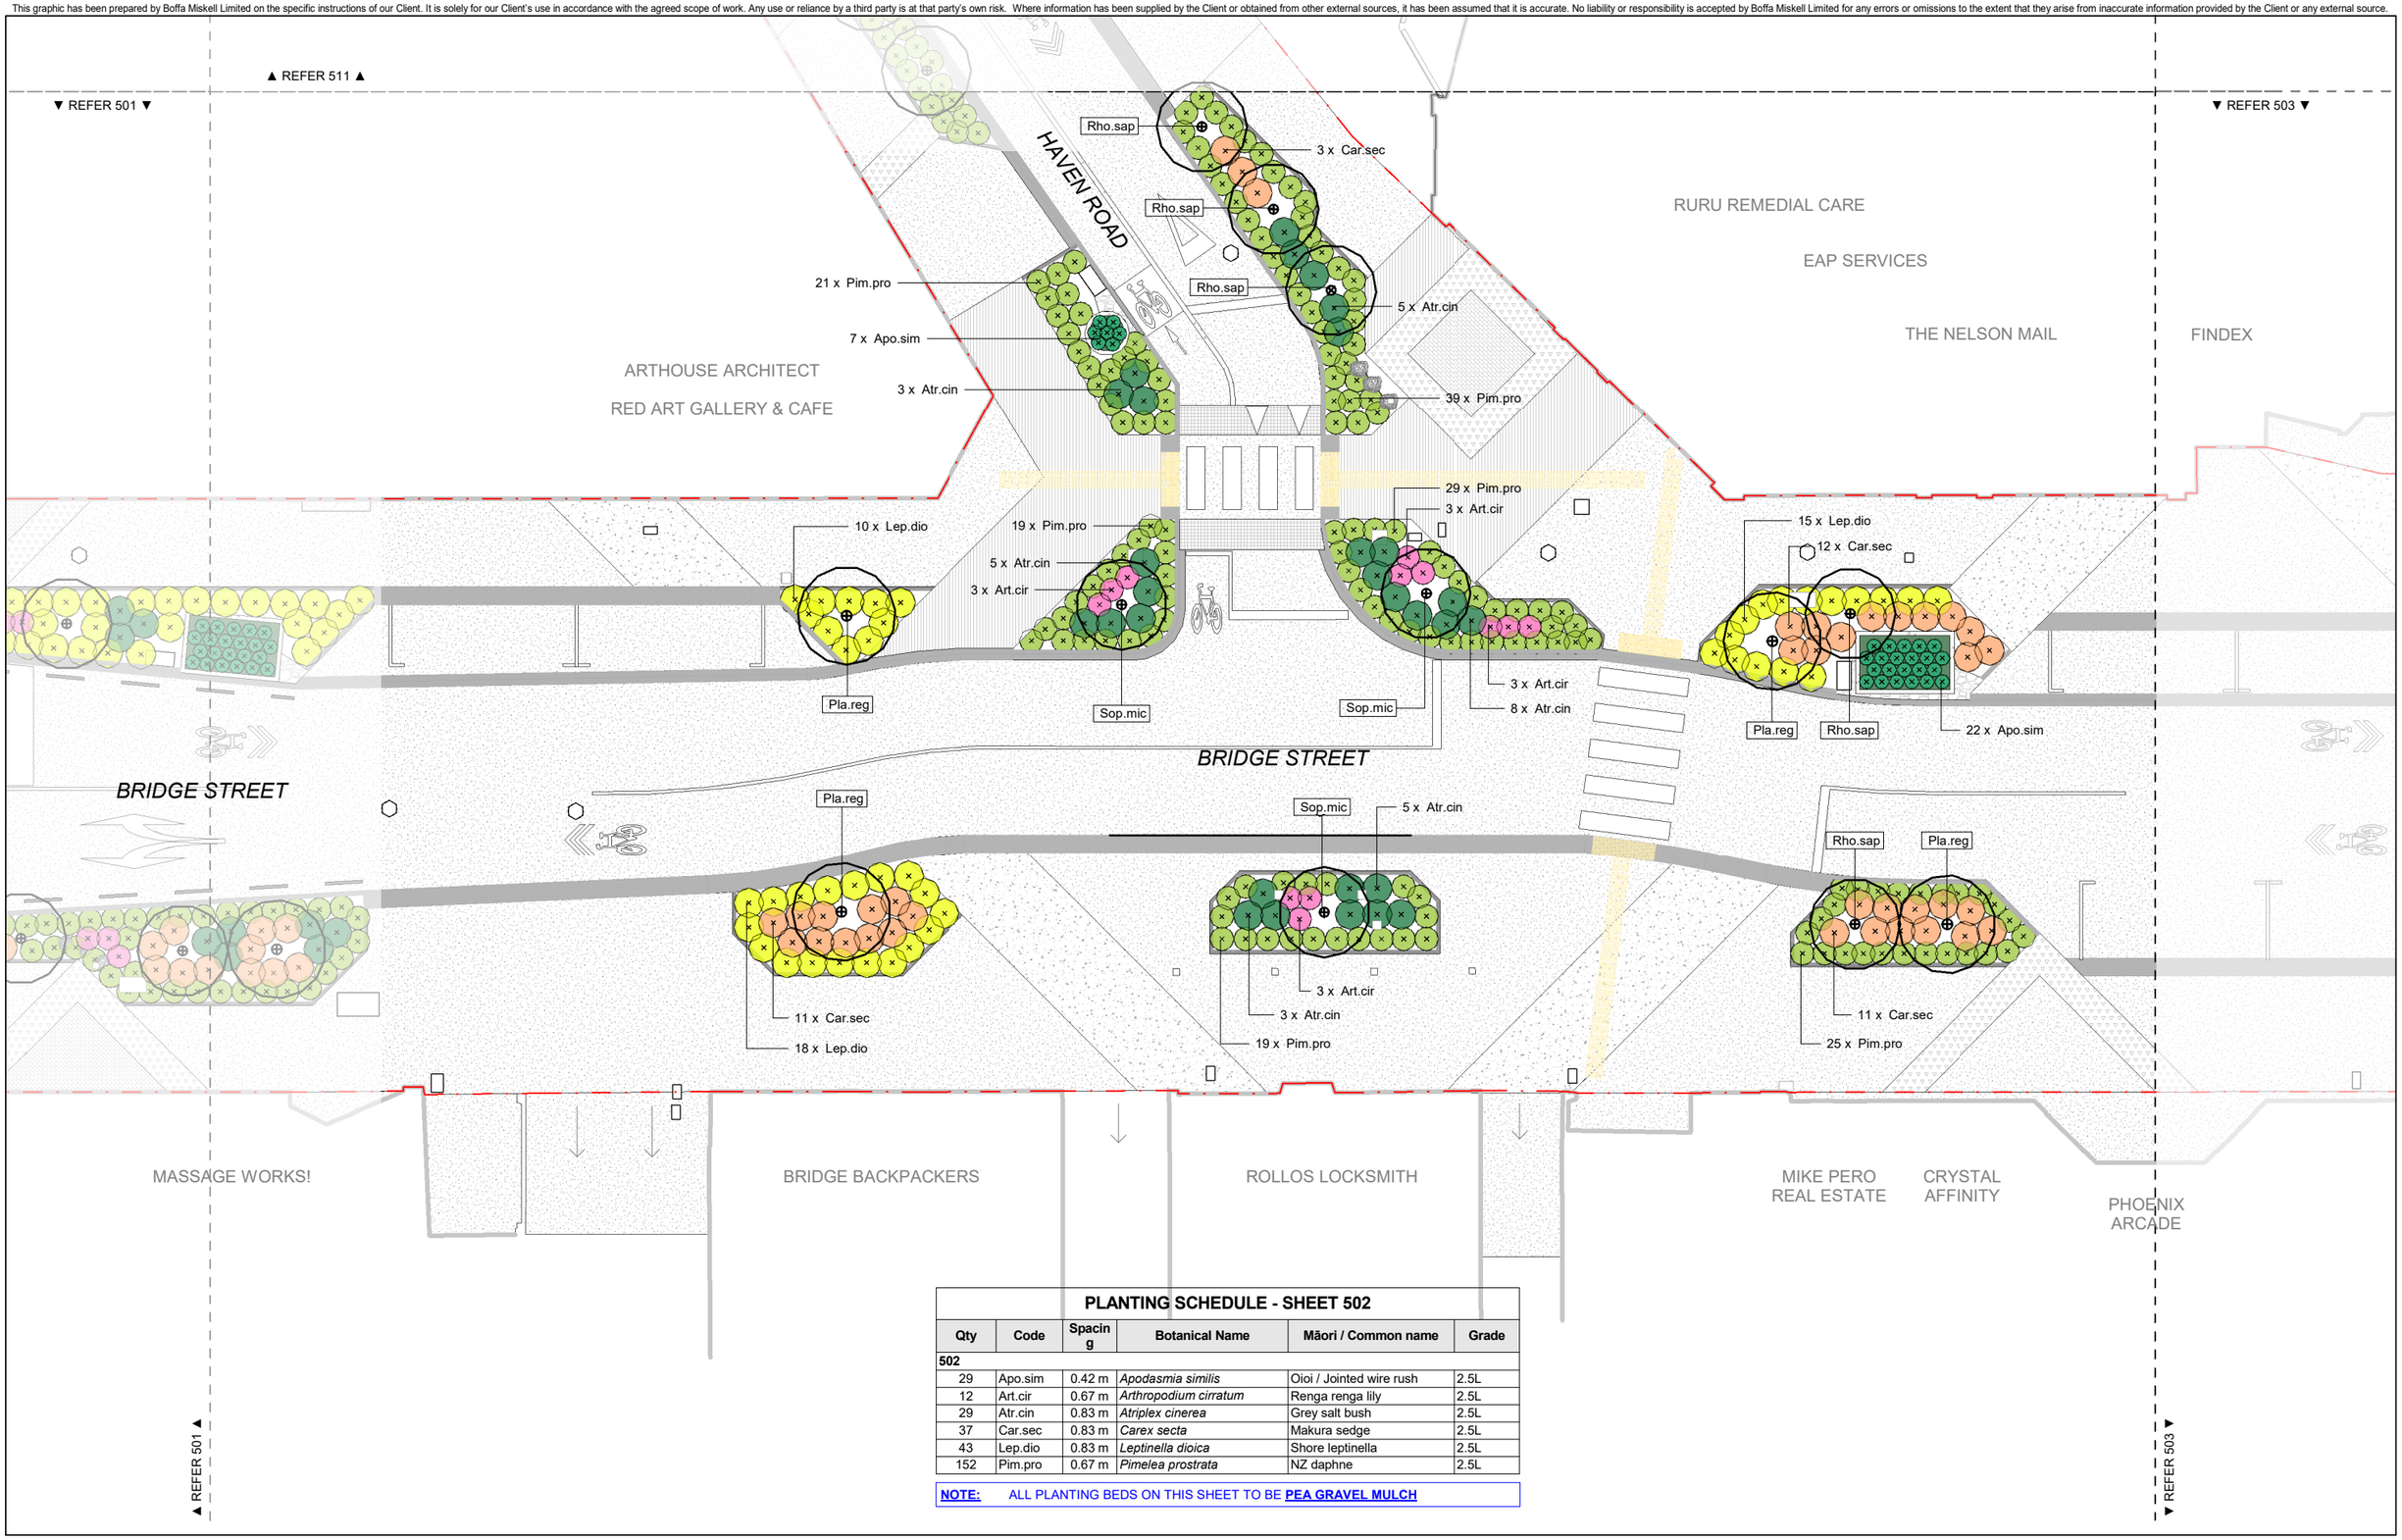

PLANTING SCHEDULE - SHEET 502

Qty	Code	Spacing	Botanical Name	Māori / Common name	Grade
502					
29	Apo.sim	0.42 m	*Apodasmia similis*	Oioi / Jointed wire rush	2.5L
12	Art.cir	0.67 m	*Arthropodium cirratum*	Renga renga lily	2.5L
29	Atr.cin	0.83 m	*Atriplex cinerea*	Grey salt bush	2.5L
37	Car.sec	0.83 m	*Carex secta*	Makura sedge	2.5L
43	Lep.dio	0.83 m	*Leptinella dioica*	Shore leptinella	2.5L
152	Pim.pro	0.67 m	*Pimelea prostrata*	NZ daphne	2.5L

NOTE: ALL PLANTING BEDS ON THIS SHEET TO BE **PEA GRAVEL MULCH**

ORIGINAL IN COLOUR

Boffa Miskell

Printed 28/05/2025 5:34:36 pm

KEY:

EXTENT OF WORKS

EXISTING TREE RETAINED

PROPOSED TREE

INDICATIVE EXISTING TREE ROOT CLEARANCE ZONE

0 m 1 m 2 m 4 m

REV	DATE	DESCRIPTION	
A	16.08.24	80% Developed Design	APr
B	13.09.24	100% Developed Design	LPo
C	28.05.25	100% Detailed Design	LPo
			AGr

Bridge St Linear Active Transport Corridor

Planting Plan


Design	SSr	Scale	Date
Drawn	SSr	1:100 @ A1	16.08.2024
Check	SFo	1:200 @ A3	

DETAILED DESIGN

DRAWING NO. BM230322_502 REVISION C

Autodesk Docs://BM230322_Bridge Street Linear Active Transport Corridor/BM230322_BridgeStreet_LATC_NE2K_R23.rvt

This graphic has been prepared by Boffa Miskell Limited on the specific instructions of our Client. It is solely for our Client's use in accordance with the agreed scope of work. Any use or reliance by a third party is at that party's own risk. Where information has been supplied by the Client or obtained from other external sources, it has been assumed that it is accurate. No liability or responsibility is accepted by Boffa Miskell Limited for any errors or omissions to the extent that they arise from inaccurate information provided by the Client or any external source.

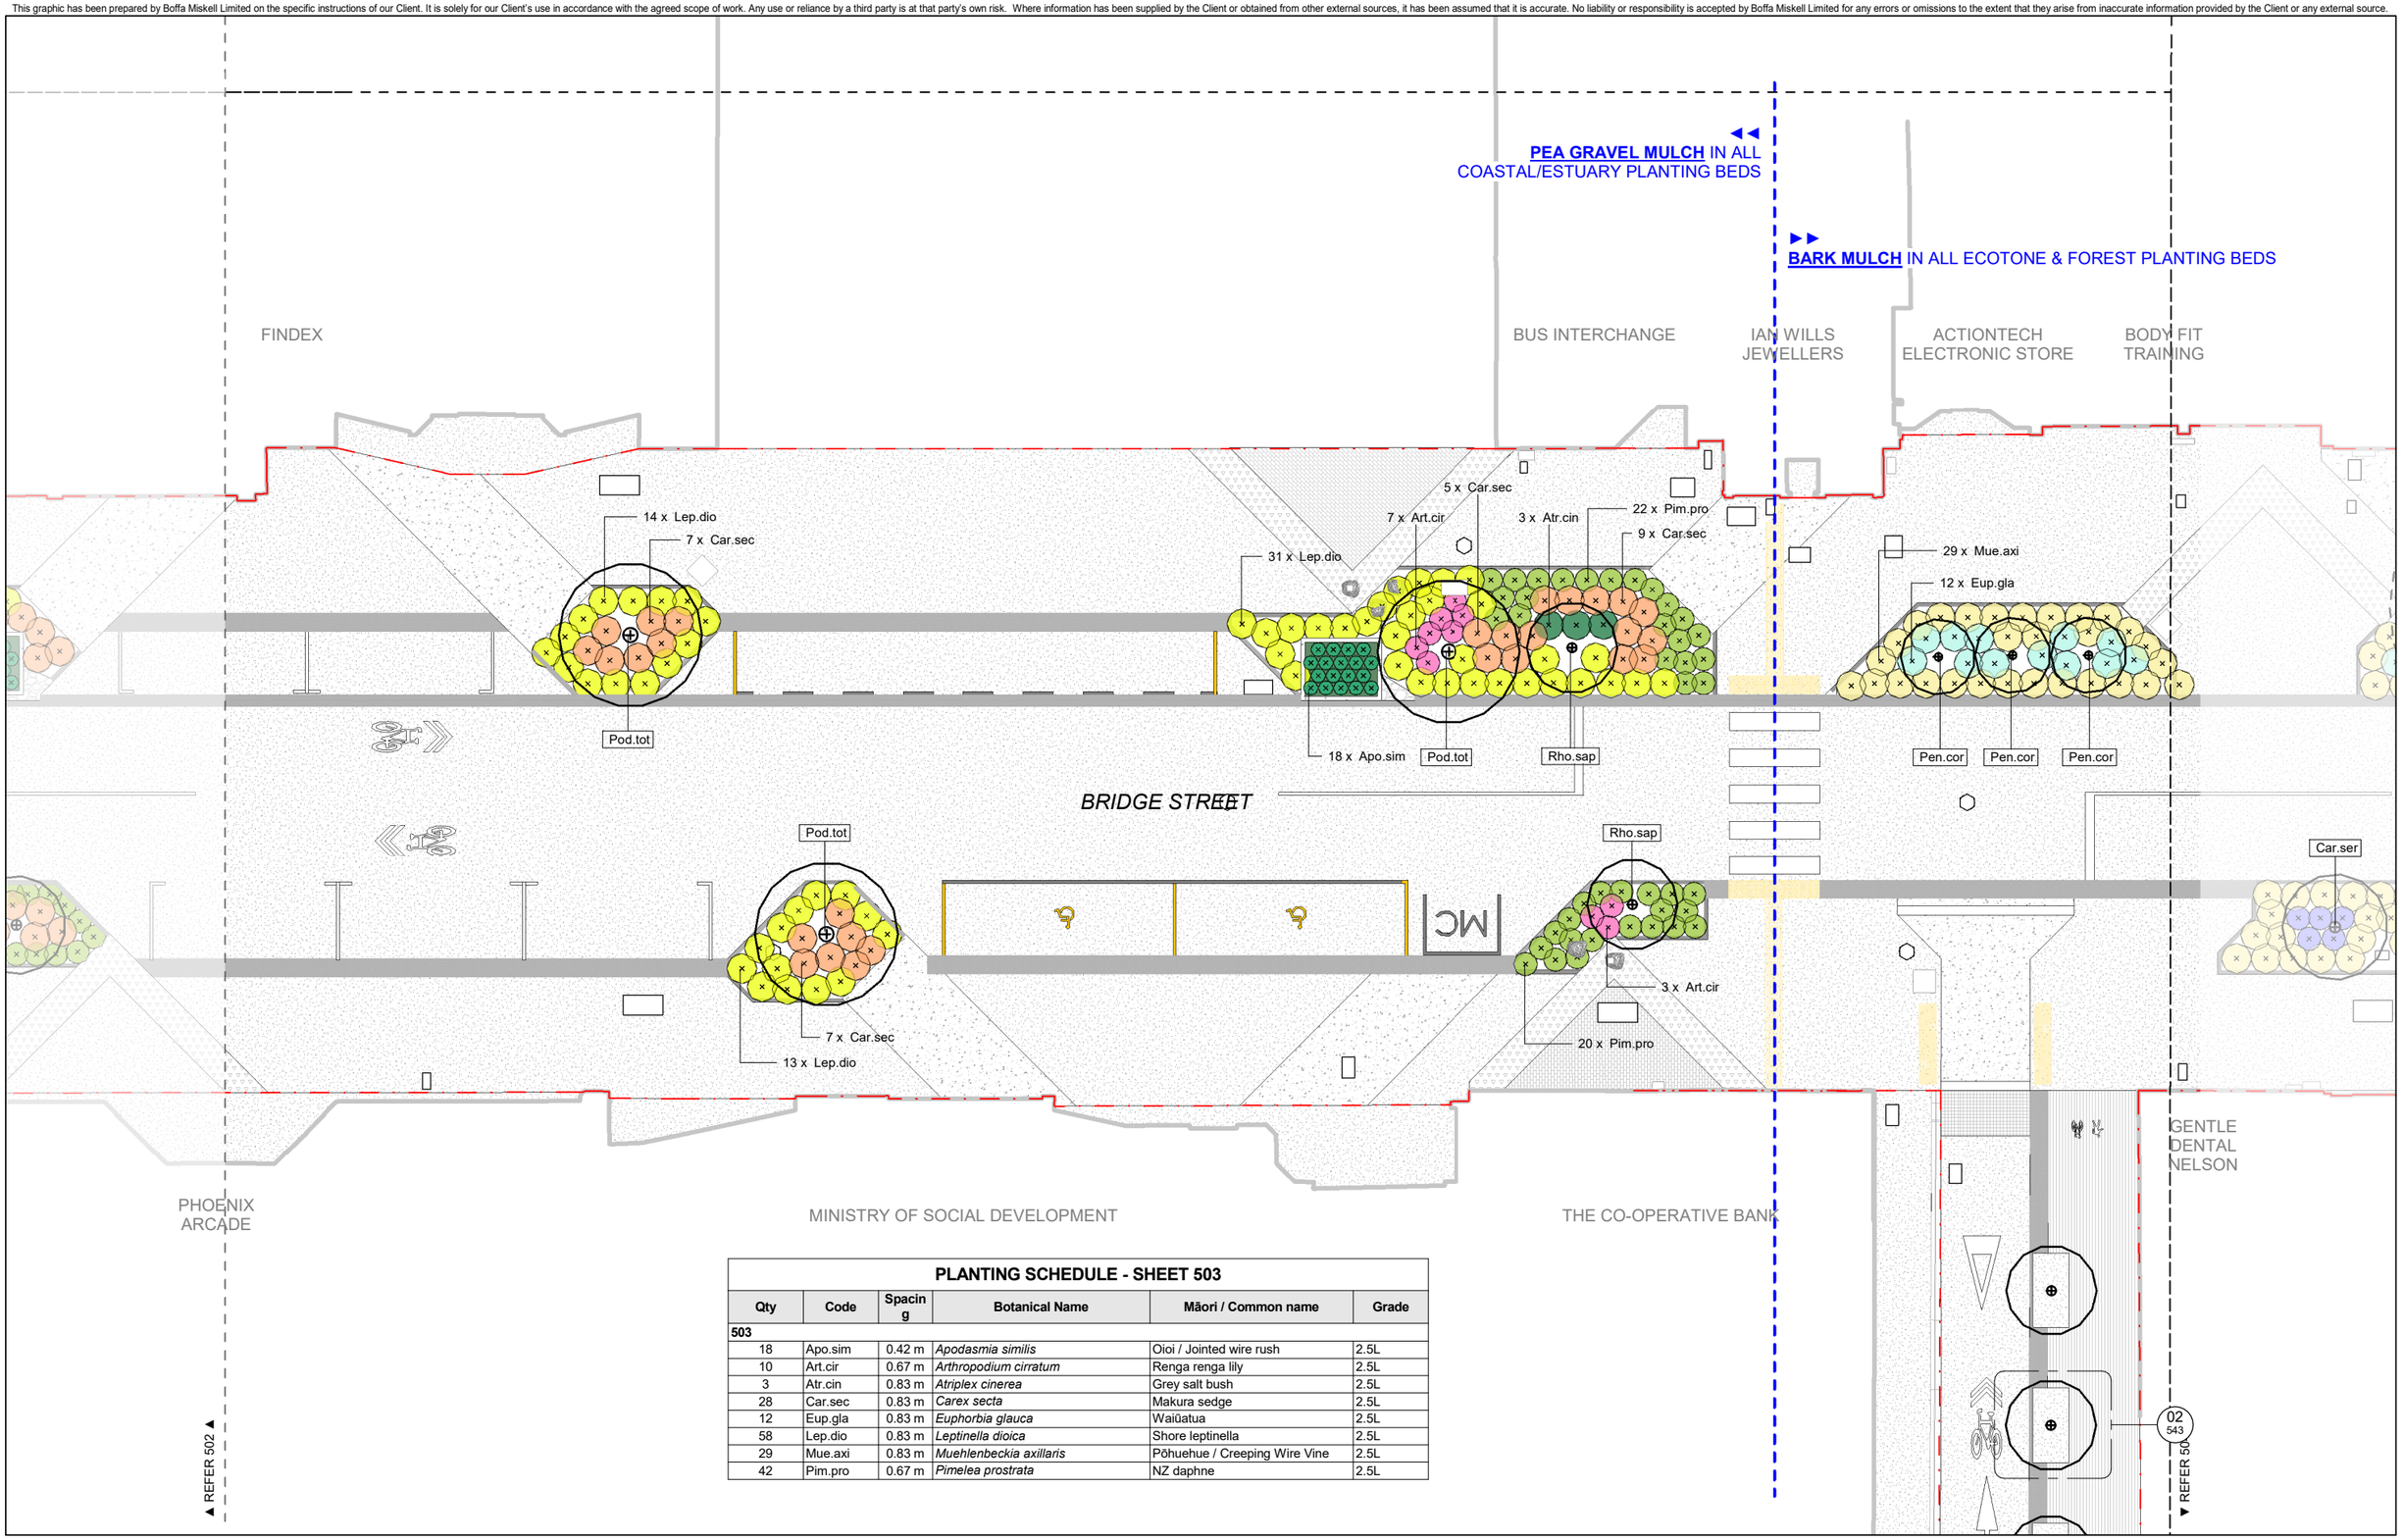

PLANTING SCHEDULE - SHEET 503

Qty	Code	Spacing	Botanical Name	Māori / Common name	Grade
503					
18	Apo.sim	0.42 m	*Apodasmia similis*	Oioi / Jointed wire rush	2.5L
10	Art.cir	0.67 m	*Arthropodium cirratum*	Renga renga lily	2.5L
3	Atr.cin	0.83 m	*Atriplex cinerea*	Grey salt bush	2.5L
28	Car.sec	0.83 m	*Carex secta*	Makura sedge	2.5L
12	Eup.gla	0.83 m	*Euphorbia glauca*	Waiūatua	2.5L
58	Lep.dio	0.83 m	*Leptinella dioica*	Shore leptinella	2.5L
29	Mue.axi	0.83 m	*Muehlenbeckia axillaris*	Pōhuehue / Creeping Wire Vine	2.5L
42	Pim.pro	0.67 m	*Pimelea prostrata*	NZ daphne	2.5L

ORIGINAL IN COLOUR

Boffa Miskell

Printed 28/05/2025 5:34:40 pm

KEY:

EXTENT OF WORKS

EXISTING TREE RETAINED

PROPOSED TREE

INDICATIVE EXISTING TREE ROOT CLEARANCE ZONE

0m 1m 2m 4m

REV	DATE	DESCRIPTION	
A	16.08.24	80% Developed Design	APr
B	13.09.24	100% Developed Design	LPo
C	28.05.25	100% Detailed Design	LPo
			AGr

Bridge St Linear Active Transport Corridor

Planting Plan

Design	SSr	Scale	Date
Drawn	SSr	1:100 @ A1	16.08.2024
Check	SFo	1:200 @ A3	


DETAILED DESIGN

DRAWING NO. BM230322_503

REVISION C

Autodesk Docs://BM230322_Bridge Street Linear Active Transport Corridor/BM230322_BridgeStreet_LATC_NE2K_R23.rvt

This graphic has been prepared by Boffa Miskell Limited on the specific instructions of our Client. It is solely for our Client's use in accordance with the agreed scope of work. Any use or reliance by a third party is at that party's own risk. Where information has been supplied by the Client or obtained from other external sources, it has been assumed that it is accurate. No liability or responsibility is accepted by Boffa Miskell Limited for any errors or omissions to the extent that they arise from inaccurate information provided by the Client or any external source.

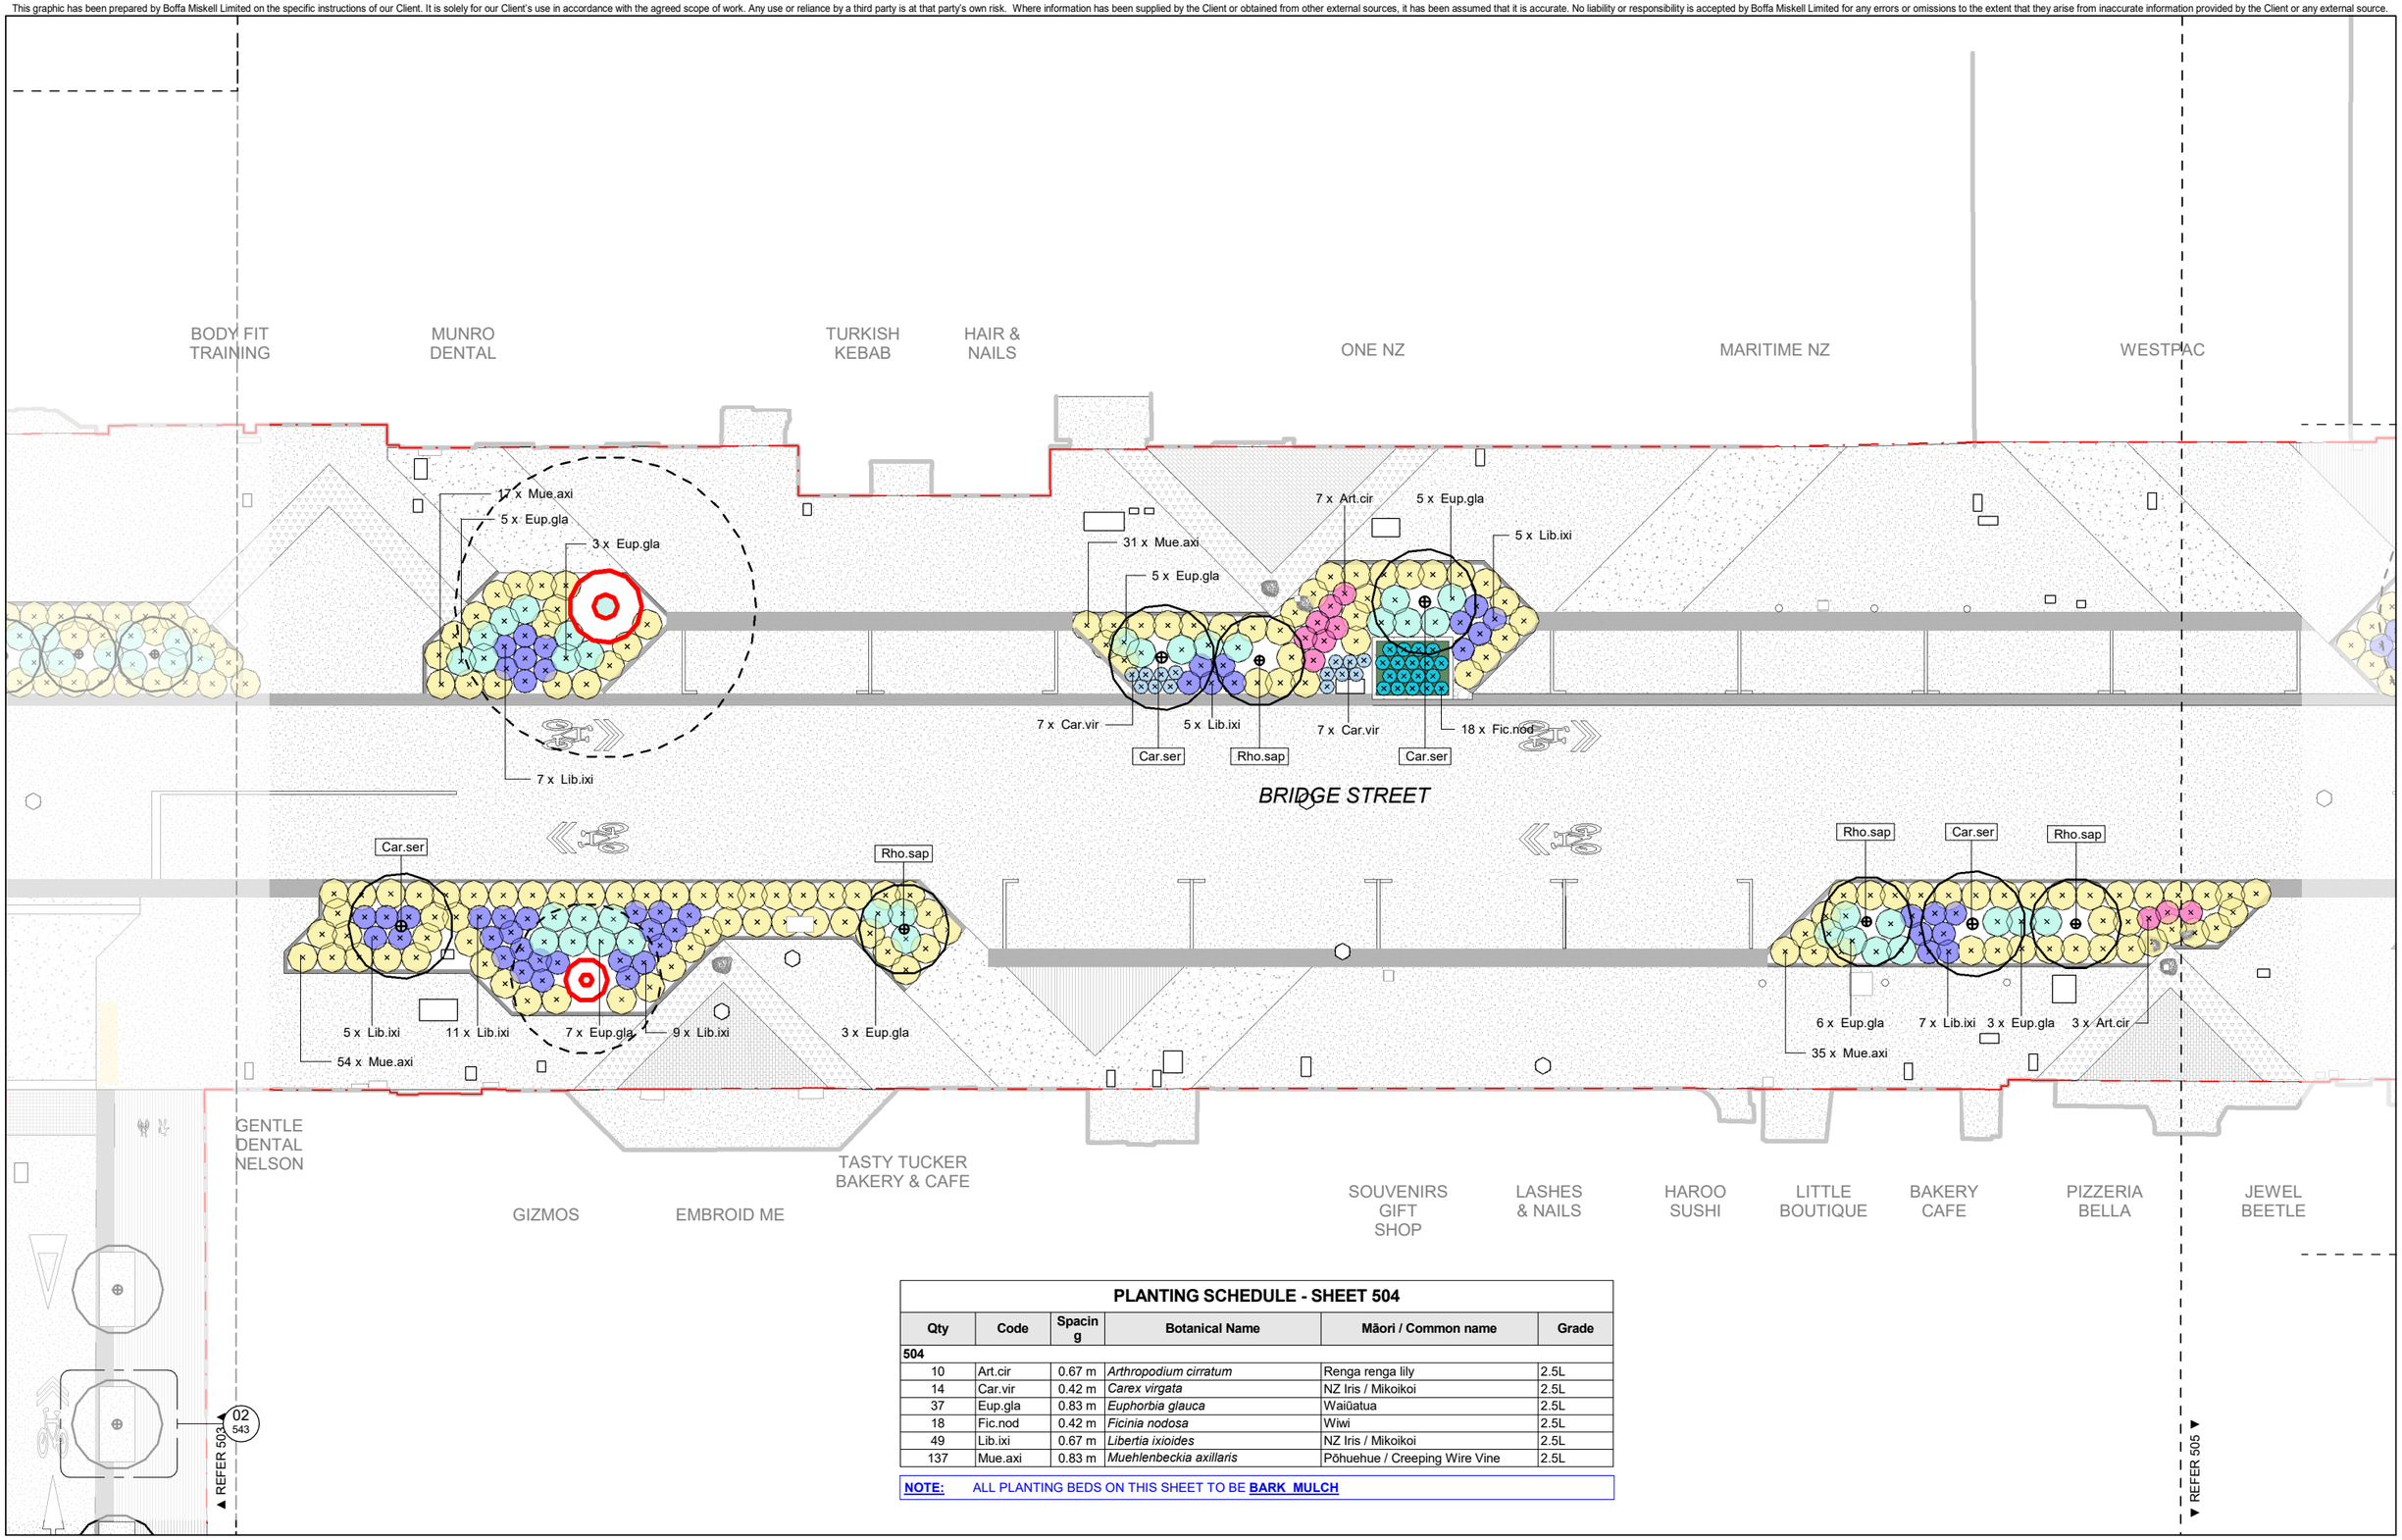

PLANTING SCHEDULE - SHEET 504

Qty	Code	Spacing	Botanical Name	Māori / Common name	Grade
504					
10	Art.cir	0.67 m	*Arthropodium cirratum*	Renga renga lily	2.5L
14	Car.vir	0.42 m	*Carex virgata*	NZ Iris / Mikoikoi	2.5L
37	Eup.gla	0.83 m	*Euphorbia glauca*	Waiūatua	2.5L
18	Fic.nod	0.42 m	*Ficinia nodosa*	Wiwi	2.5L
49	Lib.ixi	0.67 m	*Libertia ixioides*	NZ Iris / Mikoikoi	2.5L
137	Mue.axi	0.83 m	*Muehlenbeckia axillaris*	Pōhuehue / Creeping Wire Vine	2.5L

NOTE: ALL PLANTING BEDS ON THIS SHEET TO BE **BARK MULCH**

ORIGINAL IN COLOUR

Boffa Miskell

Printed 28/05/2025 5:34:43 pm

KEY:

EXTENT OF WORKS

EXISTING TREE RETAINED

PROPOSED TREE

INDICATIVE EXISTING TREE ROOT CLEARANCE ZONE

0m 1m 2m 4m

REV	DATE	DESCRIPTION	
A	16.08.24	80% Developed Design	APr
B	13.09.24	100% Developed Design	LPo
C	28.05.25	100% Detailed Design	LPo
			AGr

Bridge St Linear Active Transport Corridor

Planting Plan

Design	SSr	Scale	Date
Drawn	SSr	1:100 @ A1	16.08.2024
Check	SFo	1:200 @ A3	

DETAILED DESIGN

DRAWING NO. BM230322_504

REVISION C

Autodesk Docs://BM230322_Bridge Street Linear Active Transport Corridor/BM230322_BridgeStreet_LATC_NE2K_R23.rvt

This graphic has been prepared by Boffa Miskell Limited on the specific instructions of our Client. It is solely for our Client's use in accordance with the agreed scope of work. Any use or reliance by a third party is at that party's own risk. Where information has been supplied by the Client or obtained from other external sources, it has been assumed that it is accurate. No liability or responsibility is accepted by Boffa Miskell Limited for any errors or omissions to the extent that they arise from inaccurate information provided by the Client or any external source.



PLANTING SCHEDULE - SHEET 505

Qty	Code	Spacing	Botanical Name	Māori / Common name	Grade
505					
8	Art.cir	0.67 m	*Arthropodium cirratum*	Renga renga lily	2.5L
22	Car.vir	0.42 m	*Carex virgata*	NZ Iris / Mikoikoi	2.5L
21	Eup.gla	0.83 m	*Euphorbia glauca*	Waiūatua	2.5L
22	Fic.nod	0.42 m	*Ficinia nodosa*	Wiwi	2.5L
85	Lib.ixi	0.67 m	*Libertia ixioides*	NZ Iris / Mikoikoi	2.5L
214	Mue.axi	0.83 m	*Muehlenbeckia axillaris*	Pōhuehue / Creeping Wire Vine	2.5L

NOTE: ALL PLANTING BEDS ON THIS SHEET TO BE **BARK MULCH**

ORIGINAL IN COLOUR

Boffa Miskell

Printed 28/05/2025 5:34:47 pm

KEY:

EXTENT OF WORKS

EXISTING TREE RETAINED

PROPOSED TREE

INDICATIVE EXISTING TREE ROOT CLEARANCE ZONE

0m 1m 2m 4m

REV	DATE	DESCRIPTION	
A	16.08.24	80% Developed Design	APr
B	13.09.24	100% Developed Design	LPo
C	28.05.25	100% Detailed Design	LPo
			AGr

Bridge St Linear Active Transport Corridor

Planting Plan

Design	SSr	Scale	Date
Drawn	SSr	1:100 @ A1	16.08.2024
Check	SFo	1:200 @ A3	


DETAILED DESIGN

DRAWING NO. BM230322_505


REVISION C

Autodesk Docs://BM230322_Bridge Street Linear Active Transport Corridor/BM230322_BridgeStreet_LATC_NE2K_R23.rvt

This graphic has been prepared by Boffa Miskell Limited on the specific instructions of our Client. It is solely for our Client's use in accordance with the agreed scope of work. Any use or reliance by a third party is at that party's own risk. Where information has been supplied by the Client or obtained from other external sources, it has been assumed that it is accurate. No liability or responsibility is accepted by Boffa Miskell Limited for any errors or omissions to the extent that they arise from inaccurate information provided by the Client or any external source.

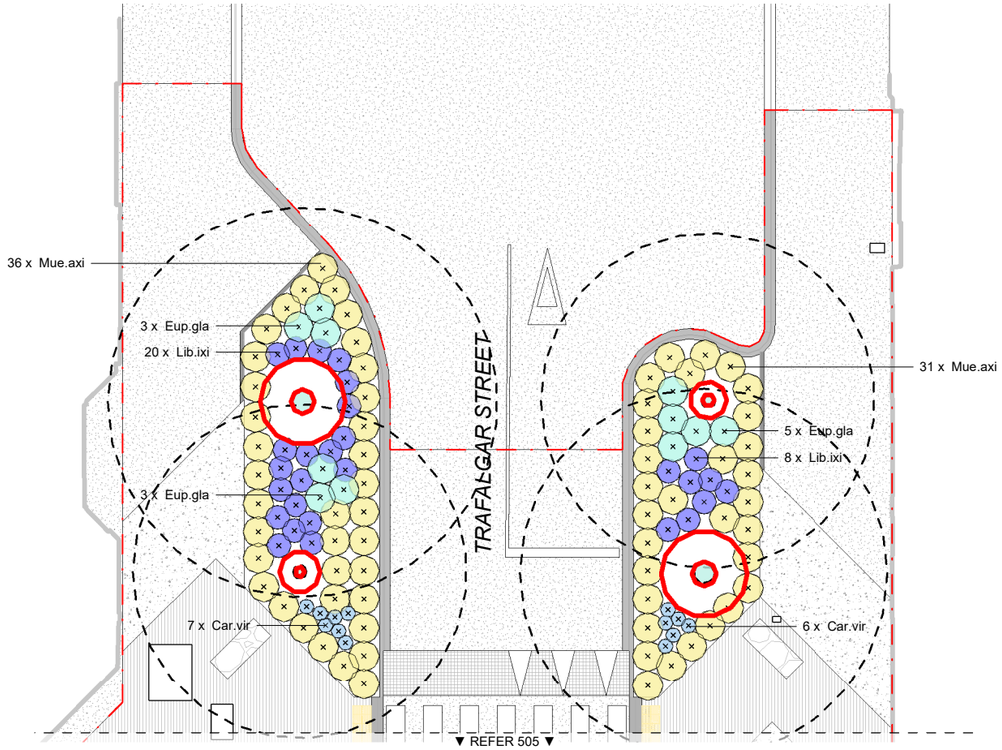

01 - Planting - Trees & Planting Mixes - Dependent 18
Scale: 1 : 100

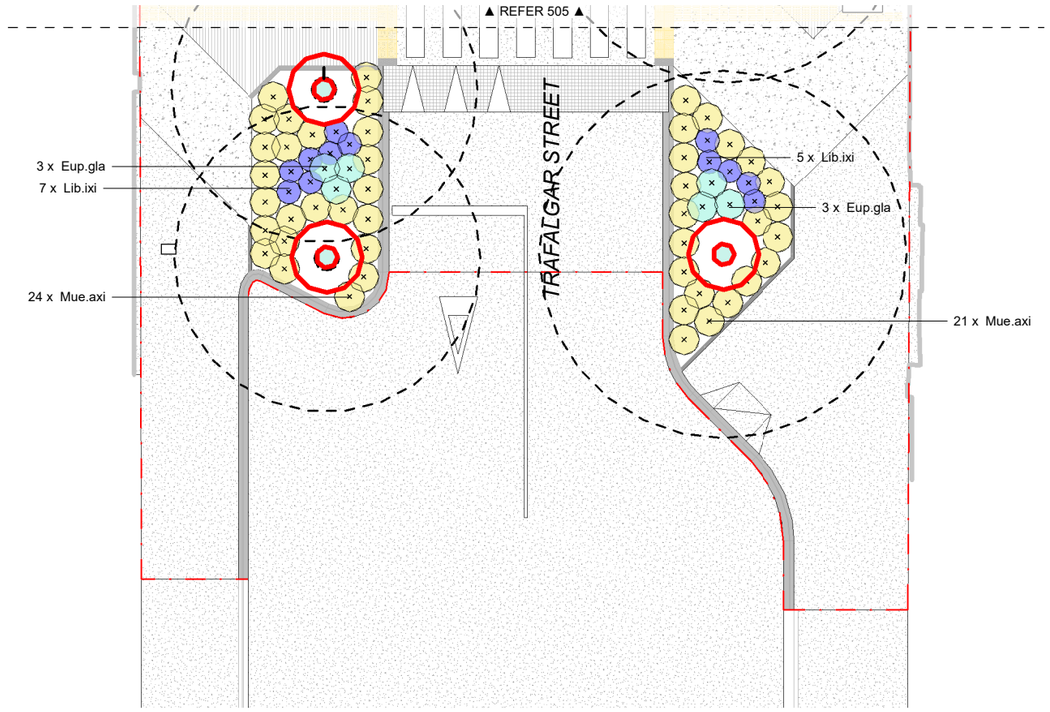

02 - Planting - Trees & Planting Mixes - Dependent 19
Scale: 1 : 100

PLANTING SCHEDULE - SHEET 505A					
Qty	**Code**	**Spacing**	**Botanical Name**	**Māori / Common name**	**Grade**
505_A1					
13	Car.vir	0.42 m	*Carex virgata*	NZ Iris / Mikoikoi	2.5L
11	Eup.gla	0.83 m	*Euphorbia glauca*	Waiūatua	2.5L
28	Lib.ixi	0.67 m	*Libertia ixioides*	NZ Iris / Mikoikoi	2.5L
67	Mue.axi	0.83 m	*Muehlenbeckia axillaris*	Pōhuehue / Creeping Wire Vine	2.5L

NOTE: ALL PLANTING BEDS ON THIS SHEET TO BE **BARK MULCH**

PLANTING SCHEDULE - SHEET 505A					
Qty	**Code**	**Spacing**	**Botanical Name**	**Māori / Common name**	**Grade**
505_A2					
6	Eup.gla	0.83 m	*Euphorbia glauca*	Waiūatua	2.5L
12	Lib.ixi	0.67 m	*Libertia ixioides*	NZ Iris / Mikoikoi	2.5L
45	Mue.axi	0.83 m	*Muehlenbeckia axillaris*	Pōhuehue / Creeping Wire Vine	2.5L

NOTE: ALL PLANTING BEDS ON THIS SHEET TO BE **BARK MULCH**

ORIGINAL IN COLOUR

Boffa Miskell

Printed 28/05/2025 5:34:51 pm

KEY:

EXTENT OF WORKS

EXISTING TREE RETAINED

PROPOSED TREE

INDICATIVE EXISTING TREE ROOT CLEARANCE ZONE

0 m 1 m 2 m 4 m

REV	DATE	DESCRIPTION	
A	16.08.24	80% Developed Design	APr
B	13.09.24	100% Developed Design	LPo
C	28.05.25	100% Detailed Design	LPo
			AGr

Bridge St Linear Active Transport Corridor

Planting Plan - Trafalgar Interfaces

Design	SSr	Scale	Date
Drawn	SSr	1:100 @ A1	16.08.2024
Check	SFo	1:200 @ A3	


DETAILED DESIGN

DRAWING NO. BM230322_505A

REVISION C

Autodesk Docs://BM230322_Bridge Street Linear Active Transport Corridor/BM230322_BridgeStreet_LATC_NE2K_R23.rvt

This graphic has been prepared by Boffa Miskell Limited on the specific instructions of our Client. It is solely for our Client's use in accordance with the agreed scope of work. Any use or reliance by a third party is at that party's own risk. Where information has been supplied by the Client or obtained from other external sources, it has been assumed that it is accurate. No liability or responsibility is accepted by Boffa Miskell Limited for any errors or omissions to the extent that they arise from inaccurate information provided by the Client or any external source.

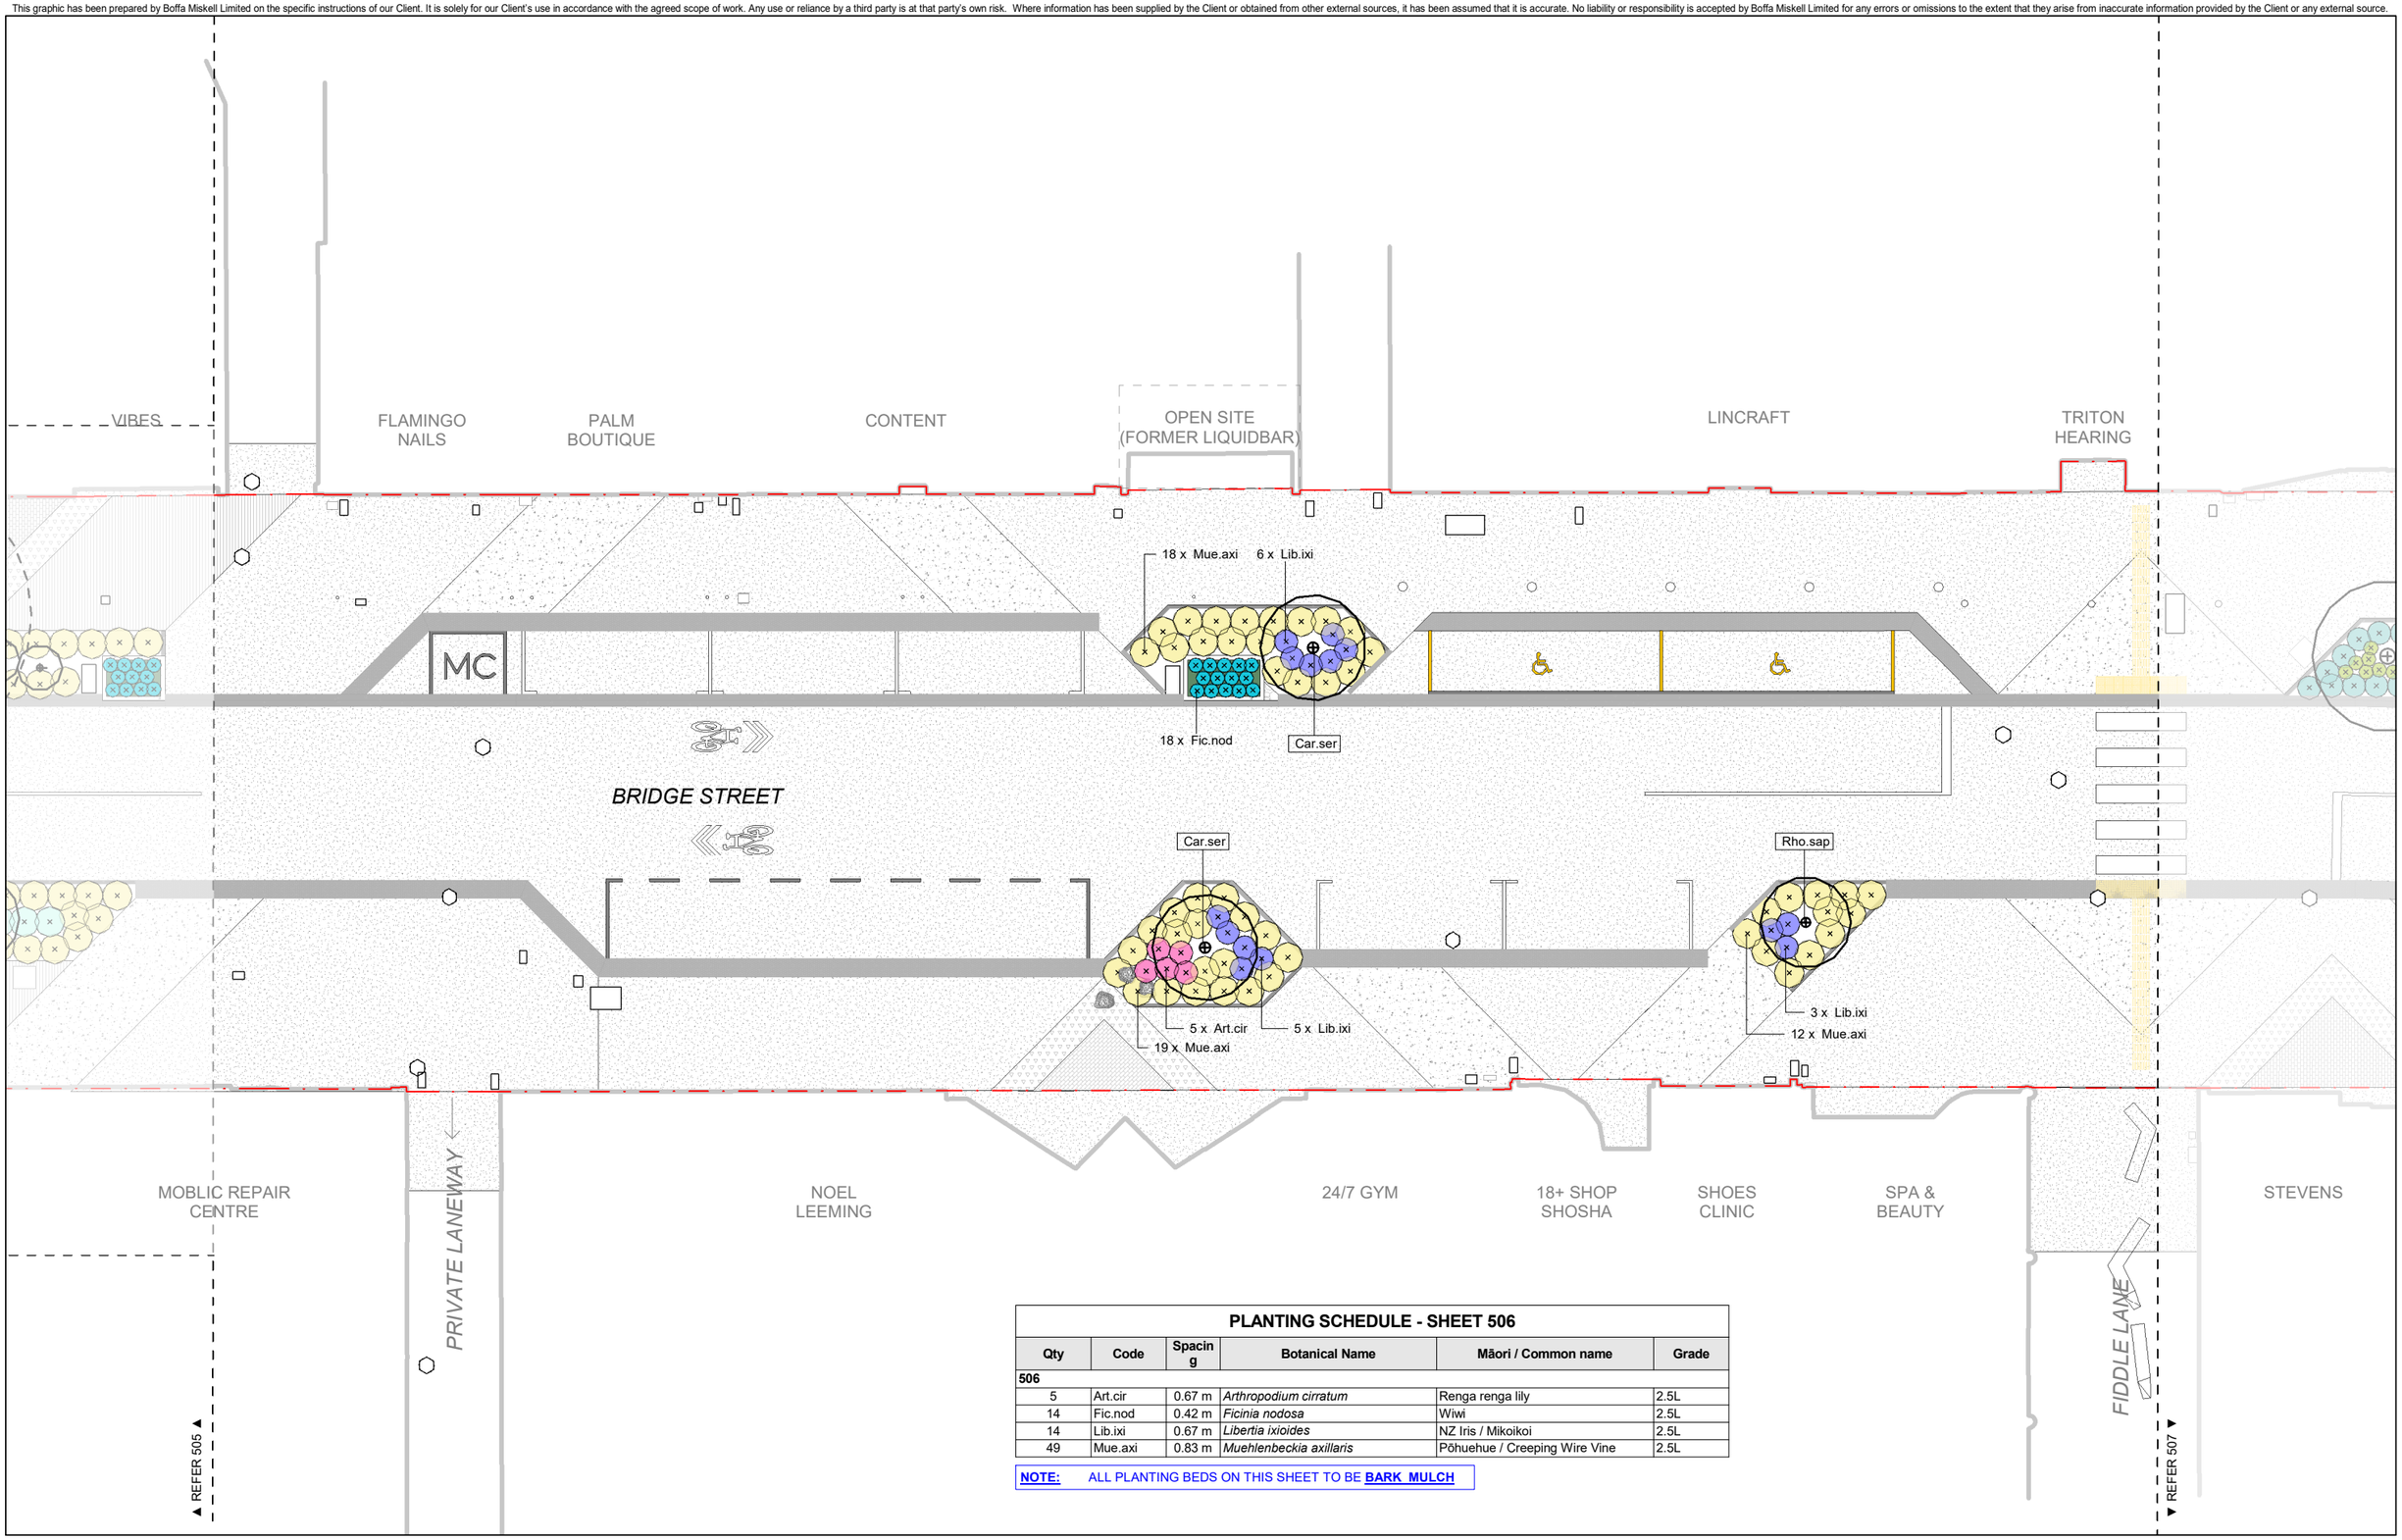

PLANTING SCHEDULE - SHEET 506

Qty	Code	Spacing	Botanical Name	Māori / Common name	Grade
506					
5	Art.cir	0.67 m	*Arthropodium cirratum*	Renga renga lily	2.5L
14	Fic.nod	0.42 m	*Ficinia nodosa*	Wiwi	2.5L
14	Lib.ixi	0.67 m	*Libertia ixioides*	NZ Iris / Mikoikoi	2.5L
49	Mue.axi	0.83 m	*Muehlenbeckia axillaris*	Pōhuehue / Creeping Wire Vine	2.5L

NOTE: ALL PLANTING BEDS ON THIS SHEET TO BE **BARK MULCH**

ORIGINAL IN COLOUR

Boffa Miskell

Printed 28/05/2025 5:34:54 pm

KEY:

EXTENT OF WORKS

EXISTING TREE RETAINED

PROPOSED TREE

INDICATIVE EXISTING TREE ROOT CLEARANCE ZONE

0 m 1 m 2 m 4 m

REV	DATE	DESCRIPTION	
A	16.08.24	80% Developed Design	APr
B	13.09.24	100% Developed Design	LPo
C	28.05.25	100% Detailed Design	LPo
			AGr

Bridge St Linear Active Transport Corridor

Planting Plan

Design	SSr	Scale	Date
Drawn	SSr	1:100 @ A1	16.08.2024
Check	SFo	1:200 @ A3	


DETAILED DESIGN

DRAWING NO. BM230322_506

REVISION C

Autodesk Docs://BM230322_Bridge Street Linear Active Transport Corridor/BM230322_BridgeStreet_LATC_NE2K_R23.rvt

This graphic has been prepared by Boffa Miskell Limited on the specific instructions of our Client. It is solely for our Client's use in accordance with the agreed scope of work. Any use or reliance by a third party is at that party's own risk. Where information has been supplied by the Client or obtained from other external sources, it has been assumed that it is accurate. No liability or responsibility is accepted by Boffa Miskell Limited for any errors or omissions to the extent that they arise from inaccurate information provided by the Client or any external source.

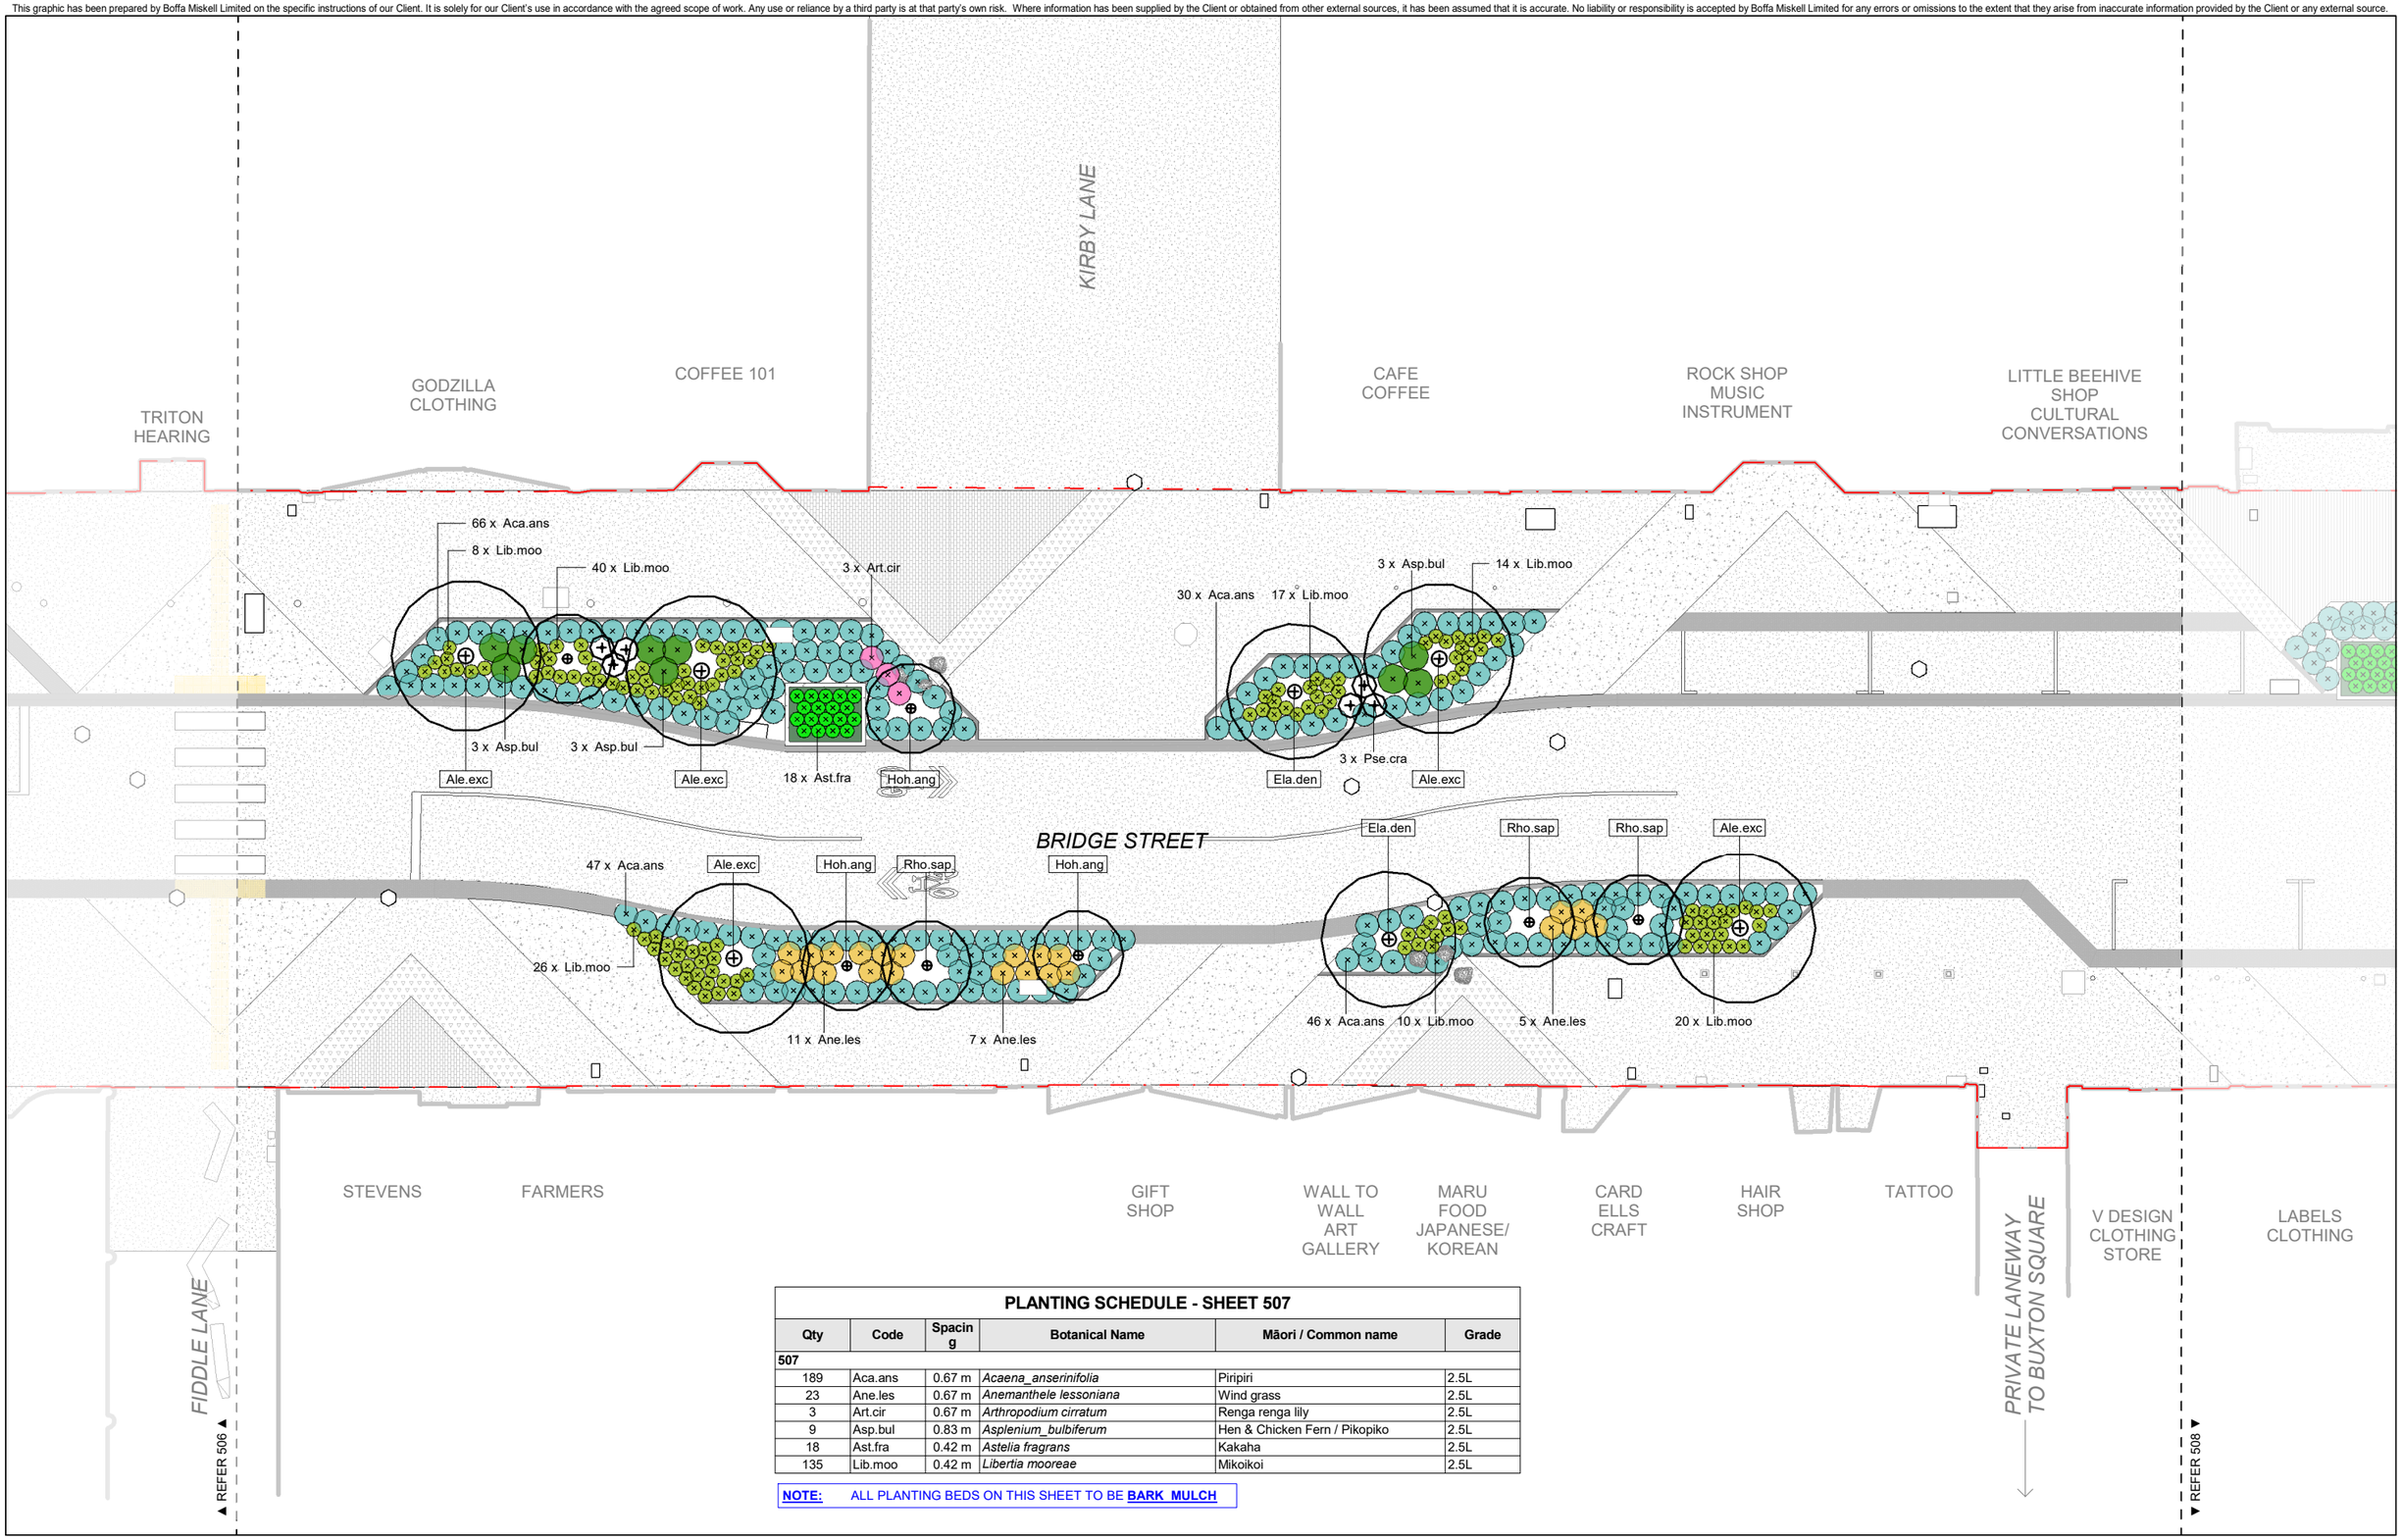

PLANTING SCHEDULE - SHEET 507

Qty	Code	Spacing	Botanical Name	Māori / Common name	Grade
507					
189	Aca.ans	0.67 m	*Acaena_anserinifolia*	Piripiri	2.5L
23	Ane.les	0.67 m	*Anemanthele lessoniana*	Wind grass	2.5L
3	Art.cir	0.67 m	*Arthropodium cirratum*	Renga renga lily	2.5L
9	Asp.bul	0.83 m	*Asplenium_bulbiferum*	Hen & Chicken Fern / Pikopiko	2.5L
18	Ast.fra	0.42 m	*Astelia fragrans*	Kakaha	2.5L
135	Lib.moo	0.42 m	*Libertia mooreae*	Mikoikoi	2.5L

NOTE: ALL PLANTING BEDS ON THIS SHEET TO BE **BARK MULCH**

ORIGINAL IN COLOUR

Boffa Miskell

Printed 28/05/2025 5:34:57 pm

KEY:

EXTENT OF WORKS

EXISTING TREE RETAINED

PROPOSED TREE

INDICATIVE EXISTING TREE ROOT CLEARANCE ZONE

0 m 1 m 2 m 4 m

REV	DATE	DESCRIPTION	
A	16.08.24	80% Developed Design	APr
B	13.09.24	100% Developed Design	LPo
C	28.05.25	100% Detailed Design	LPo
			AGr

Bridge St Linear Active Transport Corridor

Planting Plan

Design	SSr	Scale	Date
Drawn	SSr	1:100 @ A1	16.08.2024
Check	SFo	1:200 @ A3	


DETAILED DESIGN

DRAWING NO. BM230322_507

REVISION C

Autodesk Docs://BM230322_Bridge Street Linear Active Transport Corridor/BM230322_BridgeStreet_LATC_NE2K_R23.rvt

This graphic has been prepared by Boffa Miskell Limited on the specific instructions of our Client. It is solely for our Client's use in accordance with the agreed scope of work. Any use or reliance by a third party is at that party's own risk. Where information has been supplied by the Client or obtained from other external sources, it has been assumed that it is accurate. No liability or responsibility is accepted by Boffa Miskell Limited for any errors or omissions to the extent that they arise from inaccurate information provided by the Client or any external source.

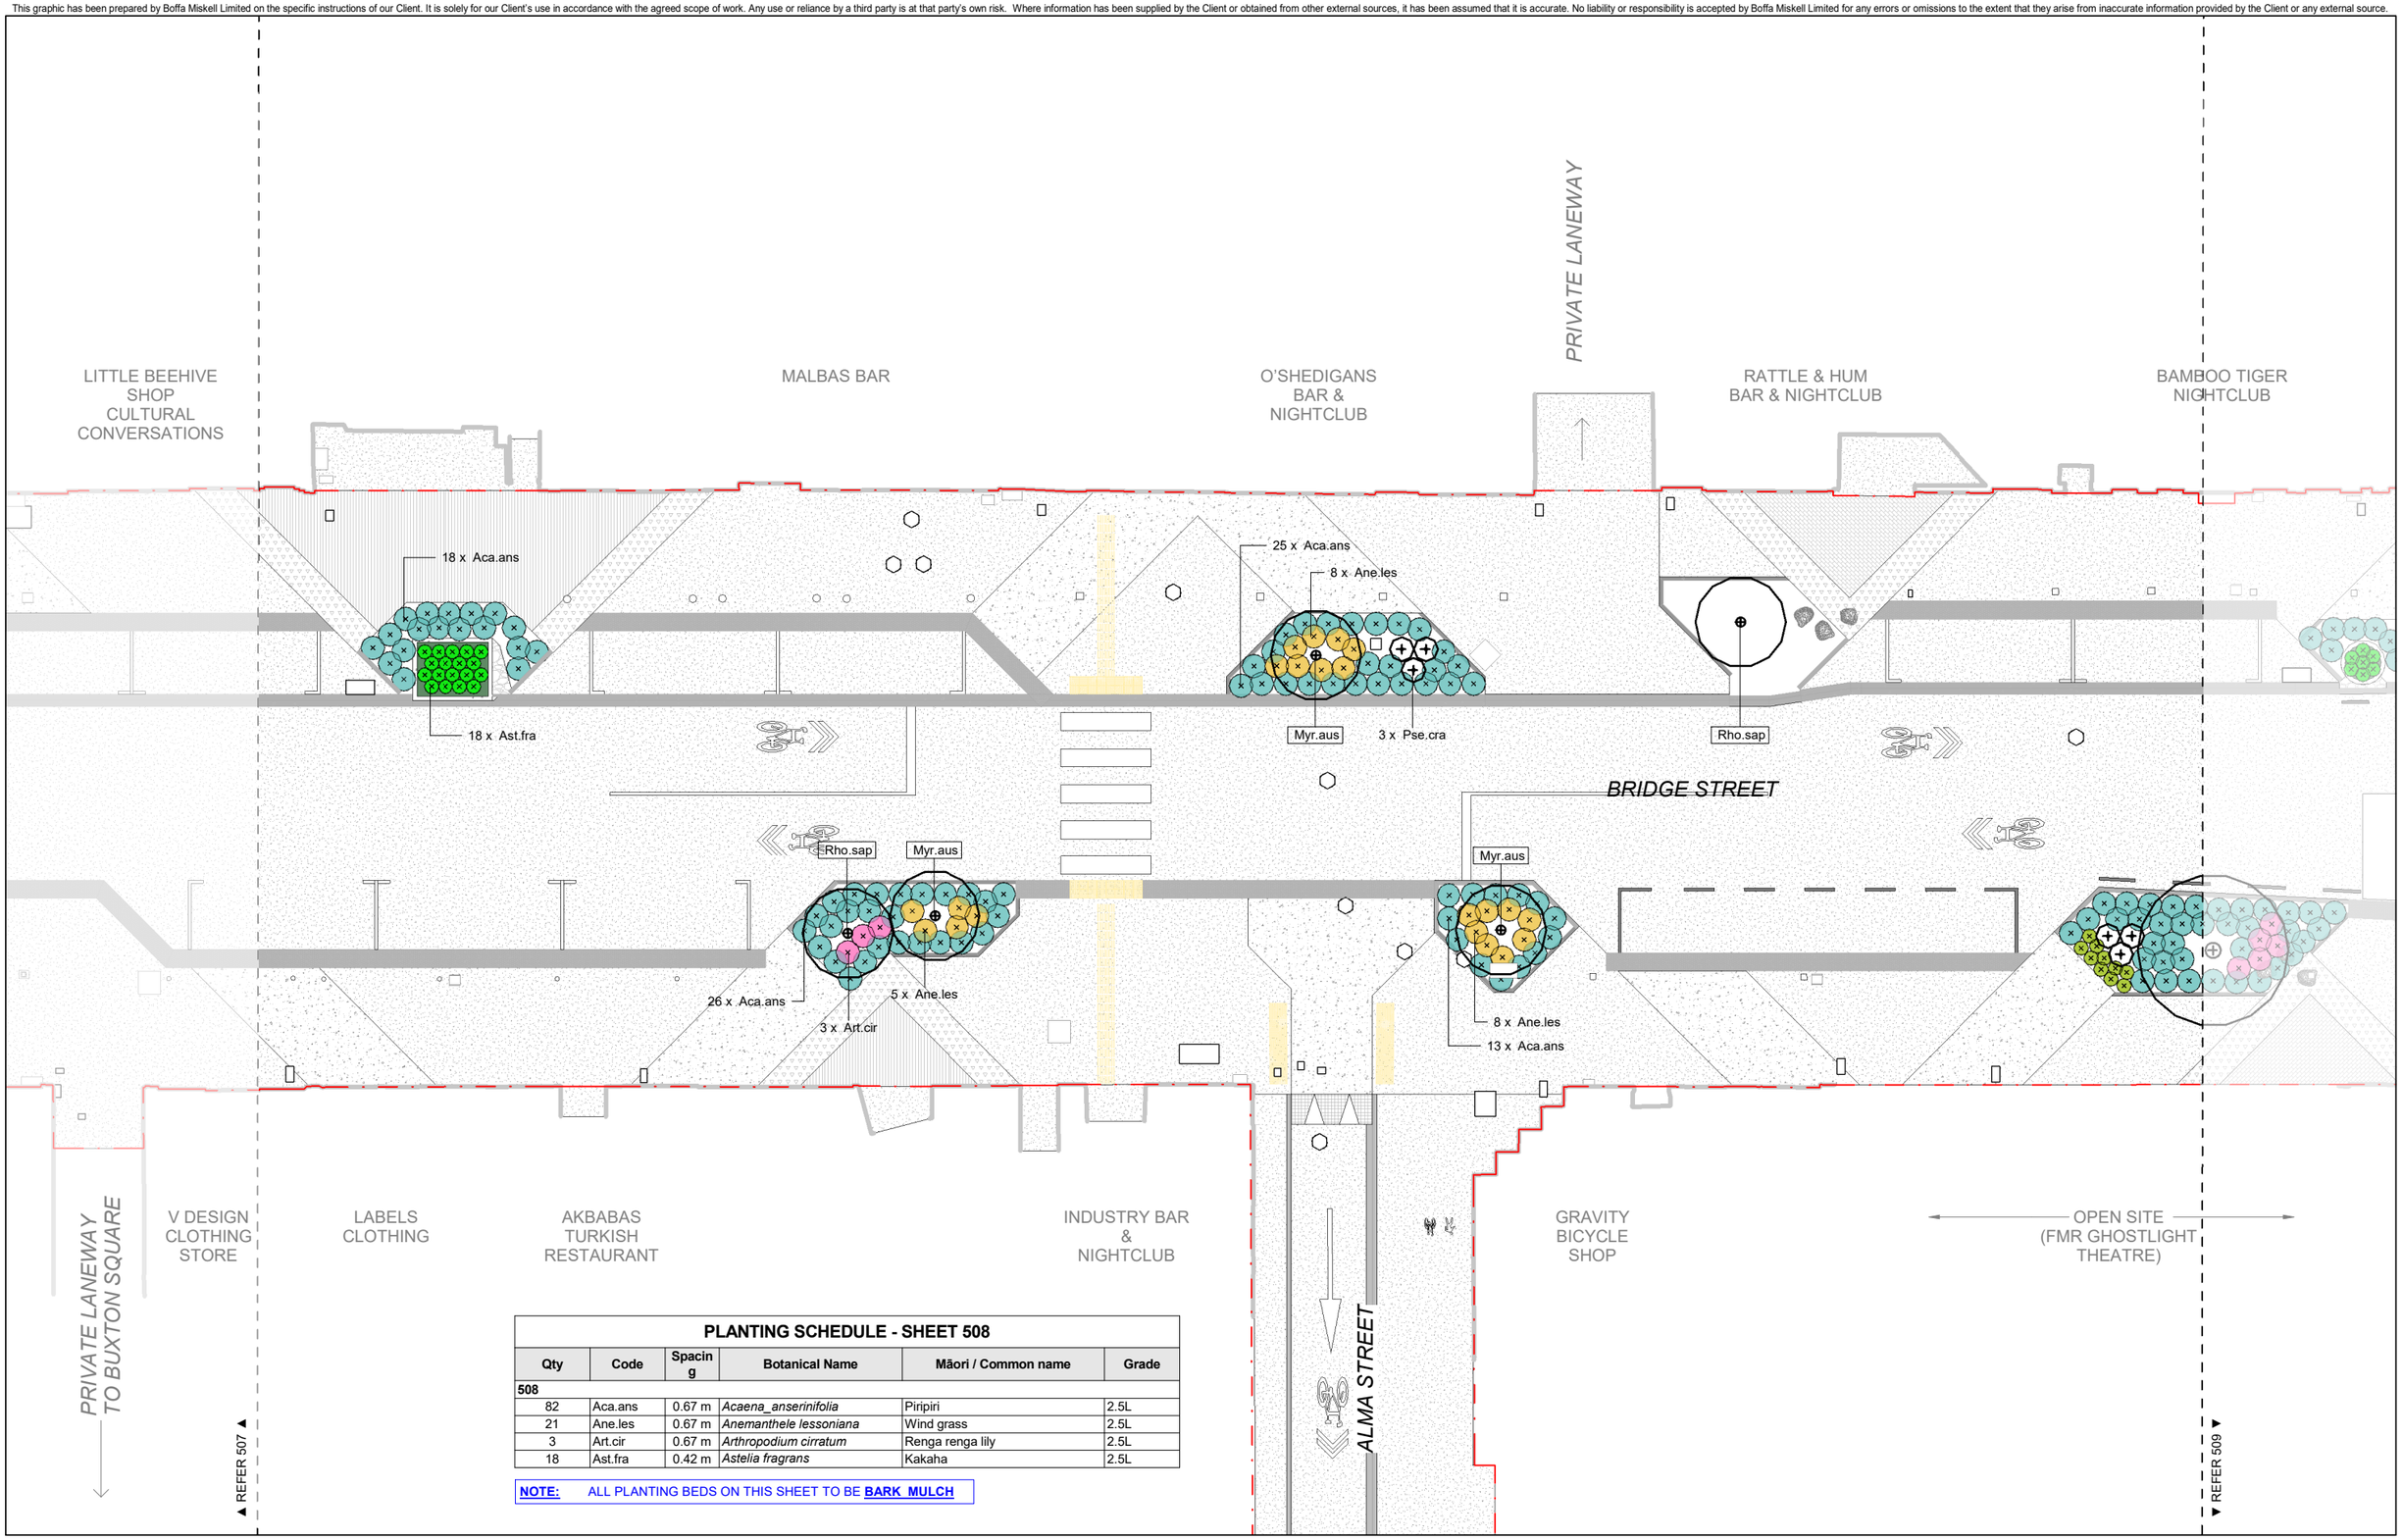

PLANTING SCHEDULE - SHEET 508

Qty	Code	Spacing	Botanical Name	Māori / Common name	Grade
508					
82	Aca.ans	0.67 m	*Acaena_anserinifolia*	Piripiri	2.5L
21	Ane.les	0.67 m	*Anemanthele lessoniana*	Wind grass	2.5L
3	Art.cir	0.67 m	*Arthropodium cirratum*	Renga renga lily	2.5L
18	Ast.fra	0.42 m	*Astelia fragrans*	Kakaha	2.5L

NOTE: ALL PLANTING BEDS ON THIS SHEET TO BE **BARK MULCH**

ORIGINAL IN COLOUR

Boffa Miskell

Printed 28/05/2025 5:35:01 pm

KEY:

EXTENT OF WORKS

EXISTING TREE RETAINED

PROPOSED TREE

INDICATIVE EXISTING TREE ROOT CLEARANCE ZONE

0m 1m 2m 4m

REV	DATE	DESCRIPTION	
A	16.08.24	80% Developed Design	APr
B	13.09.24	100% Developed Design	LPo
C	28.05.25	100% Detailed Design	LPo
			AGr

Bridge St Linear Active Transport Corridor

Planting Plan

Design	SSr	Scale	Date
Drawn	SSr	1:100 @ A1	16.08.2024
Check	SFo	1:200 @ A3	


DETAILED DESIGN

DRAWING NO. BM230322_508

REVISION C

Autodesk Docs://BM230322_Bridge Street Linear Active Transport Corridor/BM230322_BridgeStreet_LATC_NE2K_R23.rvt

This graphic has been prepared by Boffa Miskell Limited on the specific instructions of our Client. It is solely for our Client's use in accordance with the agreed scope of work. Any use or reliance by a third party is at that party's own risk. Where information has been supplied by the Client or obtained from other external sources, it has been assumed that it is accurate. No liability or responsibility is accepted by Boffa Miskell Limited for any errors or omissions to the extent that they arise from inaccurate information provided by the Client or any external source.

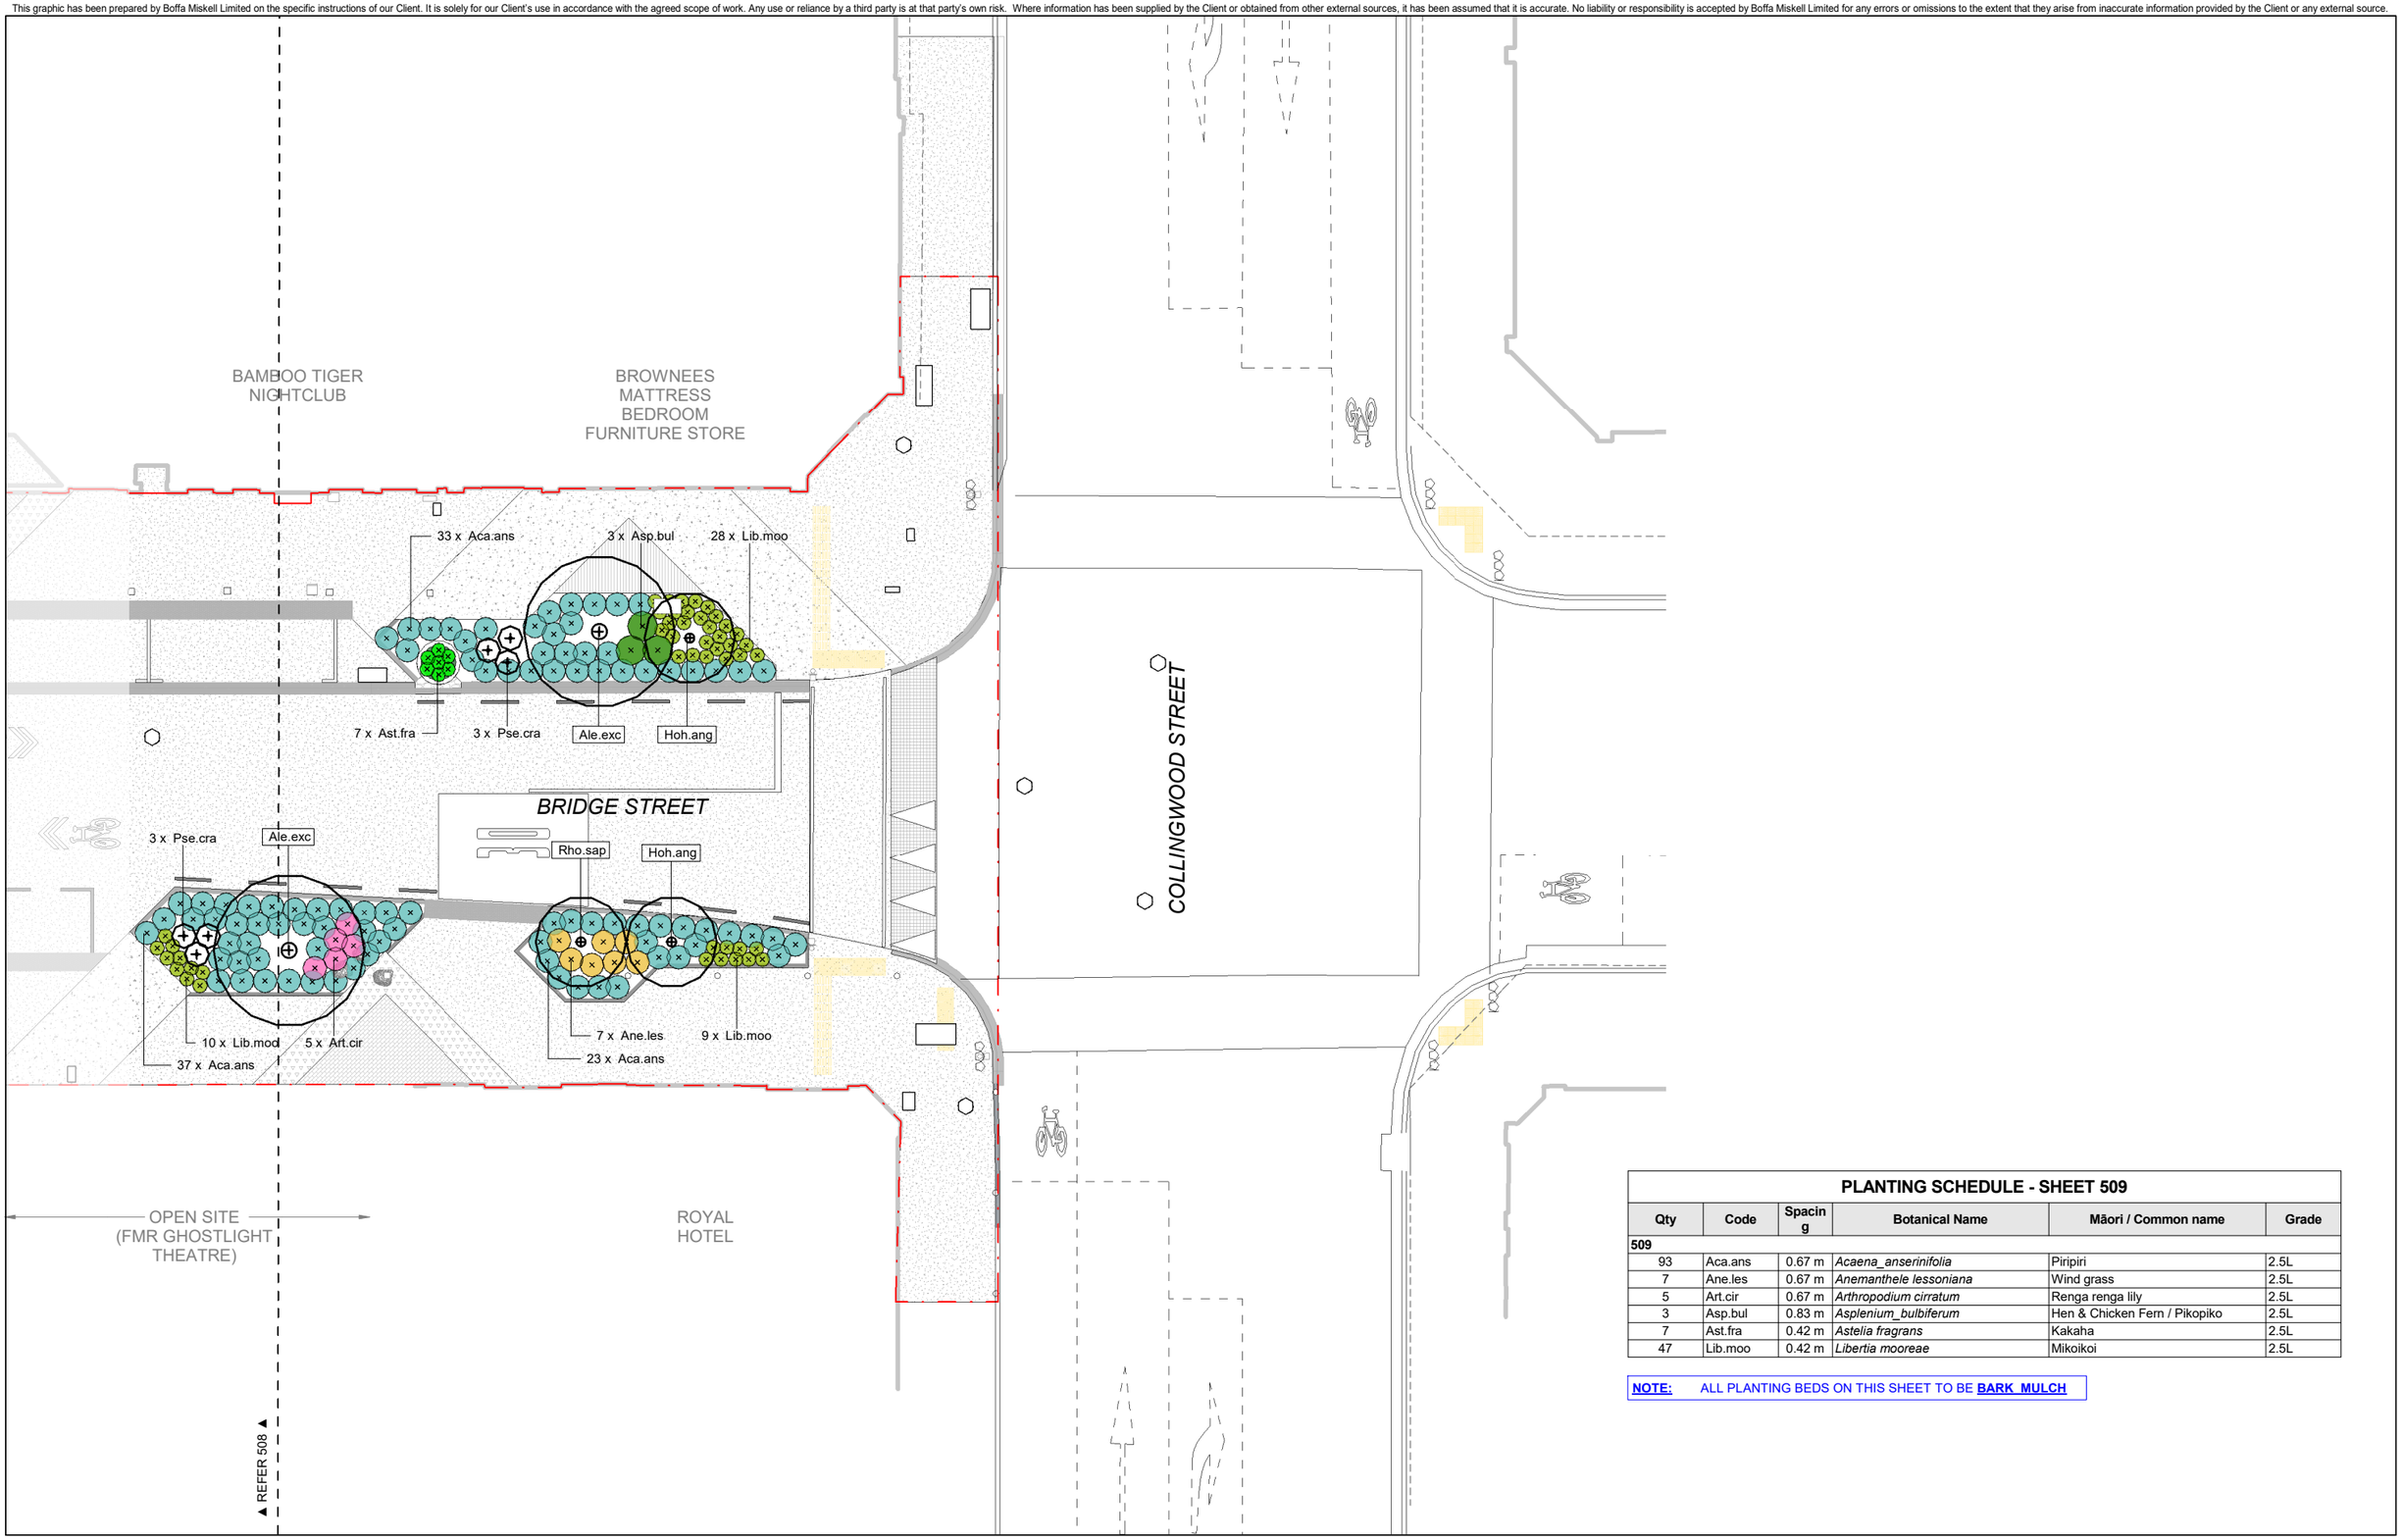

PLANTING SCHEDULE - SHEET 509

Qty	Code	Spacing	Botanical Name	Māori / Common name	Grade
509					
93	Aca.ans	0.67 m	*Acaena_anserinifolia*	Piripiri	2.5L
7	Ane.les	0.67 m	*Anemanthele lessoniana*	Wind grass	2.5L
5	Art.cir	0.67 m	*Arthropodium cirratum*	Renga renga lily	2.5L
3	Asp.bul	0.83 m	*Asplenium_bulbiferum*	Hen & Chicken Fern / Pikopiko	2.5L
7	Ast.fra	0.42 m	*Astelia fragrans*	Kakaha	2.5L
47	Lib.moo	0.42 m	*Libertia mooreae*	Mikoikoi	2.5L

NOTE: ALL PLANTING BEDS ON THIS SHEET TO BE **BARK MULCH**

ORIGINAL IN COLOUR

Boffa Miskell

Printed 28/05/2025 5:35:04 pm

KEY:

EXTENT OF WORKS

EXISTING TREE RETAINED

PROPOSED TREE

INDICATIVE EXISTING TREE ROOT CLEARANCE ZONE

0 m 1 m 2 m 4 m

REV	DATE	DESCRIPTION	
A	16.08.24	80% Developed Design	APr
B	13.09.24	100% Developed Design	LPo
C	28.05.25	100% Detailed Design	LPo
			AGr

Bridge St Linear Active Transport Corridor

Planting Plan

Design	SSr	Scale	Date
Drawn	SSr	1:100 @ A1	16.08.2024
Check	SFo	1:200 @ A3	


DETAILED DESIGN

DRAWING NO. BM230322_509

REVISION C

Autodesk Docs://BM230322_Bridge Street Linear Active Transport Corridor/BM230322_BridgeStreet_LATC_NE2K_R23.rvt

This graphic has been prepared by Boffa Miskell Limited on the specific instructions of our Client. It is solely for our Client's use in accordance with the agreed scope of work. Any use or reliance by a third party is at that party's own risk. Where information has been supplied by the Client or obtained from other external sources, it has been assumed that it is accurate. No liability or responsibility is accepted by Boffa Miskell Limited for any errors or omissions to the extent that they arise from inaccurate information provided by the Client or any external source.

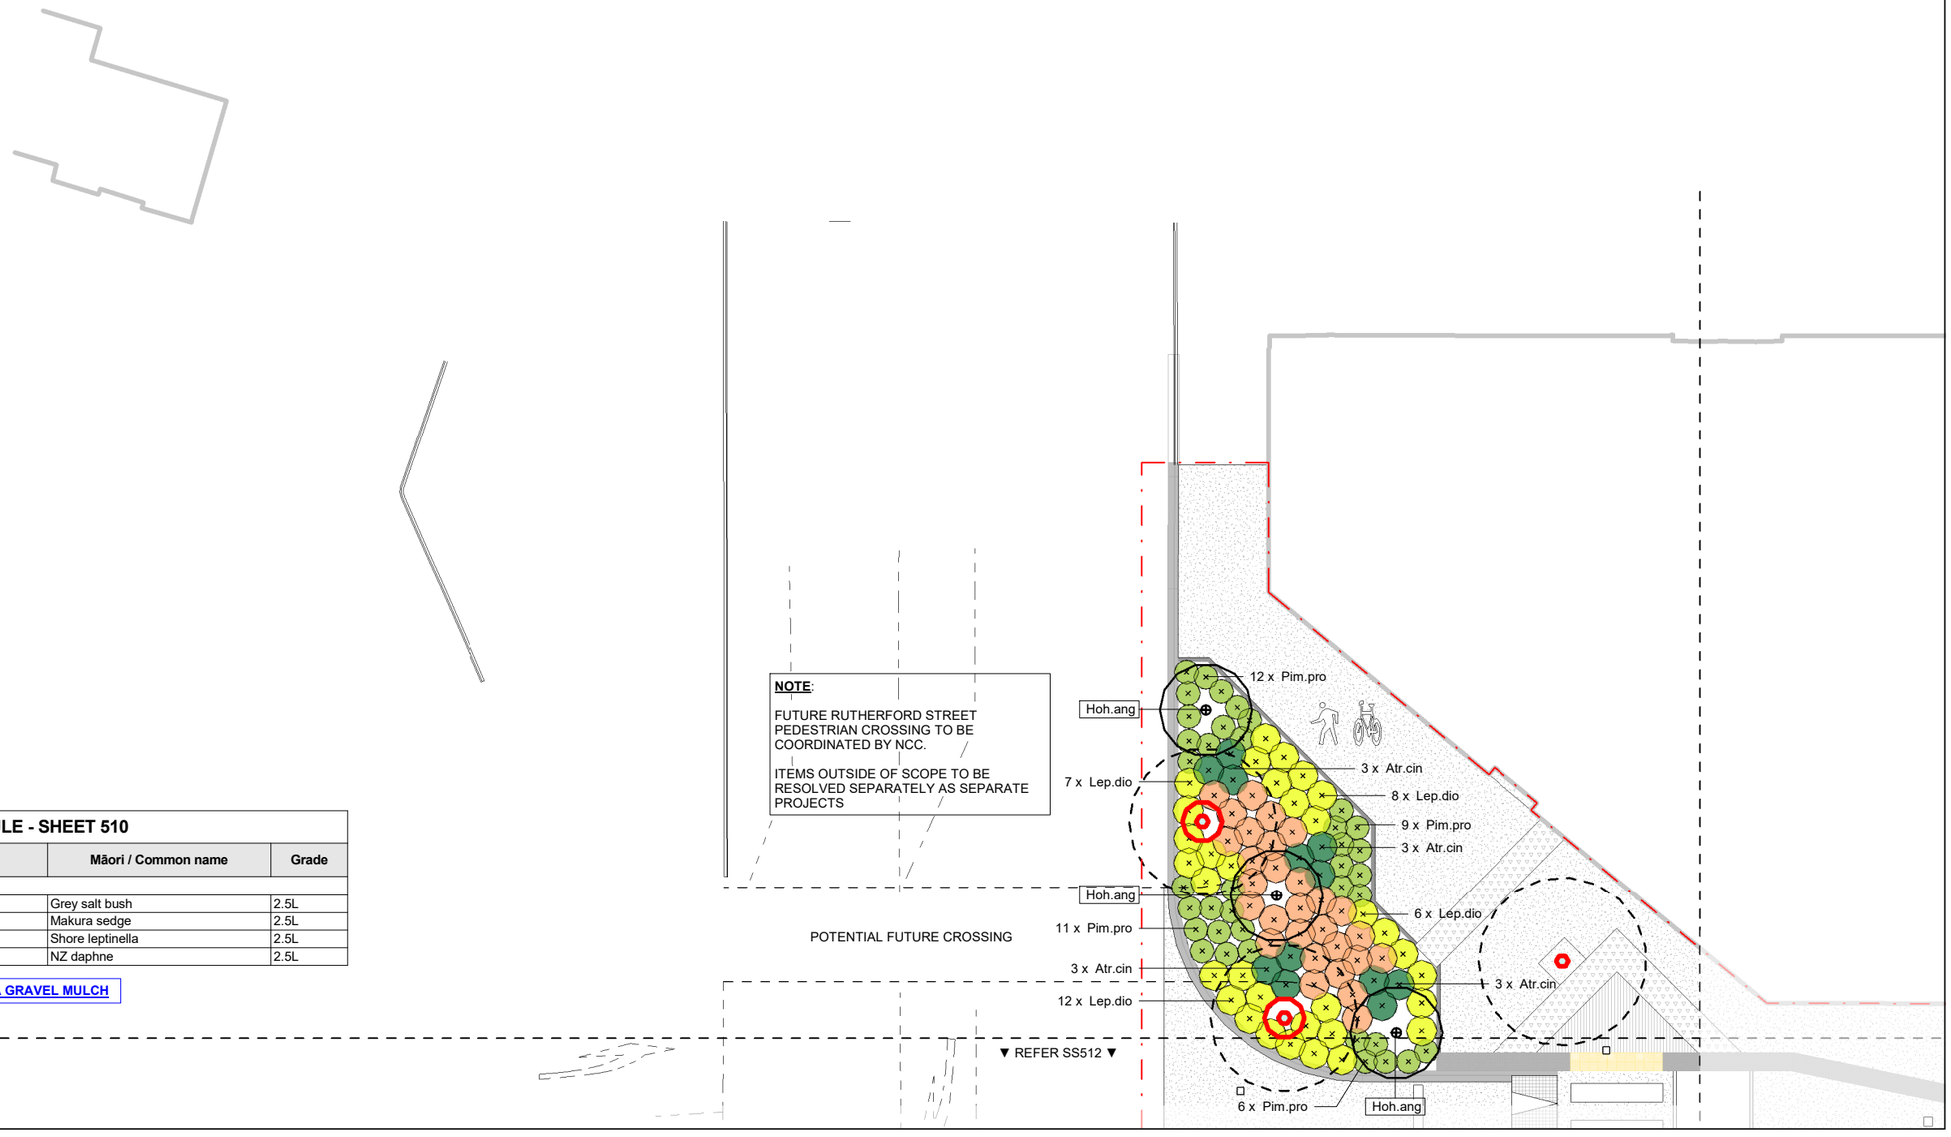

PLANTING SCHEDULE - SHEET 510					
Qty	**Code**	**Spacing**	**Botanical Name**	**Māori / Common name**	**Grade**
510					
12	Atr.cin	0.83 m	*Atriplex cinerea*	Grey salt bush	2.5L
29	Car.sec	0.83 m	*Carex secta*	Makura sedge	2.5L
33	Lep.dio	0.83 m	*Leptinella dioica*	Shore leptinella	2.5L
38	Pim.pro	0.67 m	*Pimelea prostrata*	NZ daphne	2.5L

NOTE: ALL PLANTING BEDS ON THIS SHEET TO BE **PEA GRAVEL MULCH**

ORIGINAL IN COLOUR

Boffa Miskell

Printed 28/05/2025 5:35:07 pm

KEY:

EXTENT OF WORKS

EXISTING TREE RETAINED

PROPOSED TREE

INDICATIVE EXISTING TREE ROOT CLEARANCE ZONE

0 m 1 m 2 m 4 m

REV	DATE	DESCRIPTION	
A	16.08.24	80% Developed Design	APr
B	13.09.24	100% Developed Design	LPo
C	28.05.25	100% Detailed Design	LPo
			AGr

Bridge St Linear Active Transport Corridor

Planting Plan

Design	SSr	Scale	Date
Drawn	SSr	1:100 @ A1	16.08.2024
Check	SFo	1:200 @ A3	

DETAILED DESIGN

DRAWING NO. BM230322_510

REVISION C


Autodesk Docs://BM230322_Bridge Street Linear Active Transport Corridor/BM230322_BridgeStreet_LATC_NE2K_R23.rvt

This graphic has been prepared by Boffa Miskell Limited on the specific instructions of our Client. It is solely for our Client's use in accordance with the agreed scope of work. Any use or reliance by a third party is at that party's own risk. Where information has been supplied by the Client or obtained from other external sources, it has been assumed that it is accurate. No liability or responsibility is accepted by Boffa Miskell Limited for any errors or omissions to the extent that they arise from inaccurate information provided by the Client or any external source.

PLANTING SCHEDULE - SHEET 511

Qty	Code	Spacing	Botanical Name	Māori / Common name	Grade
511					
21	Apo.sim	0.42 m	*Apodasmia similis*	Oioi / Jointed wire rush	2.5L
6	Atr.cin	0.83 m	*Atriplex cinerea*	Grey salt bush	2.5L
12	Car.sec	0.83 m	*Carex secta*	Makura sedge	2.5L
109	Lep.dio	0.83 m	*Leptinella dioica*	Shore leptinella	2.5L
21	Pim.pro	0.67 m	*Pimelea prostrata*	NZ daphne	2.5L

NOTE: ALL PLANTING BEDS ON THIS SHEET TO BE **PEA GRAVEL MULCH**

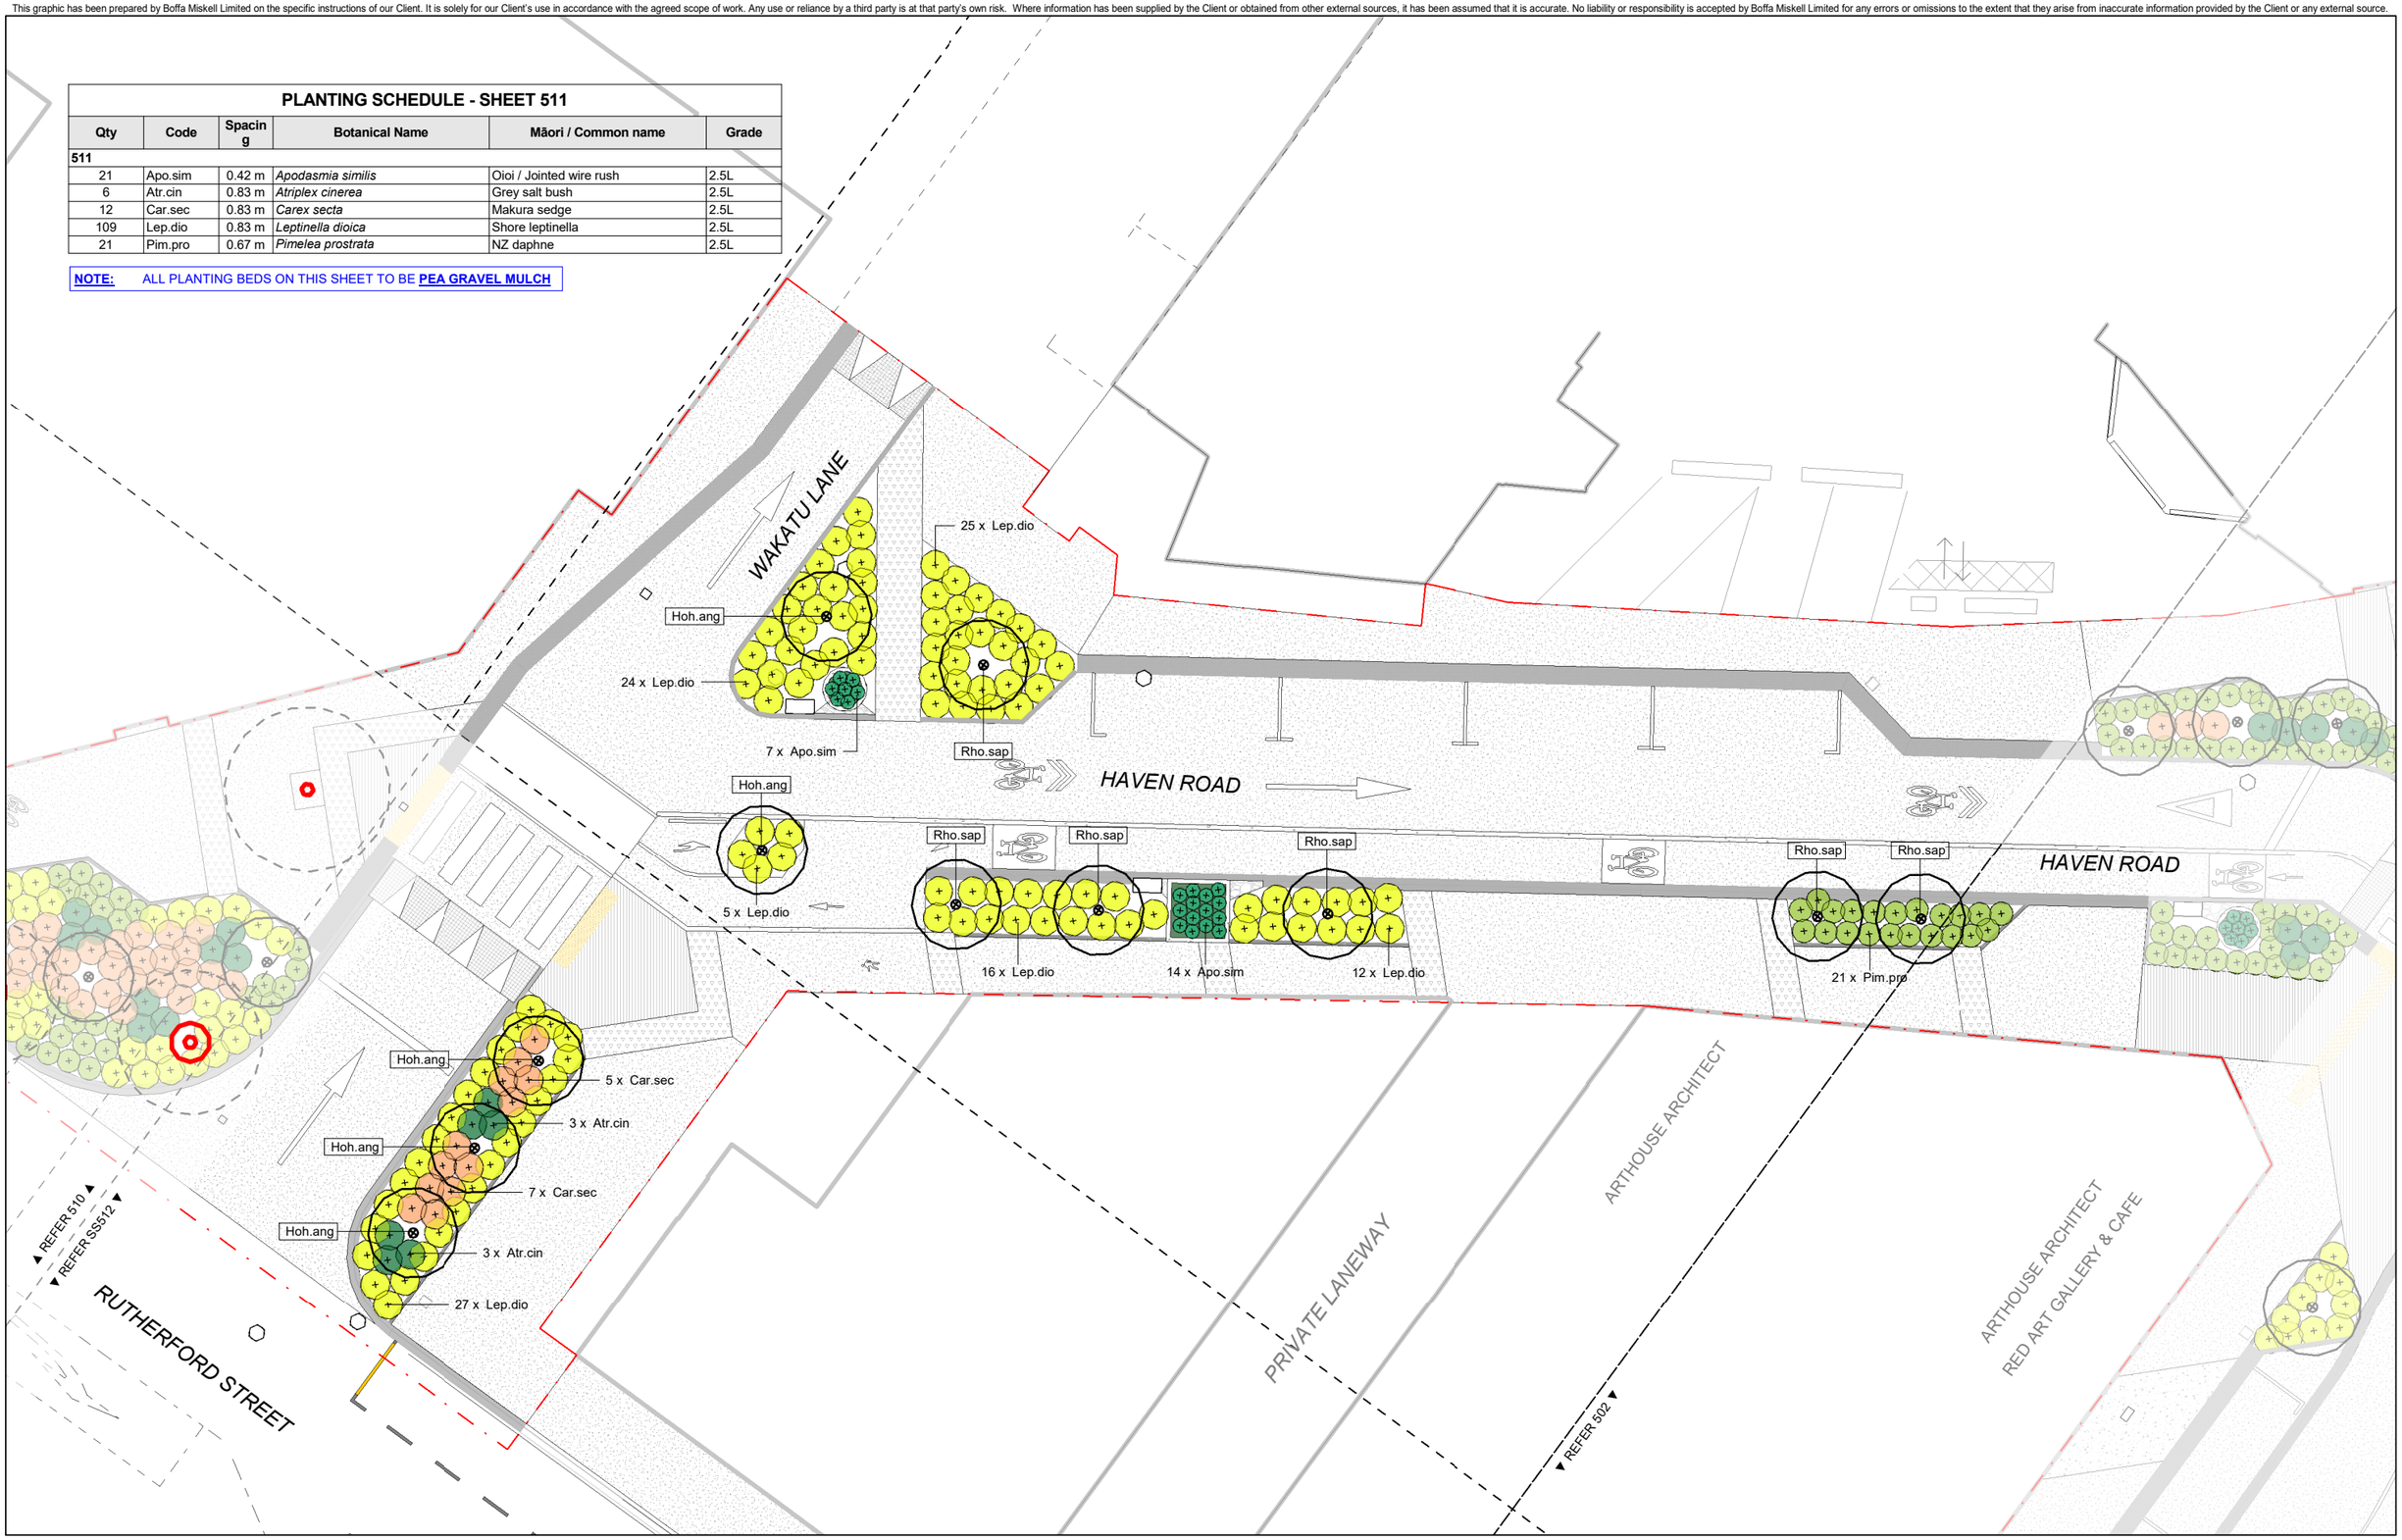

ORIGINAL IN COLOUR

Boffa Miskell

Printed 28/05/2025 5:35:11 pm

KEY:

- EXTENT OF WORKS
- EXISTING TREE RETAINED
- PROPOSED TREE
- INDICATIVE EXISTING TREE ROOT CLEARANCE ZONE

0 m 1 m 2 m 4 m

REV	DATE	DESCRIPTION	
A	16.08.24	80% Developed Design	APr
B	13.09.25	100% Developed Design	LPo
C	28.05.25	100% Detailed Design	LPo
			AGr

Bridge St Linear Active Transport Corridor

Planting Plan

Design	SSr	Scale	Date
Drawn	SSr	1:100 @ A1	16.08.2024
Check	SFo	1:200 @ A3	


DETAILED DESIGN

DRAWING NO. BM230322_511


REVISION C

Autodesk Docs://BM230322_Bridge Street Linear Active Transport Corridor/BM230322_BridgeStreet_LATC_NE2K_R23.rvt

This graphic has been prepared by Boffa Miskell Limited on the specific instructions of our Client. It is solely for our Client's use in accordance with the agreed scope of work. Any use or reliance by a third party is at that party's own risk. Where information has been supplied by the Client or obtained from other external sources, it has been assumed that it is accurate. No liability or responsibility is accepted by Boffa Miskell Limited for any errors or omissions to the extent that they arise from inaccurate information provided by the Client or any external source.

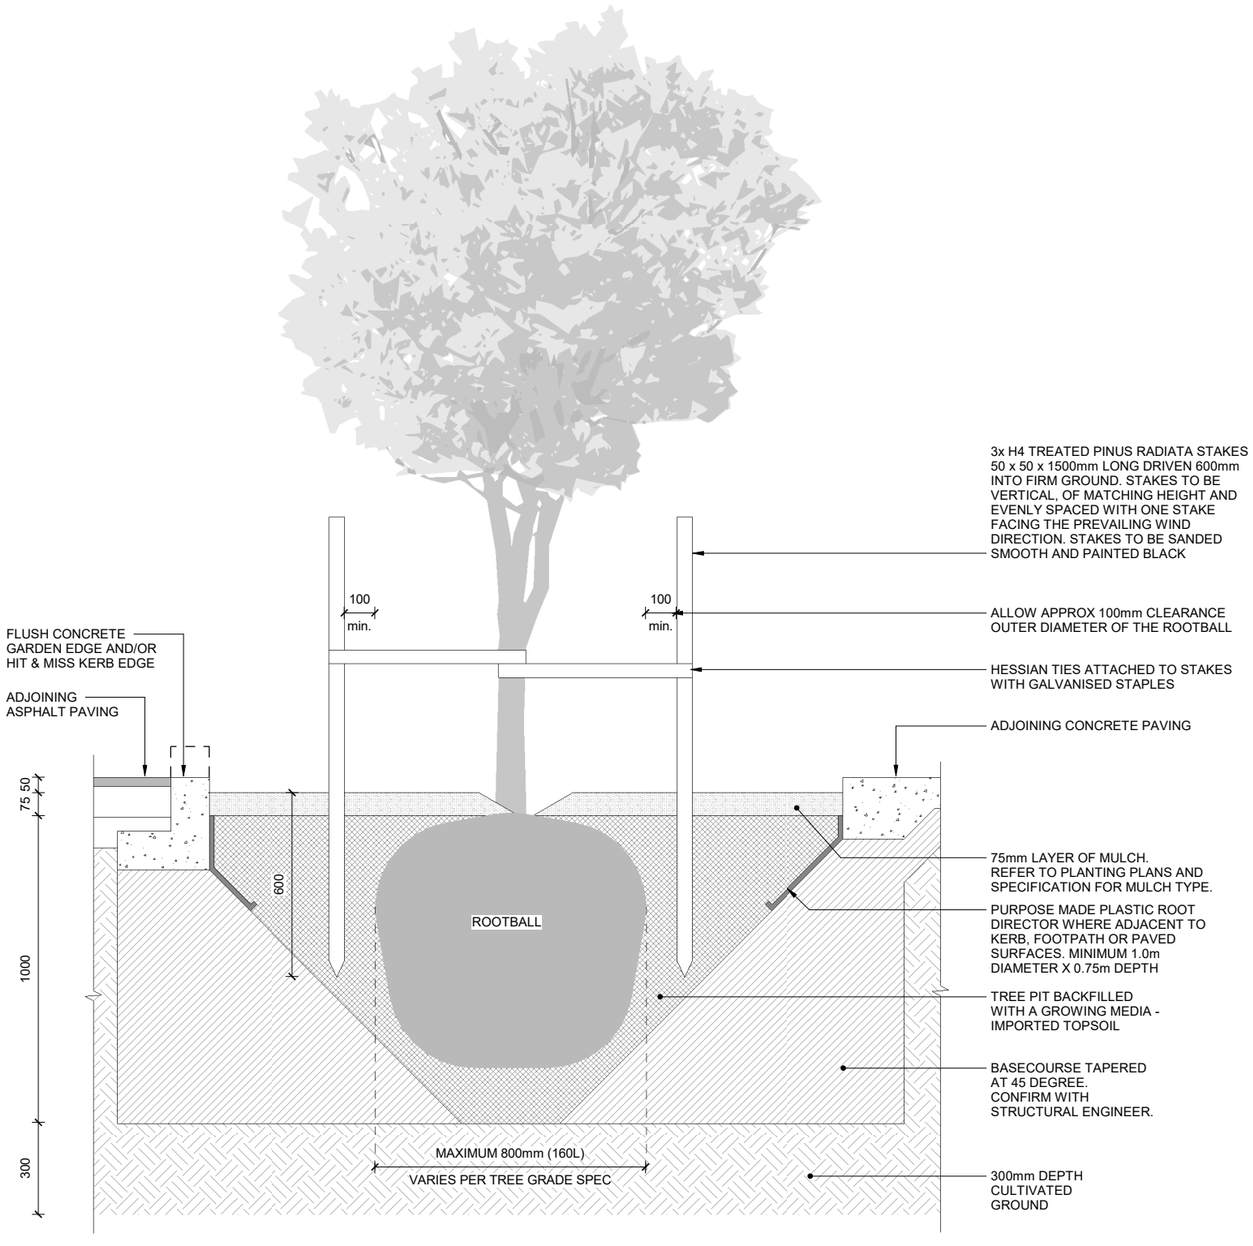

01 - TYP. DETAIL - SPECIMEN TREE IN TREE PIT TAPERED AT 45 DEGREE
Scale: 1:10 @ A1, 1:20 @ A3

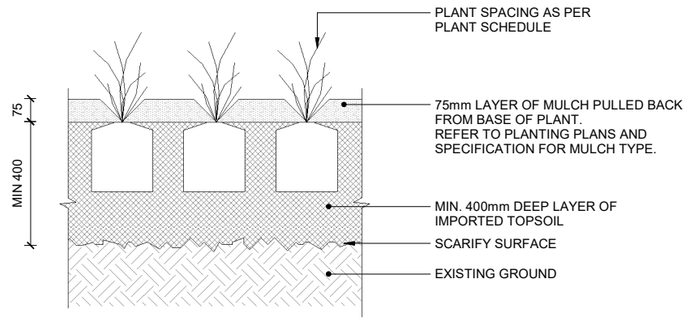

02 - TYP. DETAIL - PLANTING
Scale: 1:10 @ A1, 1:20 @ A3

ORIGINAL IN COLOUR

Boffa Miskell

Printed 28/05/2025 5:35:12 pm

NOTE:

TREE PIT DETAIL TO BE REVIEWED AND CONFIRMED WITH CIVIL ENGINEER AND COUNCIL DURING DETAILED DESIGN

REV	DATE	DESCRIPTION	
A	16.08.24	80% Developed Design	APr
B	13.09.24	100% Developed Design	LPo
C	17.04.25	70% Detailed Design	LPo
D	28.05.25	100% Detailed Design	AGr
			AGr

Bridge St Linear Active Transport Corridor

Typical Planting Details

Design	BGi	Scale	Date
Drawn	DBa	As Shown	16.08.2024
Check	LPo		


DETAILED DESIGN

DRAWING NO. BM230322_541


REVISION D

Autodesk Docs://BM230322_Bridge Street Linear Active Transport Corridor/BM230322_BridgeStreet_LATC_NE2K_R23.rvt


This graphic has been prepared by Boffa Miskell Limited on the specific instructions of our Client. It is solely for our Client's use in accordance with the agreed scope of work. Any use or reliance by a third party is at that party's own risk. Where information has been supplied by the Client or obtained from other external sources, it has been assumed that it is accurate. No liability or responsibility is accepted by Boffa Miskell Limited for any errors or omissions to the extent that they arise from inaccurate information provided by the Client or any external source.

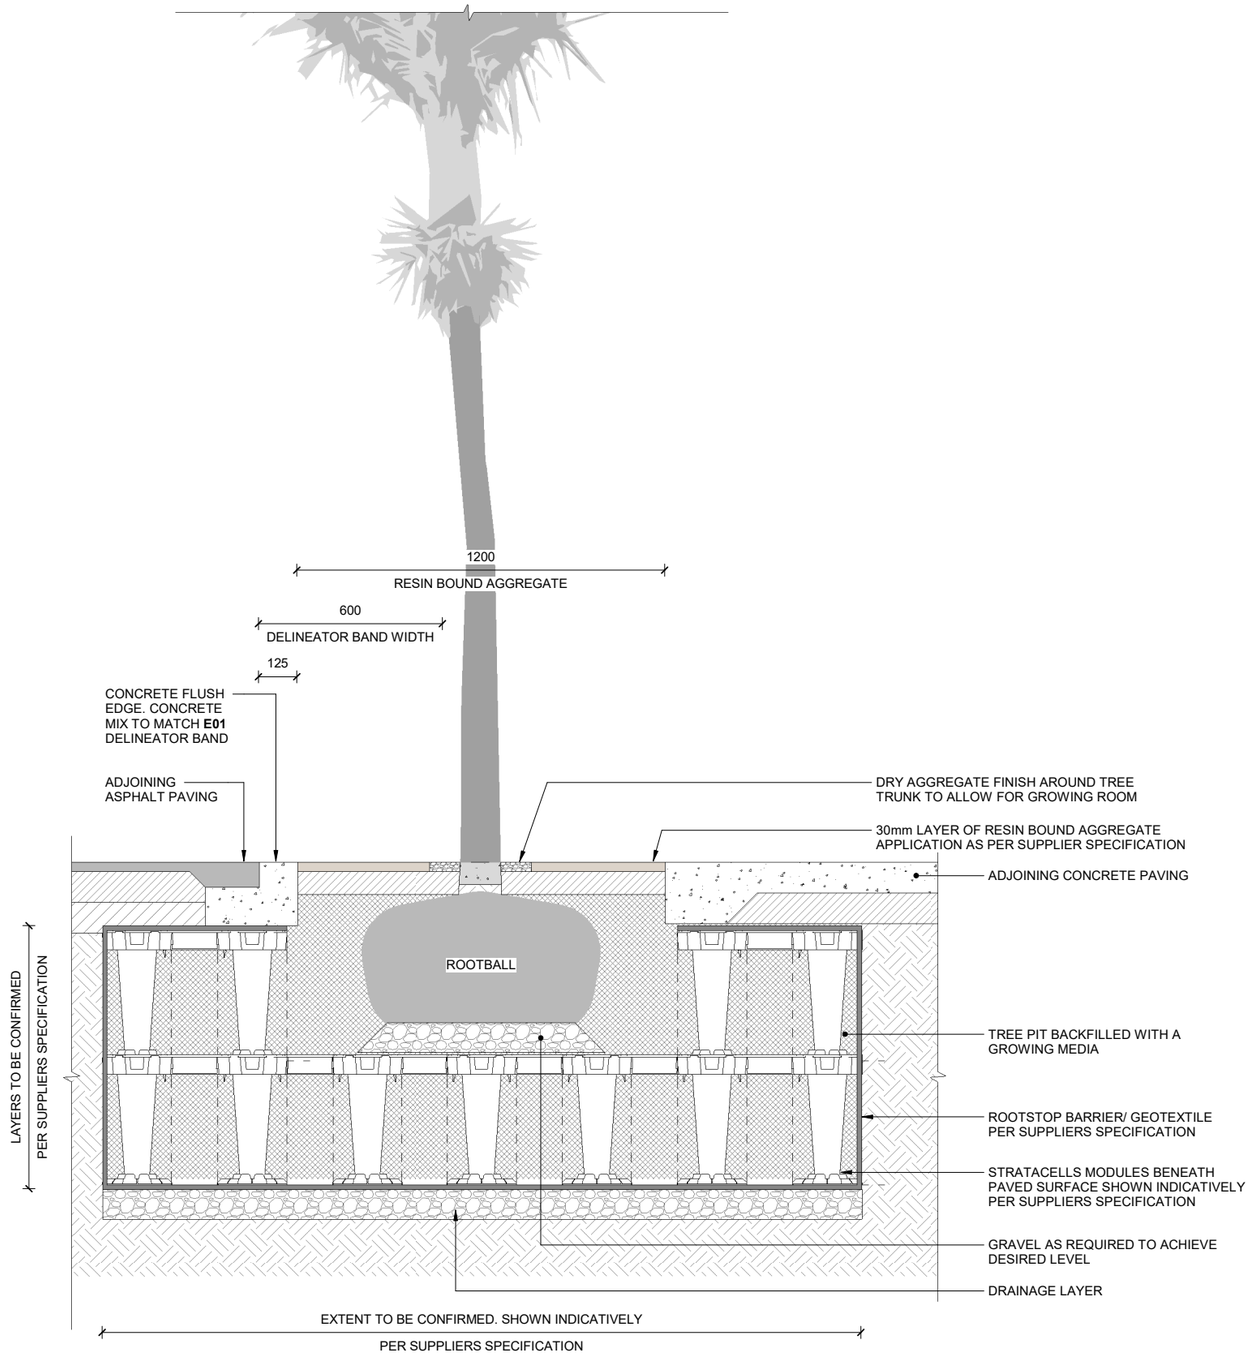

01 - TYP. DETAIL - SPECIMEN TREE IN TREE PIT WITH STRATACELLS - MONTGOMERY SQUARE
Scale: 1:10 @ A1, 1:20 @ A3

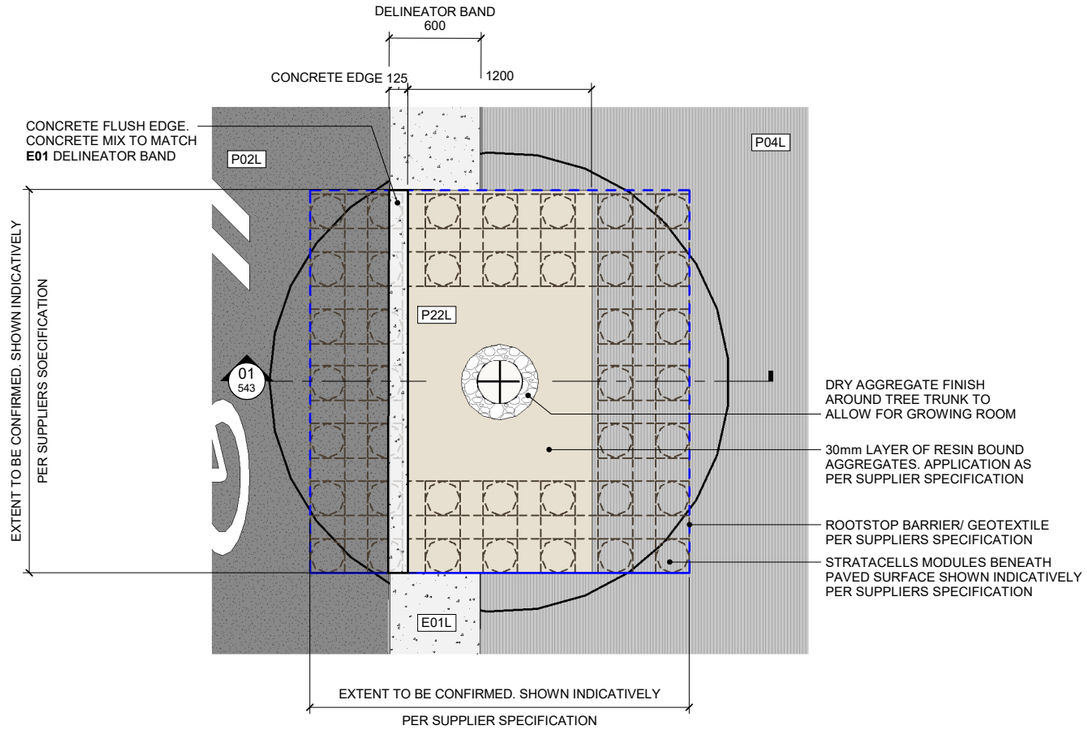

02 - TYP. DETAIL PLAN - TREE PIT WITH STRATAVAULT - MONTGOMERY SQUARE
Scale: 1:20 @ A1, 1:40 @ A3

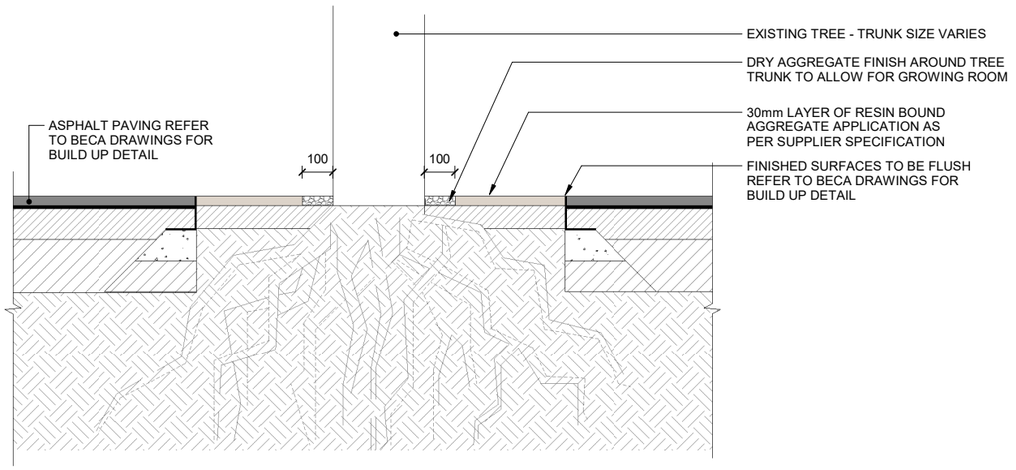

03 - TYP. DETAIL - EXISTING TREE WITH RESIN BOUND AGGREGATE
Scale: 1:10 @ A1, 1:20 @ A3

ORIGINAL IN COLOUR

Boffa Miskell

Printed 28/05/2025 5:35:13 pm

NOTE:

TREE PIT DETAIL TO BE REVIEWED AND CONFIRMED WITH CIVIL ENGINEER AND COUNCIL DURING DETAILED DESIGN

REV	DATE	DESCRIPTION	
A	28.05.25	100% Detailed Design	APr AGr

Bridge St Linear Active Transport Corridor

Typical Planting Details

Design	BGi	Scale	Date
Drawn	SSr	As Shown	28.05.2025
Check	BGi		

DETAILED DESIGN

DRAWING NO. BM230322_543

REVISION A

Autodesk Docs://BM230322_Bridge Street Linear Active Transport Corridor/BM230322_BridgeStreet_LATC_NE2K_R23.rvt