
COPYRIGHT ON THIS DRAWING IS RESERVED DO NOT SCALE FROM THIS DRAWING - IF IN DOUBT, ASK.

P:\1006675\1006675.0370\WorkingMaterial\CAD\DWG\1006675.0370-01_07 rev 3.dwg 2019-Sep-30 4:00:40 PM Plotted By: DAVE AVERILL

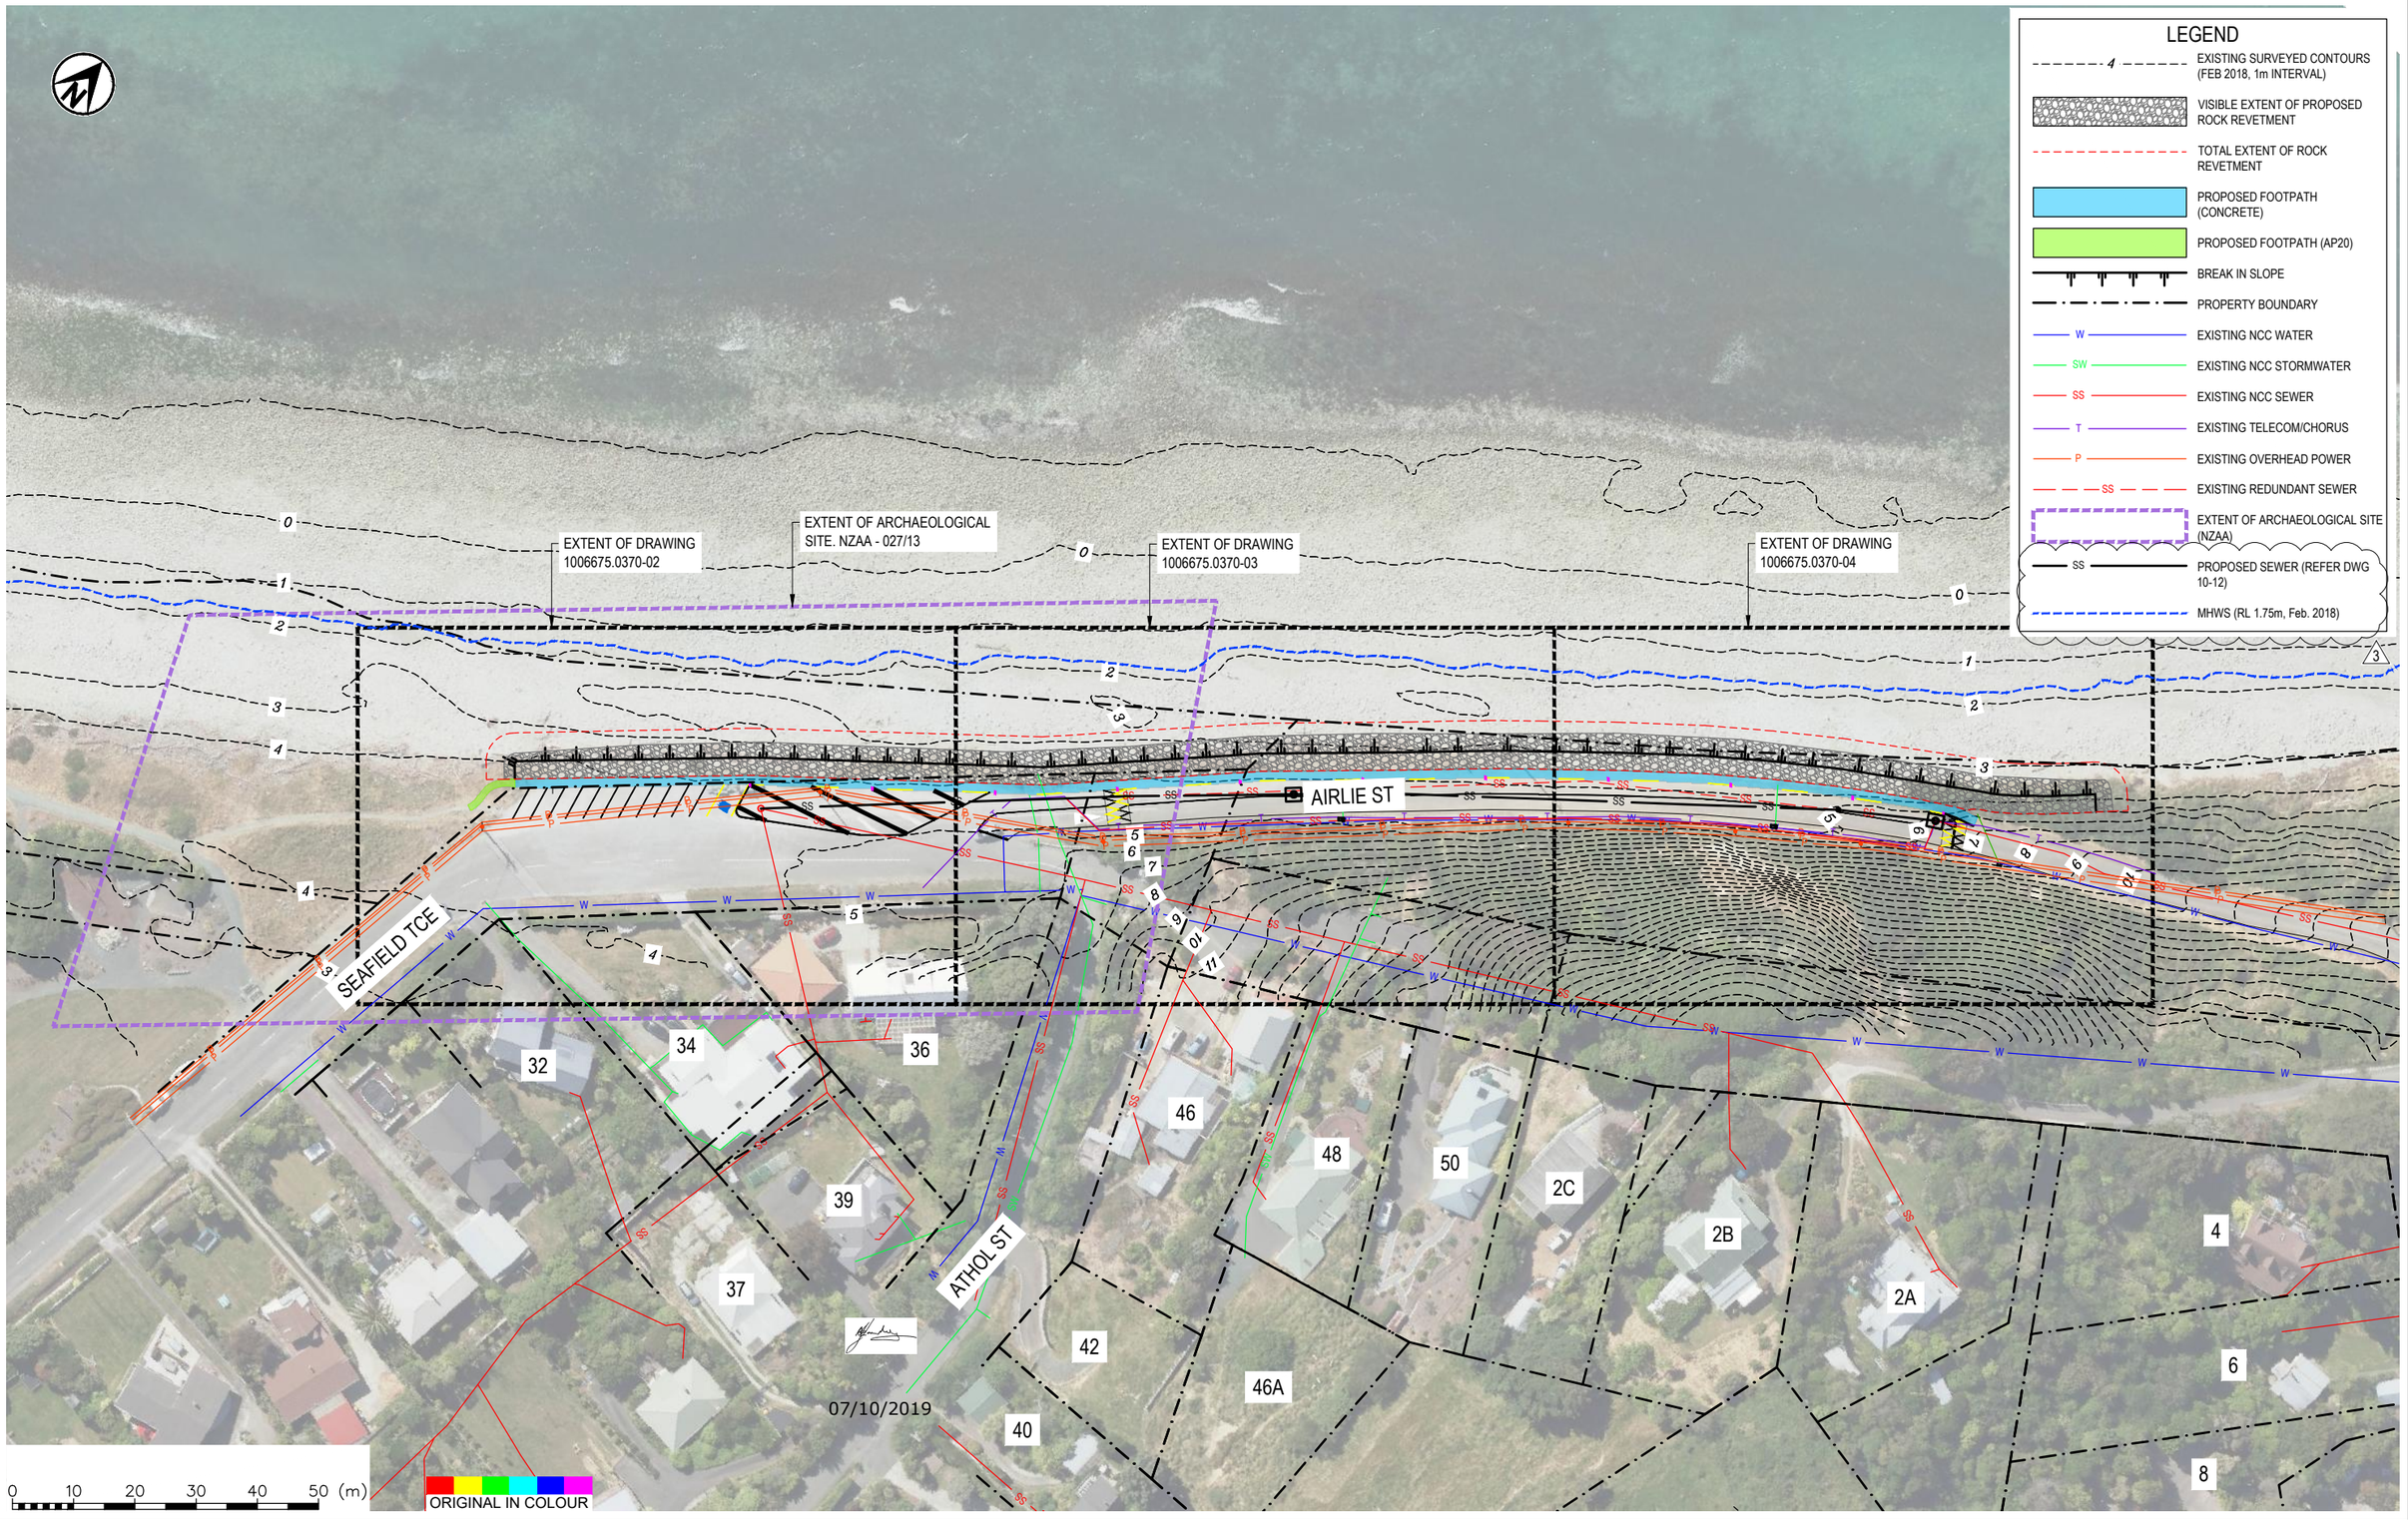


Tonkin+Taylor

*Exceptional thinking together* www.tonkintaylor.co.nz

| REV | DESCRIPTION | CAD | CHK | DATE |
|---|---|---|---|---|
| 0 | CLIENT REVIEW ISSUE | DJAA | DJA | 10/5/19 |
| 1 | DETAILED DESIGN ISSUE | DJAA | DJA | 27/6/19 |
| 2 | ADDED PROPOSED SEWER | DJAA | DJA | 2/7/19 |
| 3 | REVISED SEWER DETAILS | DJAA | MGM | 30/9/19 |

| | | | |
|---|---|---|---|
| DESIGNED | DJAA | Sep.19 | DRAWING STATUS |
| DRAWN | DJAA | Sep.19 | DETAILED DESIGN ISSUE |
| DESIGN CHECKED | MGM | Sep.19 | |
| DRAWING CHECKED | MGM | Sep.19 | |

NOT FOR CONSTRUCTION

THIS DRAWING IS NOT TO BE USED FOR CONSTRUCTION PURPOSES UNLESS SIGNED AS APPROVED

APPROVED DATE

CLIENT **NELSON CITY COUNCIL**

PROJECT **SEAFIELD TERRACE ROCK REVETMENT WORKS**

TITLE SEAFIELD TERRACE, GLENDUAN, NELSON
OVERALL WORKS PLAN

SCALE (A3) 1:1000 DWG No. 1006675.0370-01 REV 3