

NOTICE of WRITTEN APPROVAL

Applicant(s) to complete

APPLICANT TO COMPLETE: *Application and Applicant Details*

Consent Application Number (if known): RM _____

Applicant(s) Nelson City Council Infrastructure c/- Wale Ilori

Runs along the true left bank of the Maitai River between
Address of property to which the application relates: 28 Hanby Park to 219 Nile Street East.

Legal Description of property to which the application relates: Lot 2 DP 19615, Lot 2 DP 5511, Lot 26 DP 4498, Part
Section 370 City of Nelson

Full description* of the proposed activity _____
Nelson City Council proposes to undertake flood improvement activities along the left bank of the Maitai River between
Hanby Park and Nile Street East (Clouston Bridge). The activities involve raising the existing stopbank and constructing a new
floodwall on top of the existing stopbank.

* Description must cover **all aspects of the proposal** or Council may require you to amend this form and re-obtain the approvals.

Please also **ensure that a copy of all plans accompanying the application are signed by all persons who sign this form.**

Please seek advice from the Duty Planner (546 0200) if you are unsure whether this part of the form has been filled in correctly.

Person(s) giving approval to complete

PERSON(S) GIVING APPROVAL TO COMPLETE: *Affected Person(s) Details*

Your address or legal description

(Property affected by the above proposal) _____

Complete EITHER Section A OR Section B:

Section A (if you OWN the affected property)

☐ I/we own and live at the affected property **OR**

☐ I/we own the affected property but live at the following address: _____

Owner's Name(s)[†]

(Full names and contact details of all other registered owners) _____

Section B (if you DO NOT OWN the affected property, but live there)

Occupier's Name(s)

(List the full names of all persons over 18 years of age who live at the property)

Please turn over to sign this form ➔

[†] Note: "Owner" includes all trustees of any trust owning a property and all members of any Body Corporate authorised to manage a property. It will include all members of any partnership or syndicate owning the property. It will also include any person(s) or entity that has entered into an agreement to purchase or lease the property.

PERSON(S) GIVING APPROVAL TO SIGN: *Written Approval*

Declaration

I have read and understood the information provided with this form.

I have been given details of the full and final proposal, including a full description of the activity, the assessment of environmental effects and any plans accompanying the application.

I give my approval to the proposal outlined in the resource consent application, and any plans. I have signed a copy of the site plan, or other relevant plans or drawings.

I understand that by signing this form, Council will not take into account any effects the proposed activity may have on myself or my property when considering the application, unless I give notice to the Council in writing, before the Council has decided if there are any affected persons.

Full Name: _____ **Contact phone number** _____
(Please print)

Signature: _____ **Date:** _____

Full Name(s): _____ **Contact phone number(s)** _____
(Please print)

Signature(s): _____ **Date:** _____

PLEASE NOTE:

- A copy of **all plans accompanying the application must be signed** by all signatories
- **All owners/occupiers** of the subject property must sign

If you are signing this form on behalf of other person(s) please complete the following section

☐ I have authority to sign this form on behalf of another person(s)


- Please list the full names of all other person(s) you are signing on behalf of; **AND**
- Provide signed written proof from each person you are signing on behalf of, that you have authority to sign this form on their behalf. (Note: if you are signing as a person's attorney, a copy of the Power of Attorney signed by that person must be provided.)

Important notes for person(s) giving written approval

You should sign this form only if you support or have no opposition to the Council granting the Resource Consent. Signing this form means that:


- The Council will not consider you to be affected by the activity described in the Resource Consent application;
- The Council will ignore any effects on you and your property caused by the activity described in the Resource Consent application; and
- You will not be able to make a submission or otherwise be involved with the Council's decision on the application.
- If you provide your written approval and later wish to withdraw it, you must advise the Council in writing before the Council decides whether there are any affected persons.

If you have any queries regarding the resource consent process or the role and rights of adversely affected person(s), please contact the Duty Planner, (phone 546 0200) or seek advice from a private planning consultant or legal advisor.

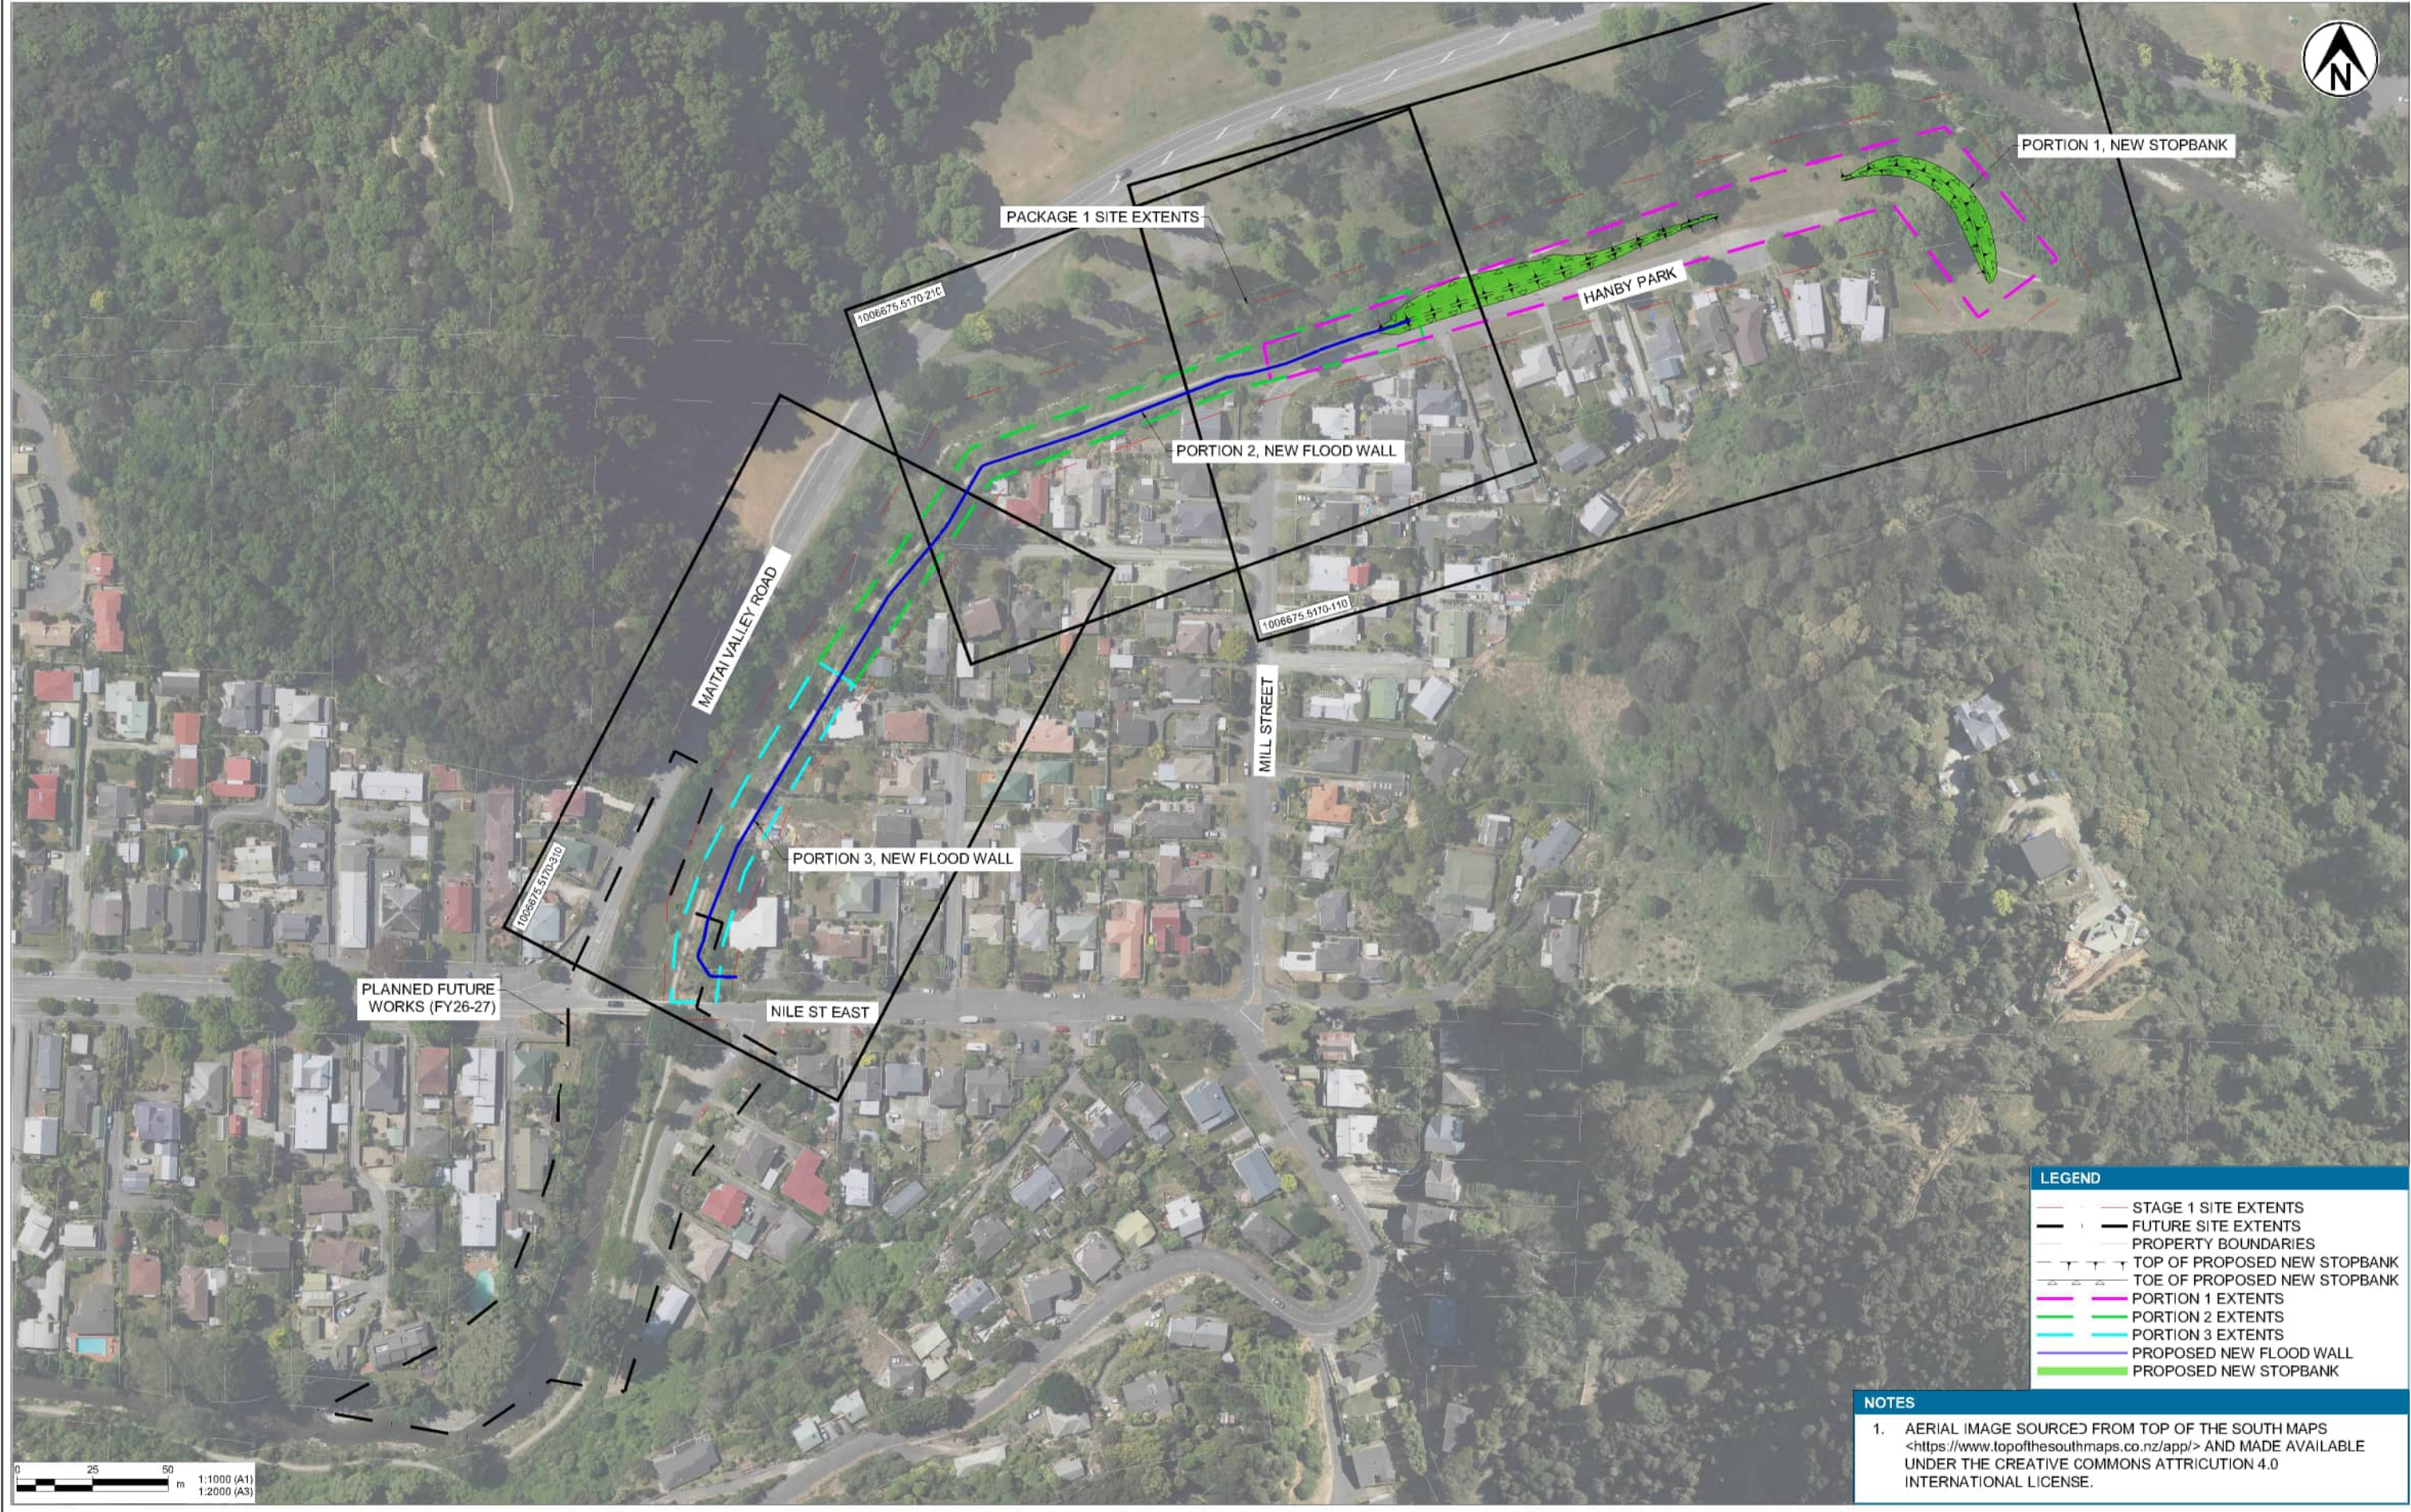

T+T Tonkin+Taylor www.tonkintaylor.co.nz	A	FOR CLIENT REVIEW	HEWH	DJA	18.08.25	DESIGNED RAFR AUG.25	DRAWING STATUS	CLIENT NELSON CITY COUNCIL		
	B	Resource Consent	HEWH	DJA	23.09.25	DRAWN HEWH AUG.25	RESOURCE CONSENT	PROJECT MAITAI FLOOD IMPROVEMENTS - AREA 1 - PKG 1		
						DESIGN CHECKED DJA OCT.25	PROJECT PHASE	TITLE GENERAL		
						DRAWING CHECKED DJA OCT.25	RESOURCE CONSENT	OVERALL SITE PLAN		
REV		DESCRIPTION	CAD	CHK	DATE	APPROVED	DATE	SCALE (A1) 1:1000	DWG No. 1006675.5170-010	REV B



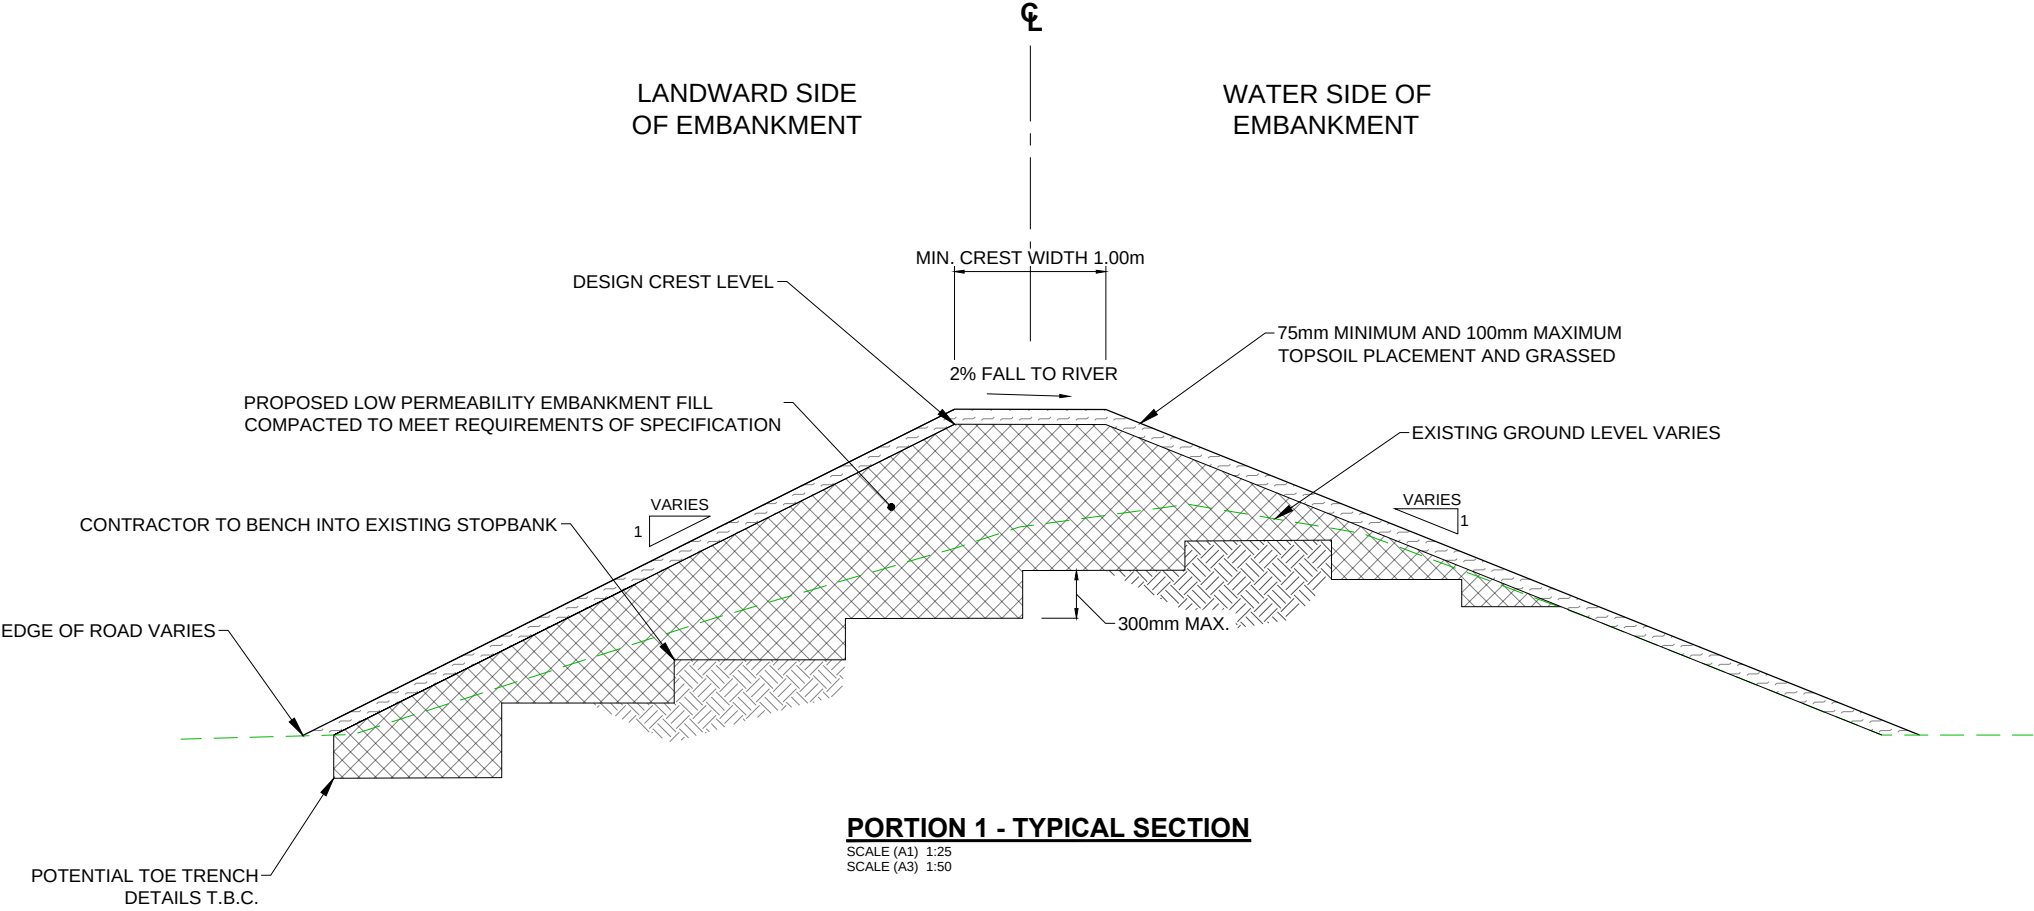

www.tonkintaylor.co.nz

A	FOR CLIENT REVIEW	HEWH	DJA	18.08.25	DESIGNED	RAFR	AUG.25	DRAWING STATUS	CLIENT	NELSON CITY COUNCIL				
					DRAWN	HEWH	AUG.25	CLIENT REVIEW						
					DESIGN CHECKED	DJA	18.08.25	PROJECT PHASE	PROJECT	MAITAI FLOOD IMPROVEMENTS - AREA 1 - PKG 1				
					DRAWING CHECKED	NSW	18.08.25	PRELIMINARY DESIGN			TITLE	CROSS SECTION		
					NOT FOR CONSTRUCTION				PORTION 1 - TYPICAL SECTION					
					THIS DRAWING IS NOT TO BE USED FOR CONSTRUCTION PURPOSES UNLESS SIGNED AS APPROVED									
REV	DESCRIPTION	CAD	CHK	DATE	APPROVED	DATE			SCALE (A1)	1:25	DWG No.	1006675.5710-141	REV	A

LEGEND

25

MAJOR CONTOURS (5m INTERVALS)

MINOR CONTOURS (1m INTERVALS)

PROPOSED NEW FLOOD WALL

EXISTING WASTEWATER

EXISTING STORMWATER

EXISTING WATER

EXISTING FIRE NETWORK

EXISTING CHORUS NETWORK

EXISTING ELECTRICAL NETWORK

EXISTING TREES

NOTES

1. REFER DRAWING 1006675.5170-241 FOR TYPICAL CROSS-SECTION.



Nelson City Council

te kaunhera ō whakatū

INFRASTRUCTURE

APPROVED

GROUP MANAGER INFRASTRUCTURE

DATE

NCC Plan No.

26-0877

Contract No.

0 6.25 12.5 m

1:250 (A1)


1:500 (A3)

Tonkin+Taylor

www.tonkintaylor.co.nz

A	FOR CLIENT REVIEW	HEWH	DJA	23.09.25	DESIGNED	RAFR	AUG.25	DRAWING STATUS
					DRAWN	HEWH	AUG.25	RESOURCE CONSENT
					DESIGN CHECKED	DJA	OCT.25	PROJECT PHASE
					DRAWING CHECKED	DJA	OCT.25	RESOURCE CONSENT
B	Resource Consent	HEWH	DJA	23.09.25	NOT FOR CONSTRUCTION			THIS DRAWING IS NOT TO BE USED FOR CONSTRUCTION PURPOSES UNLESS SIGNED AS APPROVED
REV	DESCRIPTION	CAD	CHK	DATE	APPROVED		DATE	

CLIENT		NELSON CITY COUNCIL		
PROJECT		MAITAI FLOOD IMPROVEMENTS - AREA 1 - PKG 1		
TITLE		PORTION 2 PLAN		
SCALE (A1)		1:250	DWG No.	1006675.5170-210
REV		B		

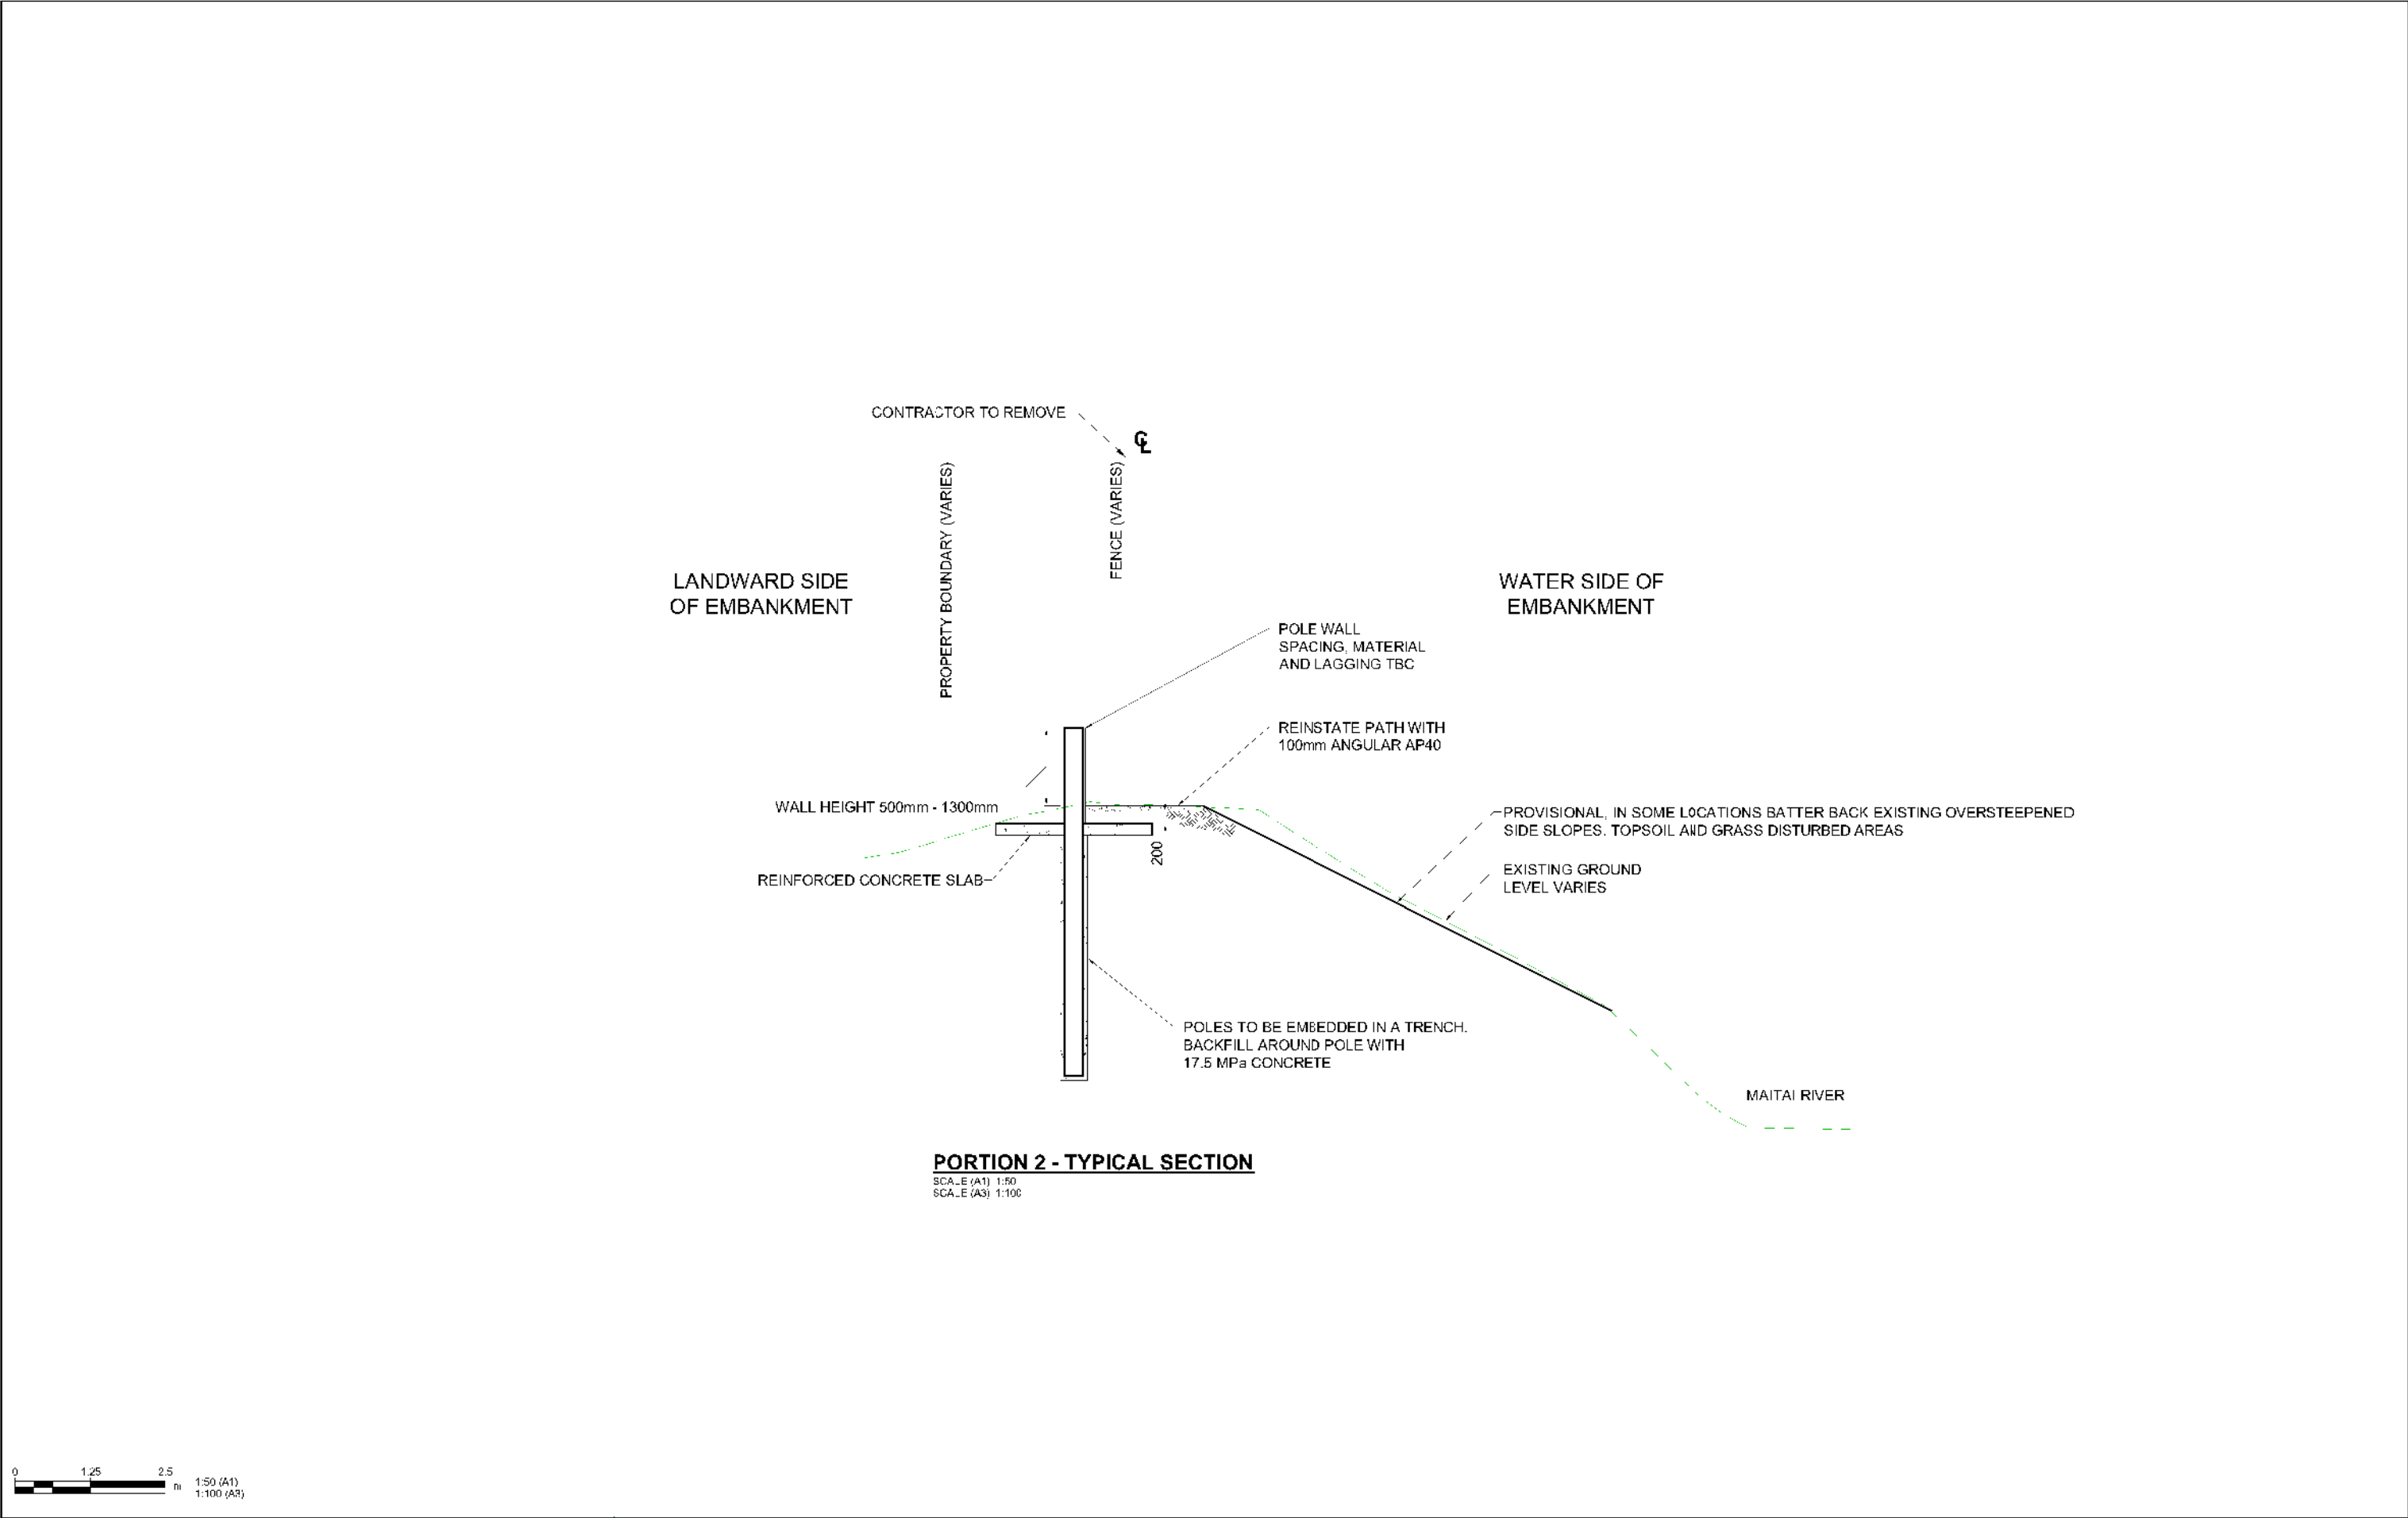

www.tonkintaylor.co.nz

A	FOR CLIENT REVIEW	HEWH	DJA	18.08.25	DESIGNED	RAFR	AUG.25	DRAWING STATUS	CLIENT NELSON CITY COUNCIL PROJECT MAITAI FLOOD IMPROVEMENTS - AREA 1 - PKG 1 TITLE CROSS SECTION PORTION 2 - TYPICAL SECTION SCALE (A1) 1:50 DWG No. 1006675.5710-241 REV B
					DRAWN	HEWH	AUG.25	RESOURCE CONSENT	
					DESIGN CHECKED	DJA	OCT.25	PROJECT PHASE	
					DRAWING CHECKED	DJA	OCT.25	RESOURCE CONSENT	
B	Resource Consent	DJA	DJA	23.09.25	NOT FOR CONSTRUCTION			THIS DRAWING IS NOT TO BE USED FOR CONSTRUCTION PURPOSES UNLESS SIGNED AS APPROVED	
REV	DESCRIPTION	CAD	CHK	DATE	APPROVED	DATE			



