COPYRIGHT ON THIS DRAWING IS RESERVED DO NOT SCALE FROM THIS DRAWING - IF IN DOUBT, ASK. DRAWING MAY CONTAIN COLOUR CONTENT, T+T LOGO WILL SHOW IN COLOUR IF PRINTED CORRECTLY.

C:\12dSynergy\data\ALBTCAD\Maitai Area 1_1914\CAD\FIG\1006675.5170-P4_ConceptXS.dwg 2026-Mar-09 12:59:11 pm Plotted By: DFL

NOTES

1. UNITS ARE IN METRES UNLESS STATED OTHERWISE.
2. AERIAL, WATER SERVICES AND PROPERTY BOUNDARIES ARE SOURCED FROM TOP OF THE SOUTH MAPS <https://www.topofthesouthmaps.co.nz/app/> AND MADE AVAILABLE UNDER A CREATIVE COMMONS ATTRIBUTION 4.0 INTERNATIONAL LICENSE.
3. CONTOURS AND TREE LOCATIONS SOURCE FROM 2024 BATHYMETRY SURVEY.

LEGEND

- PROPERTY BOUNDARIES
- EXISTING WASTEWATER PIPE
- EXISTING STORMWATER PIPE
- EXISTING WATER PIPE
- EXISTING CONTOUR (MAJOR)
- EXISTING CONTOUR (MINOR)
- APPROXIMATE AREA OF ROAD RAISING
- APPROXIMATE PATH ALIGNMENT
- APPROXIMATE DRIVEWAY REINSTATEMENT
- EXISTING TREE

CONCEPTUAL ONLY

APPROXIMATE ALIGNMENT OF FOOTPATH

APPROXIMATE WALL ALIGNMENT

EXISTING PUMPING STATION

01 F021

1.5m

EXISTING 1600mm STORMWATER PIPE

02 F021

APPROXIMATE AREA OF ROAD RAISING

03 F022 F023 F024

0.95m

04 F022 F023 F024

NEW PATH TO TIE INTO EXISTING PATH

0 6.25 12.5 m

1:250 (A1)
1:500 (A3)

Tonkin+Taylor

www.tonkintaylor.co.nz

REV	DESCRIPTION	CAD	CHK	DATE	APPROVED	DATE
0	FOR INFORMATION	DFL	RAFR	09.03.26		

DESIGNED	RAFR	09.03.26	DRAWING STATUS	
DRAWN	DFL	09.03.26	INFORMATION ONLY	
DESIGN CHECKED			PROJECT PHASE	
DRAWING CHECKED			FOR INFORMATION	

NOT FOR CONSTRUCTION

THIS DRAWING IS NOT TO BE USED FOR CONSTRUCTION PURPOSES UNLESS SIGNED AS APPROVED

CLIENT **NELSON CITY COUNCIL**

PROJECT **MAITAI FLOOD PROTECTION AREA 1 - PORTION 4**

TITLE CONCEPTS PLAN

DRAFT

SCALE (A1) 1:250 DWG No. 1006675.5170-F020 REV 0


COPYRIGHT ON THIS DRAWING IS RESERVED DO NOT SCALE FROM THIS DRAWING - IF IN DOUBT, ASK. DRAWING MAY CONTAIN COLOUR CONTENT, T+T LOGO WILL SHOW IN COLOUR IF PRINTED CORRECTLY.

C:\12dSynergy\data\ALBTCAD\Maitai Area 1_1914\CAD\FIG\1006675.5170-P4_ConceptXS.dwg 2026-Mar-09 12:59:10 pm Plotted By: DFL


NOTES

1. UNITS ARE IN METRES UNLESS STATED OTHERWISE.

CONCEPTUAL ONLY

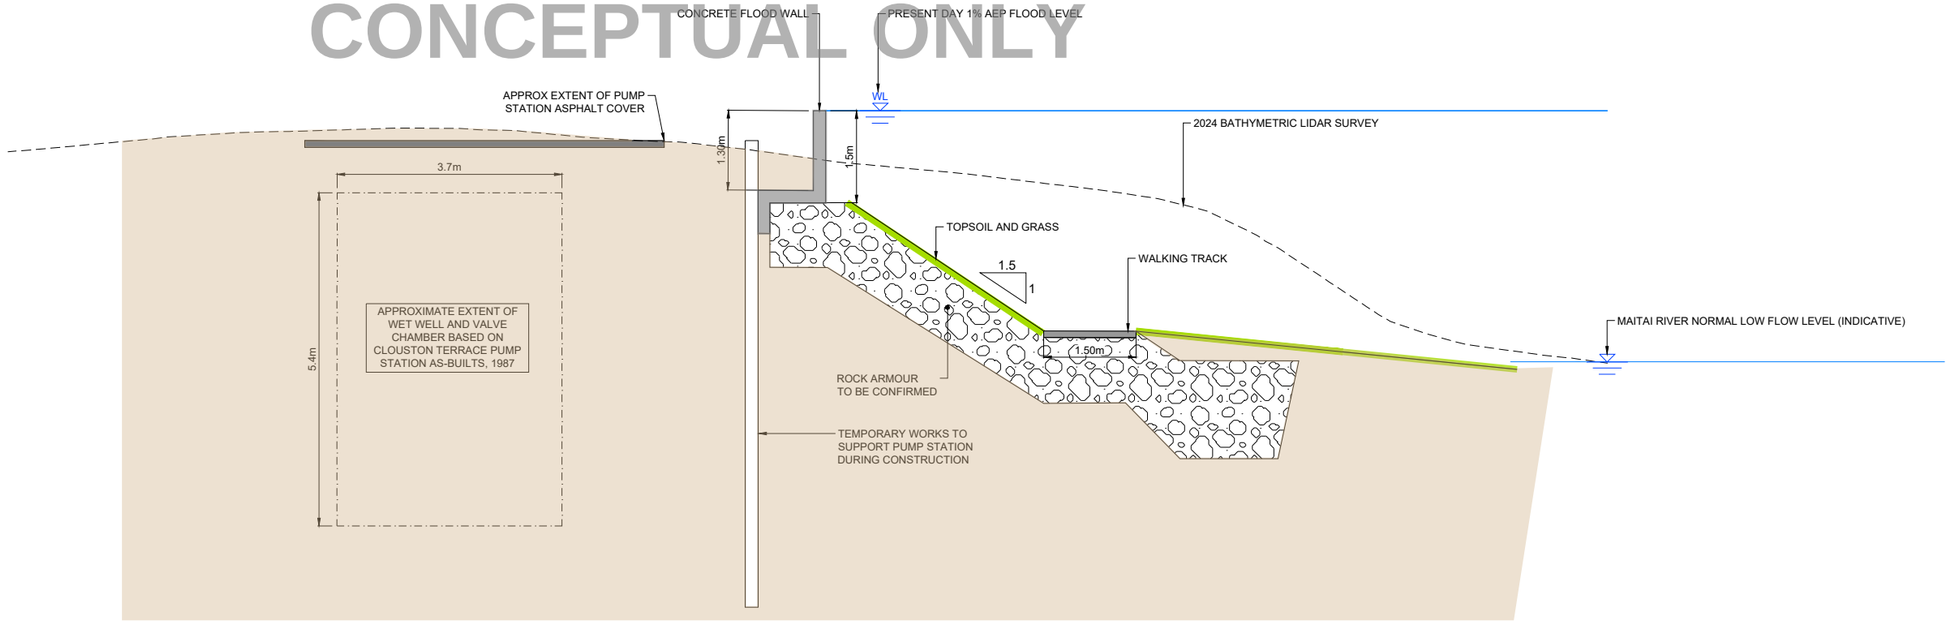

1 / F020 FLOOD WALL CROSS SECTION AT PUMP STATION
SCALE (A1) 1:50
SCALE (A3) 1:100

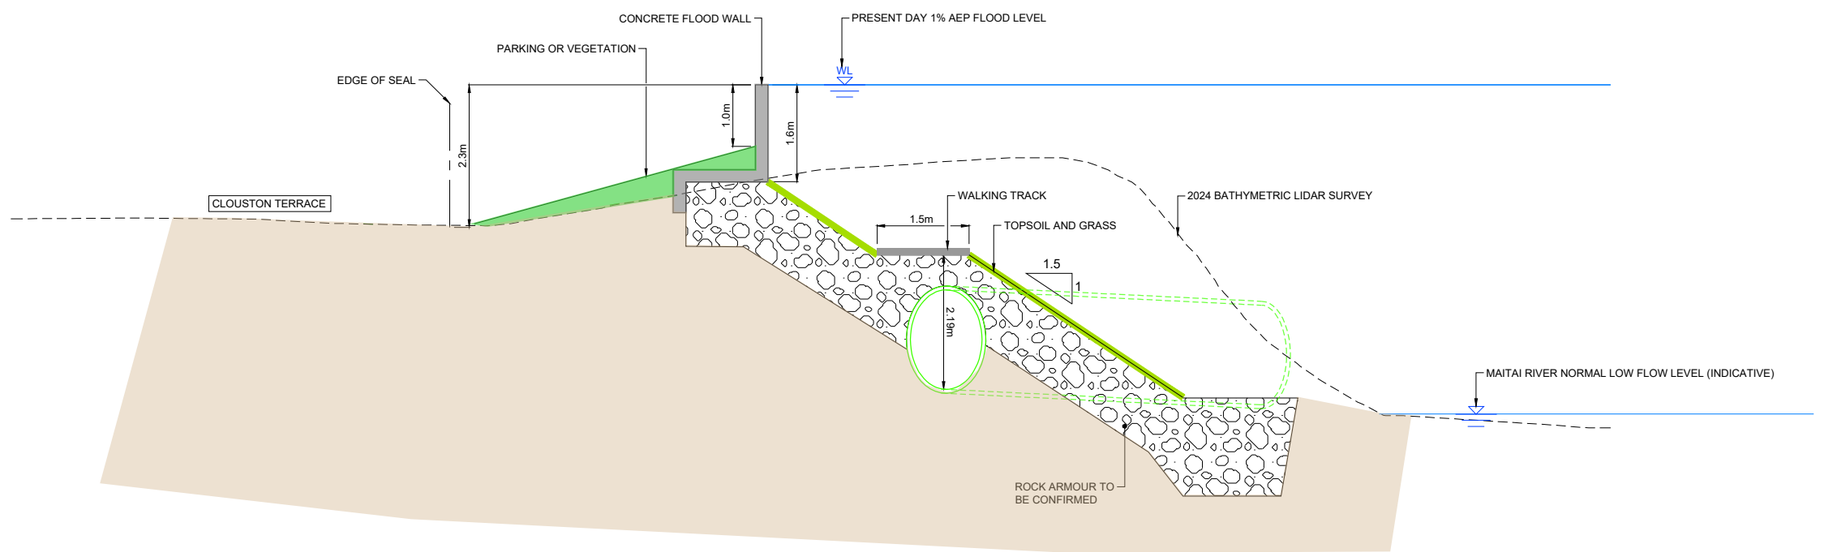

2 / F020 STORMWATER PIPE CROSSING
SCALE (A1) 1:50
SCALE (A3) 1:100

0 1.25 2.5 m
1:50 (A1)
1:100 (A3)

Tonkin+Taylor
www.tonkintaylor.co.nz

REV	DESCRIPTION	CAD	CHK	DATE	APPROVED	DATE
0	FOR INFORMATION	DFL	RAFR	09.03.26		

DESIGNED	RAFR	09.03.26	DRAWING STATUS
DRAWN	DFL	09.03.26	INFORMATION ONLY
DESIGN CHECKED			PROJECT PHASE
DRAWING CHECKED			FOR INFORMATION

NOT FOR CONSTRUCTION

THIS DRAWING IS NOT TO BE USED FOR CONSTRUCTION PURPOSES UNLESS SIGNED AS APPROVED

CLIENT **NELSON CITY COUNCIL**
PROJECT **MAITATI FLOOD PROTECTION AREA 1 - PORTION 4**
TITLE CONCEPTS
CROSS SECTIONS

DRAFT

SCALE (A1) 1:50 DWG No. 1006675.5170-F021 REV 0


COPYRIGHT ON THIS DRAWING IS RESERVED DO NOT SCALE FROM THIS DRAWING - IF IN DOUBT, ASK. DRAWING MAY CONTAIN COLOUR CONTENT, T+T LOGO WILL SHOW IN COLOUR IF PRINTED CORRECTLY.

C:\12dSynergy\data\ALBTCAD\Maitai Area 1_1914\CAD\FIG\1006675.5170-P4_ConceptXS.dwg 2026-Mar-09 12:59:30 pm Plotted By: DFL


NOTES

1. UNITS ARE IN METRES UNLESS STATED OTHERWISE.

CONCEPTUAL ONLY

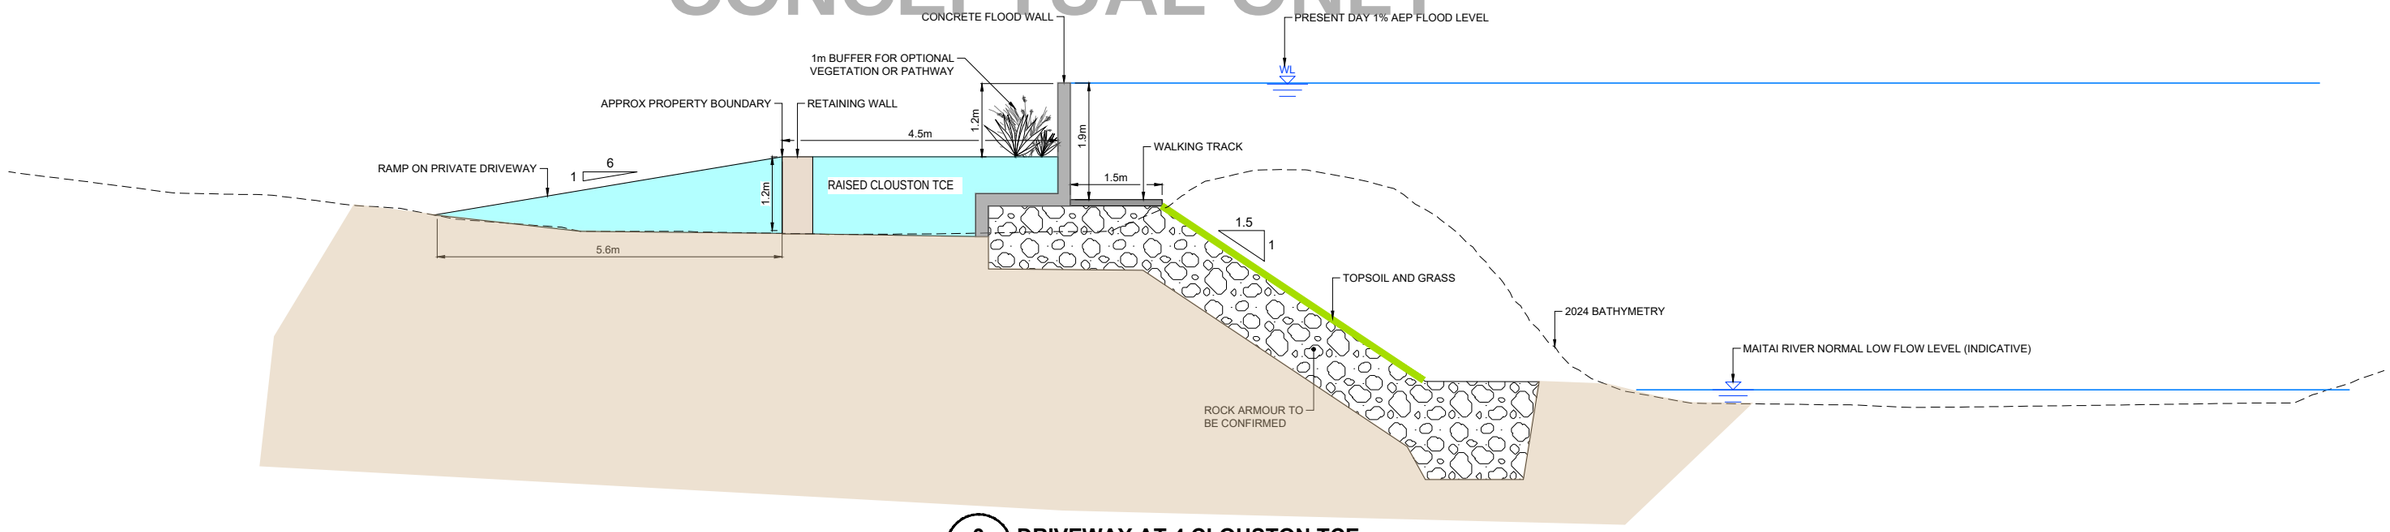

3 DRIVEWAY AT 4 CLOUSTON TCE
F020
SCALE (A1) 1:50
SCALE (A3) 1:100

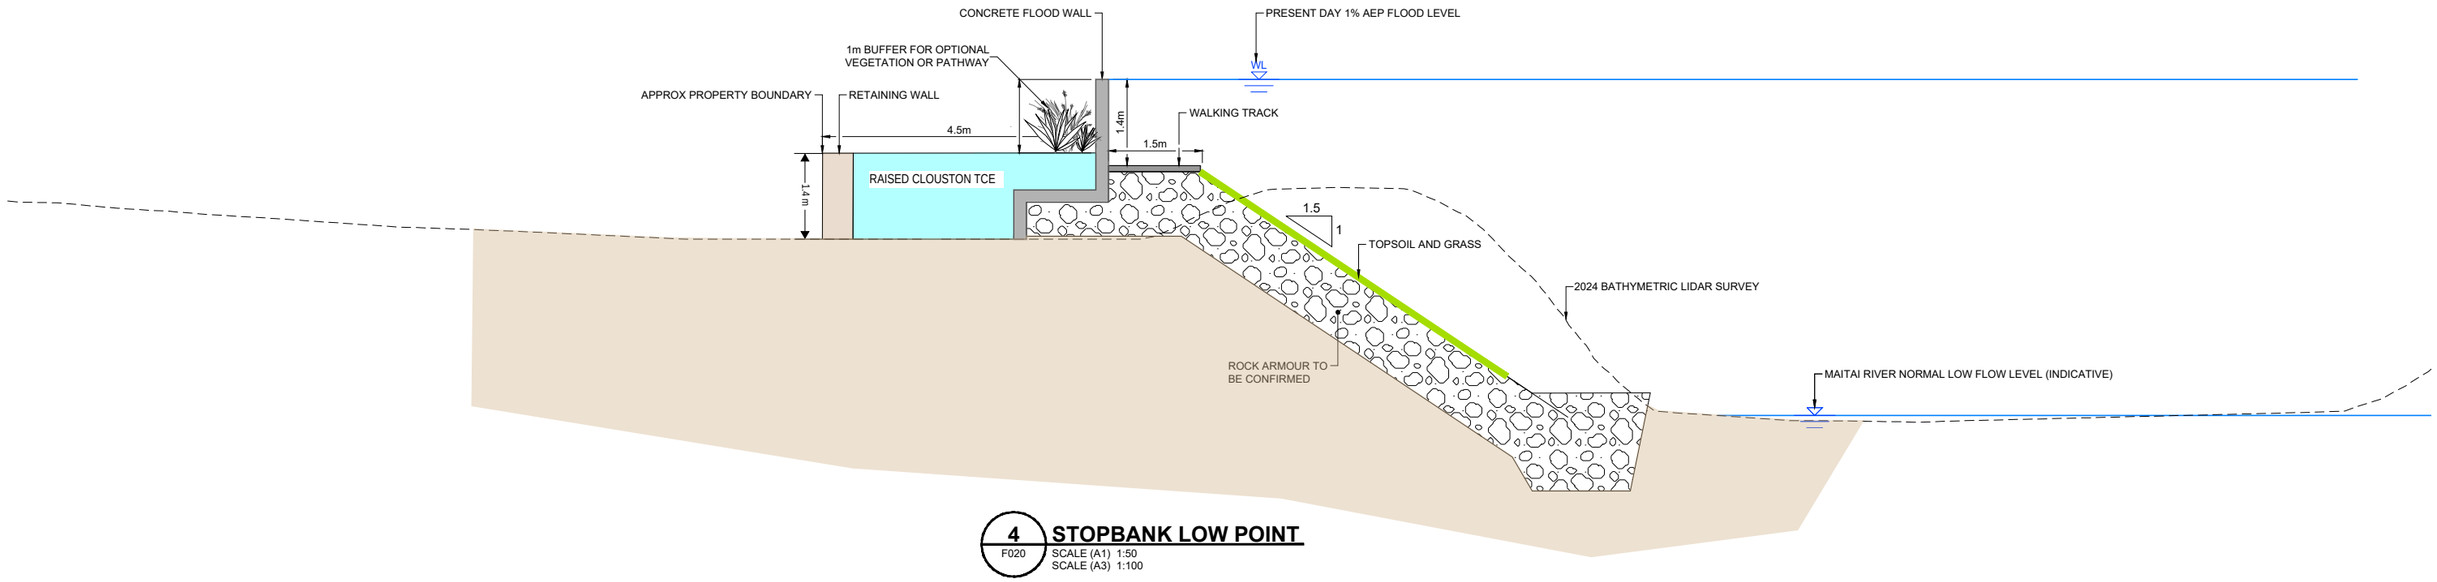

4 STOPBANK LOW POINT
F020
SCALE (A1) 1:50
SCALE (A3) 1:100

0 1.25 2.5 m
1:50 (A1)
1:100 (A3)

Tonkin+Taylor
www.tonkintaylor.co.nz

REV	DESCRIPTION	CAD	CHK	DATE	APPROVED	DATE
0	FOR INFORMATION	DFL	RAFR	09.03.26		

DESIGNED	RAFR	09.03.26	DRAWING STATUS
DRAWN	DFL	09.03.26	INFORMATION ONLY
DESIGN CHECKED			PROJECT PHASE
DRAWING CHECKED			FOR INFORMATION

NOT FOR CONSTRUCTION

THIS DRAWING IS NOT TO BE USED FOR CONSTRUCTION PURPOSES UNLESS SIGNED AS APPROVED

CLIENT **NELSON CITY COUNCIL**

PROJECT **MAITAI FLOOD PROTECTION AREA 1 - PORTION 4**

TITLE CONCEPTS
CROSS SECTIONS - RAISE ROAD AND RETAIN

DRAFT

SCALE (A1) 1:50 DWG No. 1006675.5170-F022 REV 0


COPYRIGHT ON THIS DRAWING IS RESERVED DO NOT SCALE FROM THIS DRAWING - IF IN DOUBT, ASK. DRAWING MAY CONTAIN COLOUR CONTENT, T+T LOGO WILL SHOW IN COLOUR IF PRINTED CORRECTLY.

C:\12dSynergy\data\ALBTCAD\Maitai Area 1_1914\CAD\FIG\1006675.5170-P4_ConceptXS.dwg 2026-Mar-09 12:59:30 pm Plotted By: DFL


NOTES

1. UNITS ARE IN METRES UNLESS STATED OTHERWISE.

CONCEPTUAL ONLY

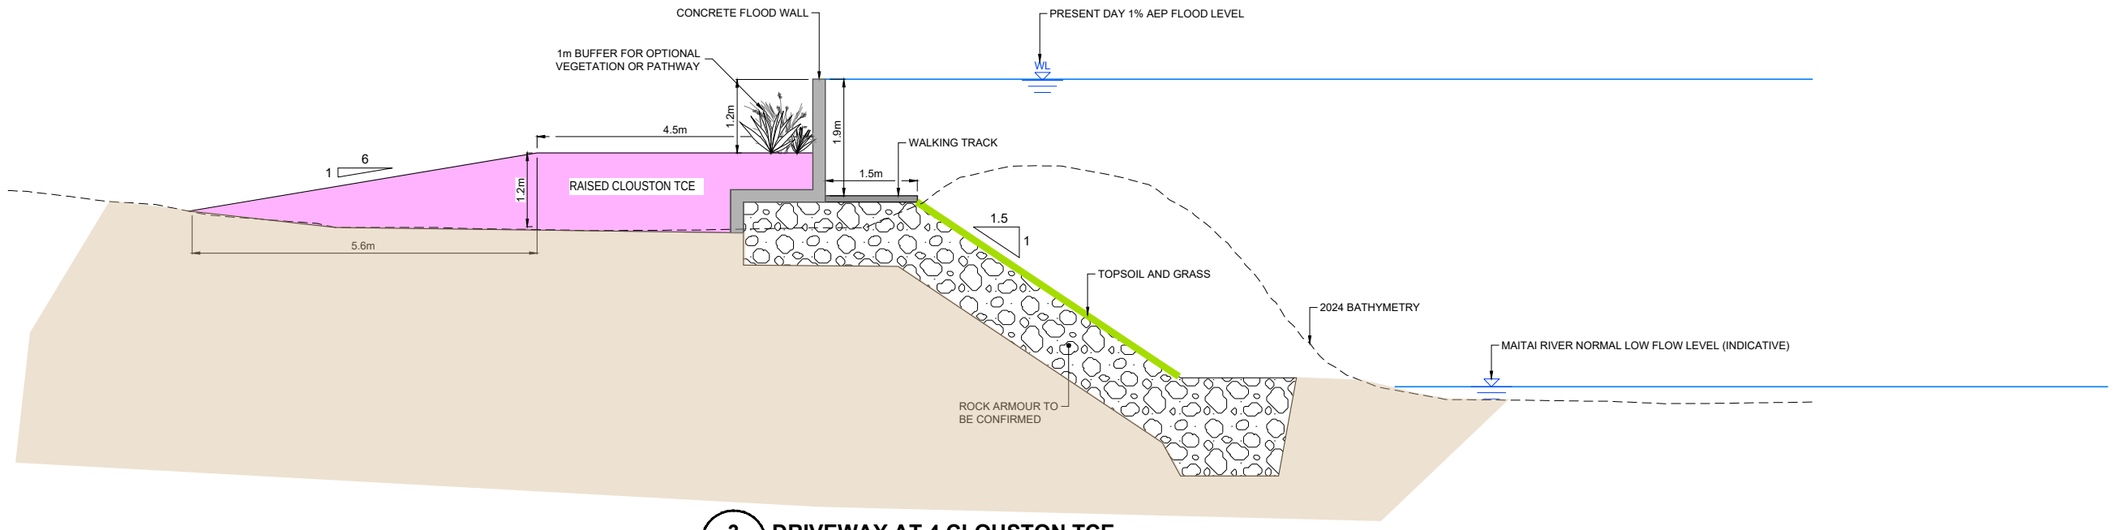

3 DRIVEWAY AT 4 CLOUSTON TCE
F020 SCALE (A1) 1:50
SCALE (A3) 1:100

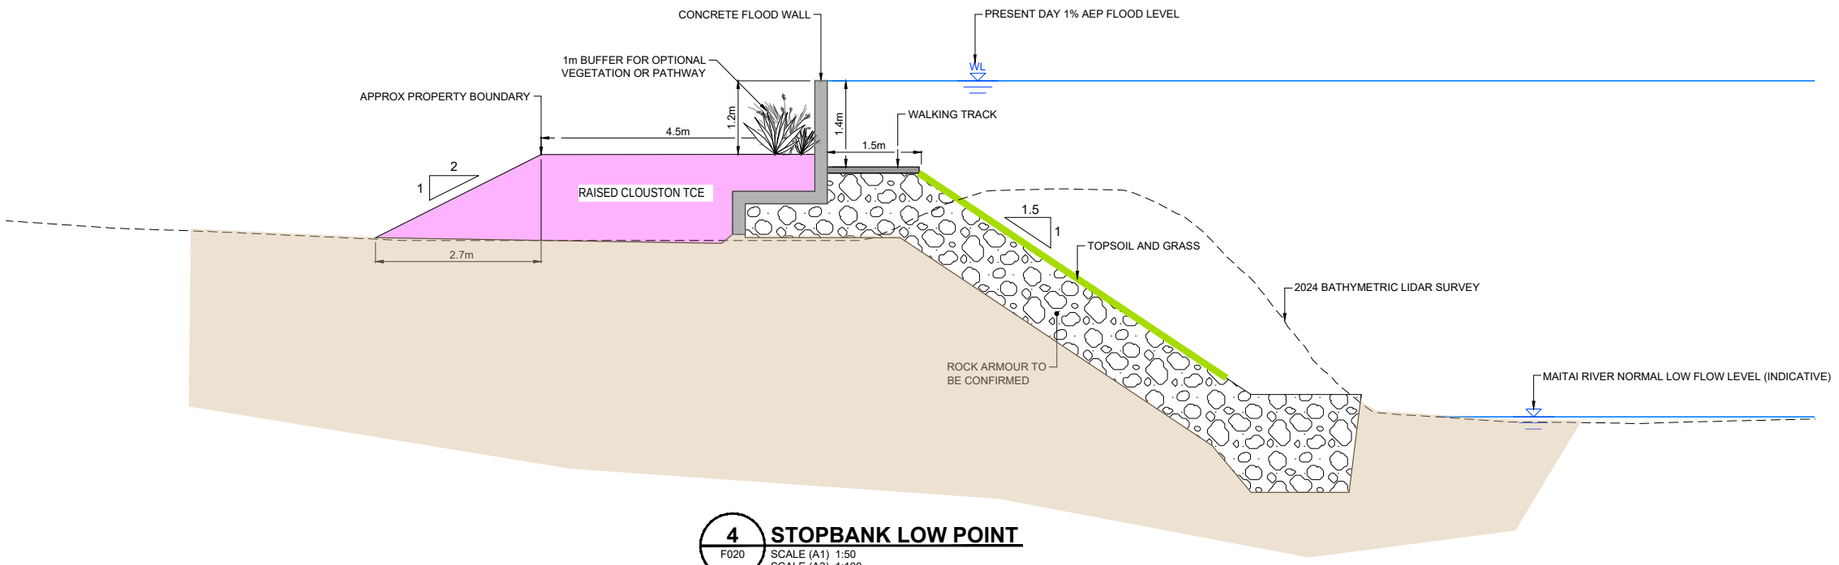

4 STOPBANK LOW POINT
F020 SCALE (A1) 1:50
SCALE (A3) 1:100

0 0.05 0.1 m
1:2 (A1)
1:4 (A3)

Tonkin+Taylor
www.tonkintaylor.co.nz

REV	DESCRIPTION	CAD	CHK	DATE	APPROVED	DATE
0	FOR INFORMATION	DFL	RAFR	09.03.26		

DESIGNED	RAFR	09.03.26	DRAWING STATUS
DRAWN	DFL	09.03.26	INFORMATION ONLY
DESIGN CHECKED			PROJECT PHASE
DRAWING CHECKED			FOR INFORMATION

NOT FOR CONSTRUCTION

THIS DRAWING IS NOT TO BE USED FOR CONSTRUCTION PURPOSES UNLESS SIGNED AS APPROVED

CLIENT **NELSON CITY COUNCIL**
PROJECT **MAITAI FLOOD PROTECTION AREA 1 - PORTION 4**
TITLE CONCEPTS
CROSS SECTIONS - RAISE ROAD AND SLOPE
DRAFT
SCALE (A1) 1:50 DWG No. 1006675.5170-F023 REV 0


COPYRIGHT ON THIS DRAWING IS RESERVED DO NOT SCALE FROM THIS DRAWING - IF IN DOUBT, ASK. DRAWING MAY CONTAIN COLOUR CONTENT, T+T LOGO WILL SHOW IN COLOUR IF PRINTED CORRECTLY.

C:\12dSynergy\data\ALBTCAD\Maitai Area 1_1914\CAD\FIG\1006675.5170-P4_ConceptXS.dwg 2026-Mar-09 12:59:36 pm Plotted By: DFL


NOTES

1. UNITS ARE IN METRES UNLESS STATED OTHERWISE.

CONCEPTUAL ONLY

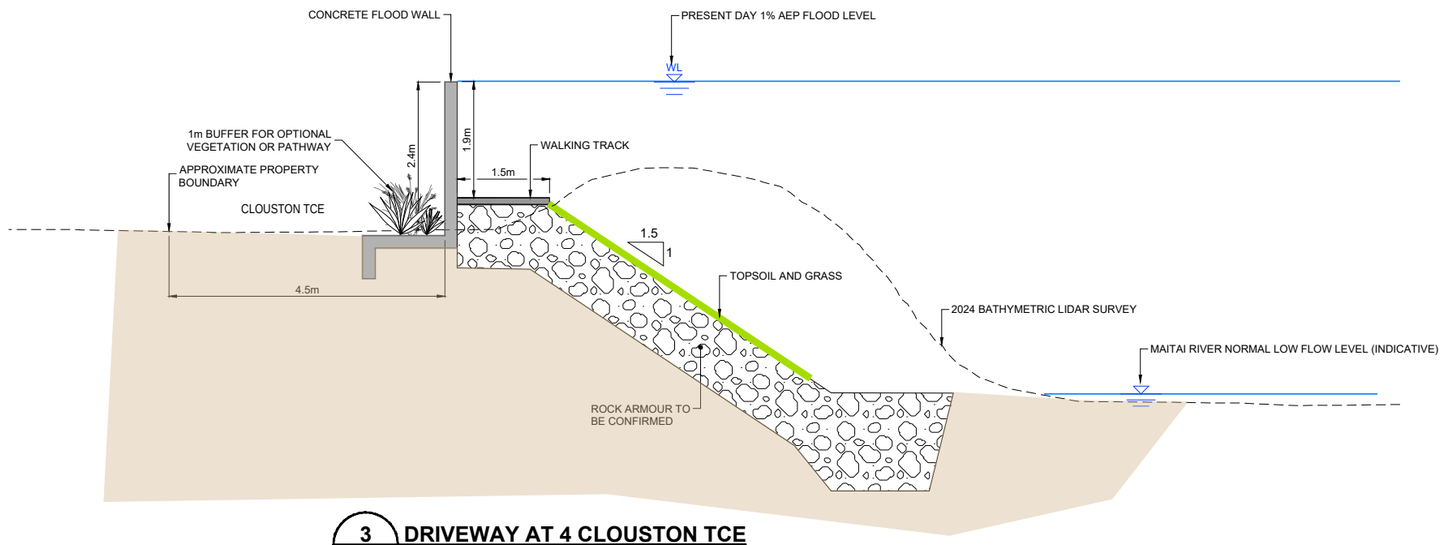

3 DRIVEWAY AT 4 CLOUSTON TCE
F020 SCALE (A1) 1:50
SCALE (A3) 1:100

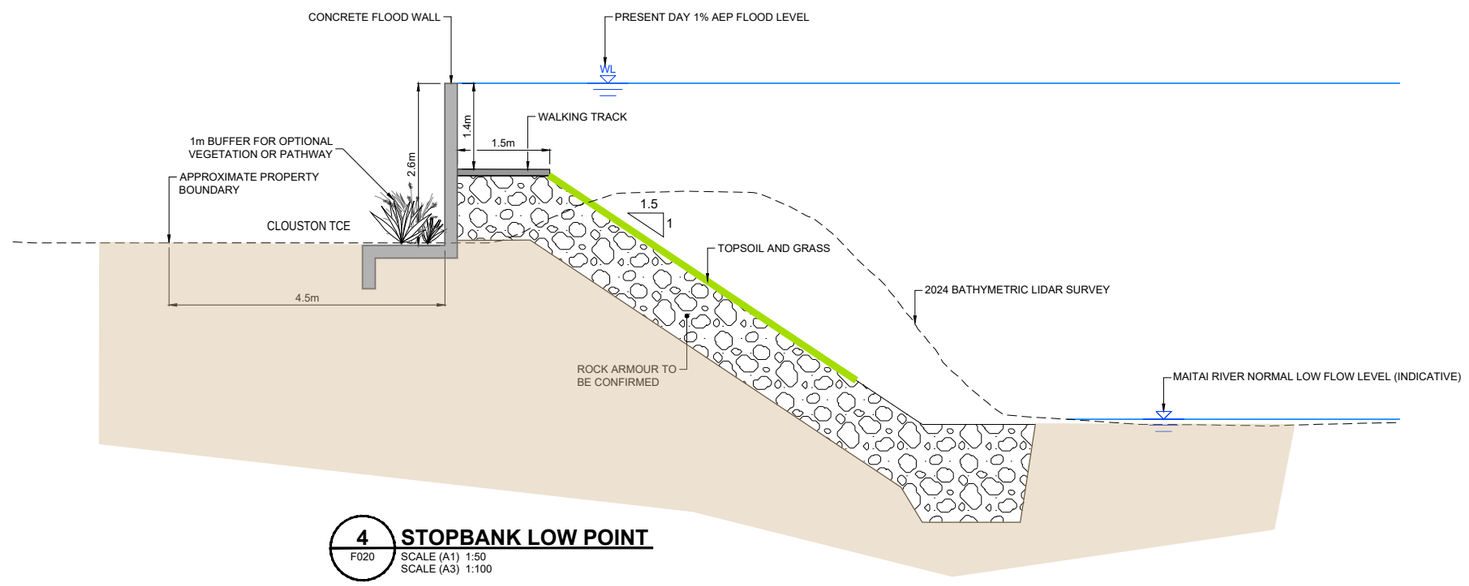

4 STOPBANK LOW POINT
F020 SCALE (A1) 1:50
SCALE (A3) 1:100

0 1.25 2.5 m
1:50 (A1)
1:100 (A3)

Tonkin+Taylor
www.tonkintaylor.co.nz

REV	DESCRIPTION	CAD	CHK	DATE	APPROVED	DATE
0	FOR INFORMATION	DFL	RAFR	09.03.26		

DESIGNED	RAFR	09.03.26
DRAWN	DFL	09.03.26
DESIGN CHECKED		
DRAWING CHECKED		

DRAWING STATUS: INFORMATION ONLY
PROJECT PHASE: FOR INFORMATION

NOT FOR CONSTRUCTION

THIS DRAWING IS NOT TO BE USED FOR CONSTRUCTION PURPOSES UNLESS SIGNED AS APPROVED

CLIENT **NELSON CITY COUNCIL**
PROJECT **MAITAI FLOOD PROTECTION AREA 1 - PORTION 4**
TITLE CONCEPTS
CROSS SECTIONS - EXISTING ROAD LEVEL

DRAFT

SCALE (A1) 1:50 DWG No. 1006675.5170-0F24 REV 0