This graphic has been prepared by Boffa Miskell Limited on the specific instructions of our Client. It is solely for our Client's use in accordance with the agreed scope of work. Any use or reliance by a third party is at that party's own risk. Where information has been supplied by the Client or obtained from other external sources, it has been assumed that it is accurate. No liability or responsibility is accepted by Boffa Miskell Limited for any errors or omissions to the extent that they arise from inaccurate information provided by the Client or any external source.


GENERAL NOTES

1. All drawings to be read in conjunction with the landscape specification and other consultant's drawings.
2. Drawings are not to be scaled, use dimensioned measurements only.
3. All dimensions in millimeters unless noted otherwise.
4. Contractors to verify all dimensions on site prior to commencing work.
5. Contractors are responsible for confirming the location of all underground services on site prior to commencing work.

ABBREVIATIONS

P	PAVING
J	JOINTS
E	EDGING
K	KERBS
C	COVERS
D	DRAINAGE
L	LIGHTING
S	STRUCTURES
F	FURNITURE
V	VEGETATION
T	TREES

TK	TOP OF KERB
BK	BOTTOM OF KERB
TW	TOP OF WALL
FS	FINISHED SURFACE
FG	FINISHED GRADE
TS	TOP OF STEP
BS	BOTTOM OF STEP
TR	TOP OF RAMP
BR	BOTTOM OF RAMP
HP	HIGH POINT
DI	DRAIN INLET

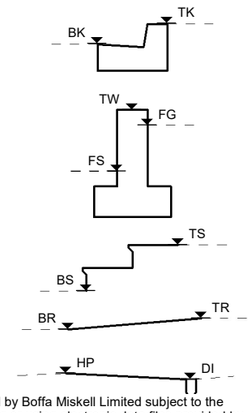

ELECTRONIC DISCLAIMER

Electronic data files are provided by Boffa Miskell Limited subject to the following conditions. By accepting or using electronic data files provided by Boffa Miskell, you acknowledge and agree that:

The purpose for which the files were prepared may differ from the purpose that you intend to use the files, and Boffa Miskell makes no representation that the files are suitable for your intended use;

Boffa Miskell gives no representation as to the accuracy, completeness or correctness of the information in the files. You acknowledge that it is your responsibility to confirm all measurements and data in the files;

The provision of the files does not transfer any copyright or other intellectual property rights in the files or any information contained therein. All references to Boffa Miskell shall be removed if any information in the files is copied or altered in any way; and

To the full extent permitted by law, Boffa Miskell accepts and shall have no liability whatsoever (including in negligence) for any loss, damage or liability arising from the receipt or use of the files.

KEYNOTES

PAVING

P01 ASPHALT PAVING - PEDESTRIAN
25mm thick standard pedestrian grade asphaltic mix. Allow for concrete footings underneath furniture elements as required.

P02 ASPHALT PAVING - VEHICULAR GRADE
Standard vehicular grade asphaltic mix. Refer to civil engineers detail and specification.

P01 / P02

P03 EXPOSED AGGREGATE CONCRETE - PEDESTRIAN (DARK)
100mm thick, reinforced concrete on 100mm GAP40 basecourse. U5E. 5% oxide added. Allow for vapour blast pattern to paving. Detail to be resolved with mana whenua.

P03A EXPOSED AGGREGATE CONCRETE - VEHICULAR (DARK)
Same finish as P03 but vehicular grade. Buildup to be confirmed by civil engineer during detailed design

P03/P03A (Dark Concrete Paving)

P04 EXPOSED AGGREGATE CONCRETE - PEDESTRIAN (LIGHT)
100mm thick, reinforced concrete on 100mm GAP40 basecourse. U5E. 2% oxide added. Allow for vapour blast pattern to paving. Detail to be resolved with mana whenua.

P04A EXPOSED AGGREGATE CONCRETE - VEHICULAR (LIGHT)
Same finish as P04 but vehicular grade. Buildup to be confirmed by civil engineer during detailed design

P04/P04A (Light Concrete Paving)

Vapour Blasted Concret Finish

P10 CONCRETE PAVERS - TYPE A (DARK)
Precast concrete paver units, custom shape, size and mix for project. Warm tone using local aggregates. Refer to NCC paver with golden bay aggregates. Specification prepared by Horizon Paving.

P10 (Dark Pavers)

P11 CONCRETE PAVERS - TYPE B (LIGHT)
Precast concrete paver units, custom shape, size and mix for project. Warm tone, lighter than Type A, using local aggregates. Refer to NCC paver with golden bay aggregates. Specification prepared by Horizon Paving.

P11 (Light Pavers)

P15 PITCH GRANITE SETTS
Pitched granite setts as per Central City Pallette.

P15 (Pitch Granite Setts)

P22 ROAD MARKINGS
Road marking paint to be confirmed in liaison with traffic engineer.

P30 CONCRETE MAKEUP STRIP
Shoreline paving makeup strip at building interfaces. 100mm thick, reinforced concrete on 100mm GAP40 basecourse. Light broom finish. 3% oxide added.

P30 (Broom Finish)

P31 CYCLE LANE - HAVEN ROAD
Vehicle strength, reinforced concrete on GAP40 basecourse. Cycle lane specific finish.To be confirmed at detailed design

P31 CYCLE LANE (Concrete Smooth Finish)

P50 TACTILE INDICATORS - WARNING
Warning tactile indicator studs. Product and colour to be confirmed.

P50 (Warning Studs)

P51 TACTILE INDICATORS - LEADING
Leading tactile indicator studs. Product and colour to be confirmed.

P51 (Leading Studs)

DRAINAGE

D01 DISH DRAIN
<varies>

D02 DISH DRAIN - HALF CHANNEL
In-situ concrete dish drain half channel at carriageway and planting interface.

STRUCTURES

S01 BALANCE BEAM / FEATURE SEAT
Play opportunities and seating features, to coomply with standards. Play elements details will be developed further during Detailed Design through co-design process with Iwi, alongside council and manufacturer

S20 CONCRETE WALL - PLACEHOLDER
Insitu concrete wall to address level change. Wall heights to be confirmed.

S30 FILTERRA RAIN GARDEN VAULT
Off-the-shelf standard Filterra Rain Garden. Concrete specification to be confirmed

EDGES

E01 DELINEATOR STRIP
600mm exposed aggregate concrete strip. Historic kerbstone and sett pavers set into concrete as per details on sheet 420. Details to be confirmed during detailed design

E01 (Delineator)

E02 STEEL EDGE - PLANTING
Steel edge for planting interface to pavings. Specification to be confirmed

E03 FLUSH CONCRETE GARDEN EDGE
In-situ flush concrete edge at planting adjacent to carriage way. Specification and finish to be confirmed

E10 KERB
Kerb to tie into existing. Extent to be confirmed at detailed design. Refer to civil engineer details.

E11 HIT & MISS KERB
Hit and miss kerb on carpark ends and planter beds at road chicanes

FURNITURE

F01 SEAT - STANDARD
2000mm length seat with arms and back. Seats as per the standard Bridge Street furniture suite from the Whakatū / Nelson City Centre Streetscape Design Standards prepared with support from Walkspace.

F02 SEAT - LONG
2800mm length seat with arms and back. Seats as per the standard Bridge Street furniture suite from the Whakatū / Nelson City Centre Streetscape Design Standards prepared with support from Walkspace.

F03 SEAT - SHORT
1200mm length seat with arms and back. Seats as per the standard Bridge Street furniture suite from the Whakatū / Nelson City Centre Streetscape Design Standards prepared with support from Walkspace.

F04 SEAT - BENCH
2000mm length bench seat. Seats as per the standard Bridge Street furniture suite from the Whakatū / Nelson City Centre Streetscape Design Standards prepared with support from Walkspace.

F05 SEAT - CUBE
600mm length bench seat. Seats as per the standard Bridge Street furniture suite from the Whakatū / Nelson City Centre Streetscape Design Standards prepared with support from Walkspace.

F10 CYCLE STAND
50mm dia x 1000mmW x 900mmH stainless steel, sheffield style cycle hoop. Surface mounted. Product to be confirmed.

F11 CYCLE STAND - CARGO
50mm dia x 1500mmW x 900mmH stainless steel, sheffield style cycle hoop for cargo bike parking. Surface mounted. Product to be confirmed.

F12 BIKE REPAIR STATION
Proposed location for bike repair station. Product to be confirmed

F20 FEATURE SEAT - TRAFALGAR
Trafalgar intersection unique feature seat. Design to be developed through co-design with iwi, alongside council and manufacturer

F30 OUTDOOR DINING FURNITURE
Cafe style outdoor dining opportunity. Strategy and type to be confirmed with business owners.

F31 EXISTING SOLAR BIN - RELOCATE
Existing solar bins to be removed and relocated. Ensure safe storage during construction. Storage location to be confirmed with NCC.

F32 NEW RUBISH BIN
New bins to match existing solar bins, F31. Location and total number to be confirmed

F50 BOLLARD
Bollard as per the standard Bridge Street furniture suite from the Whakatū / Nelson City Centre Streetscape Design Standards prepared with support from Walkspace.

F60 FOUNTAIN
Drinking water fountain as per the standard Bridge Street furniture suite from the Whakatū / Nelson City Centre Streetscape Design Standards prepared with support from Walkspace. Accessible fountain with bottle filler and tipping dog bowl to be allowed for.

F70 EXISTING TREE ROOT PROTECTION
Tree root protection placeholder. Requirement and details to be determined during detailed design

F90 FOOD CARTS / STALLS
Food cart and pop up stall opportunities will be confirmed as part of 100% detailed design. Street has been designed to accomodate these within the proposed carpark areas when street is closed for events, or possible market days.

FURNITURE NOTE:

ALL SEAT DETAILS WILL BE DEVELOPED FURTHER DURING DETAILED DESIGN THROUGH CO-DESIGN WITH IWI, ALONGSIDE COUNCIL AND MANUFACTURER


CUBE


BENCH


STANDARD


LONG SEAT


SHEFFIELD CYLCE HOOP


WATER FOUNTAIN


BOLLARD

TREES

T01 EXISTING SPECIMEN TREE
Existing trees to be retained and protected during construction.

T01A EXISTING SPECIMEN TREE - REMOVE
Existing trees to be removed.

T02 NEW SPECIMEN TREE
Proposed specimen tree. Species to be confirmed. Refer to planting plans

VEGETATION

V01 AMENITY PLANTING
Native amenity species. Planting mixes to be confirmed.

V02 RAINGARDEN SURROUND
Native amenity species and stone mulch using locally sourced supply

V03 RAIN GARDEN PLANTING
Raingarden appropriate planting. Species to be confirmed.

V04 HEARTWOOD PLANTING
Planting species list to be confirmed by Heartwood team.

LIGHTING

L01 LIGHTING ELEMENT
Street lights and traffic signal posts to be combined. Refer to Beca Lighting Engineer's documentation

ART FEATURE & CULTURAL OPPORTUNITIES

A01 STONE
Touchstone

A02 CULTURAL FEATURE
To be developed by mana whenua artists

A03 WATER FEATURE
Placeholder. Type of feature and detail to be developed through co-design with iwi

A05 ROCK FEATURE
Rocks mortared in-ground.

WAYFINDING & SIGNAGE

W01 SIGNAGE - WAYFINDING MARKER
Wayfinding signage. Users infomed through clear signage.

W02 SIGNAGE - NARRATIVE
Small surface feature / descriptive text celebrating fauna/flora/place.

W03 SIGNAGE - CULTURAL
Cultural feature. Entrance and place making opportunity.

W10 TRAFFIC SIGNAGE
Placeholder traffic signage. To be confirmed by traffic engineer.

W11 PARKING METER
New proposed location for parking meter. To be confirmed

NOTE:

CULTURAL DESIGN OPPORTUNITIES WITHIN BRIDGE TO BETTER PROJECT STILL UNDER DEVELOPEMENT.

DETAILS WILL BE DEVELOPED FURTHER DURING DETAILED DESIGN THROUGH CO-DESIGN PROCESS WITH IWI, ALONGSIDE COUNCIL AND MANUFACTURER

ORIGINAL IN COLOUR

Boffa Miskell

Printed 13/09/2024 12:45:28 pm

REV	DATE	DESCRIPTION	APr
A	24.05.24	20% Developed Design	LPo
B	16.08.24	80% Developed Design	LPo
C	13.09.24	100% Developed Design	LPo

Bridge St Linear Active Transport Corridor

Proposed Works Key Sheet

Design	LPo	Scale	Date
Drawn	DBa	Not To Scale	24.05.2024
Check	SFo		


DEVELOPED DESIGN

DRAWING NO. BM230322_130

REVISION C

Autodesk Docs://BM230322_Bridge Street Linear Active Transport Corridor/BM230322_BridgeStreet_LATC_NE2K_R23.rvt

This graphic has been prepared by Boffa Miskell Limited on the specific instructions of our Client. It is solely for our Client's use in accordance with the agreed scope of work. Any use or reliance by a third party is at that party's own risk. Where information has been supplied by the Client or obtained from other external sources, it has been assumed that it is accurate. No liability or responsibility is accepted by Boffa Miskell Limited for any errors or omissions to the extent that they arise from inaccurate information provided by the Client or any external source.

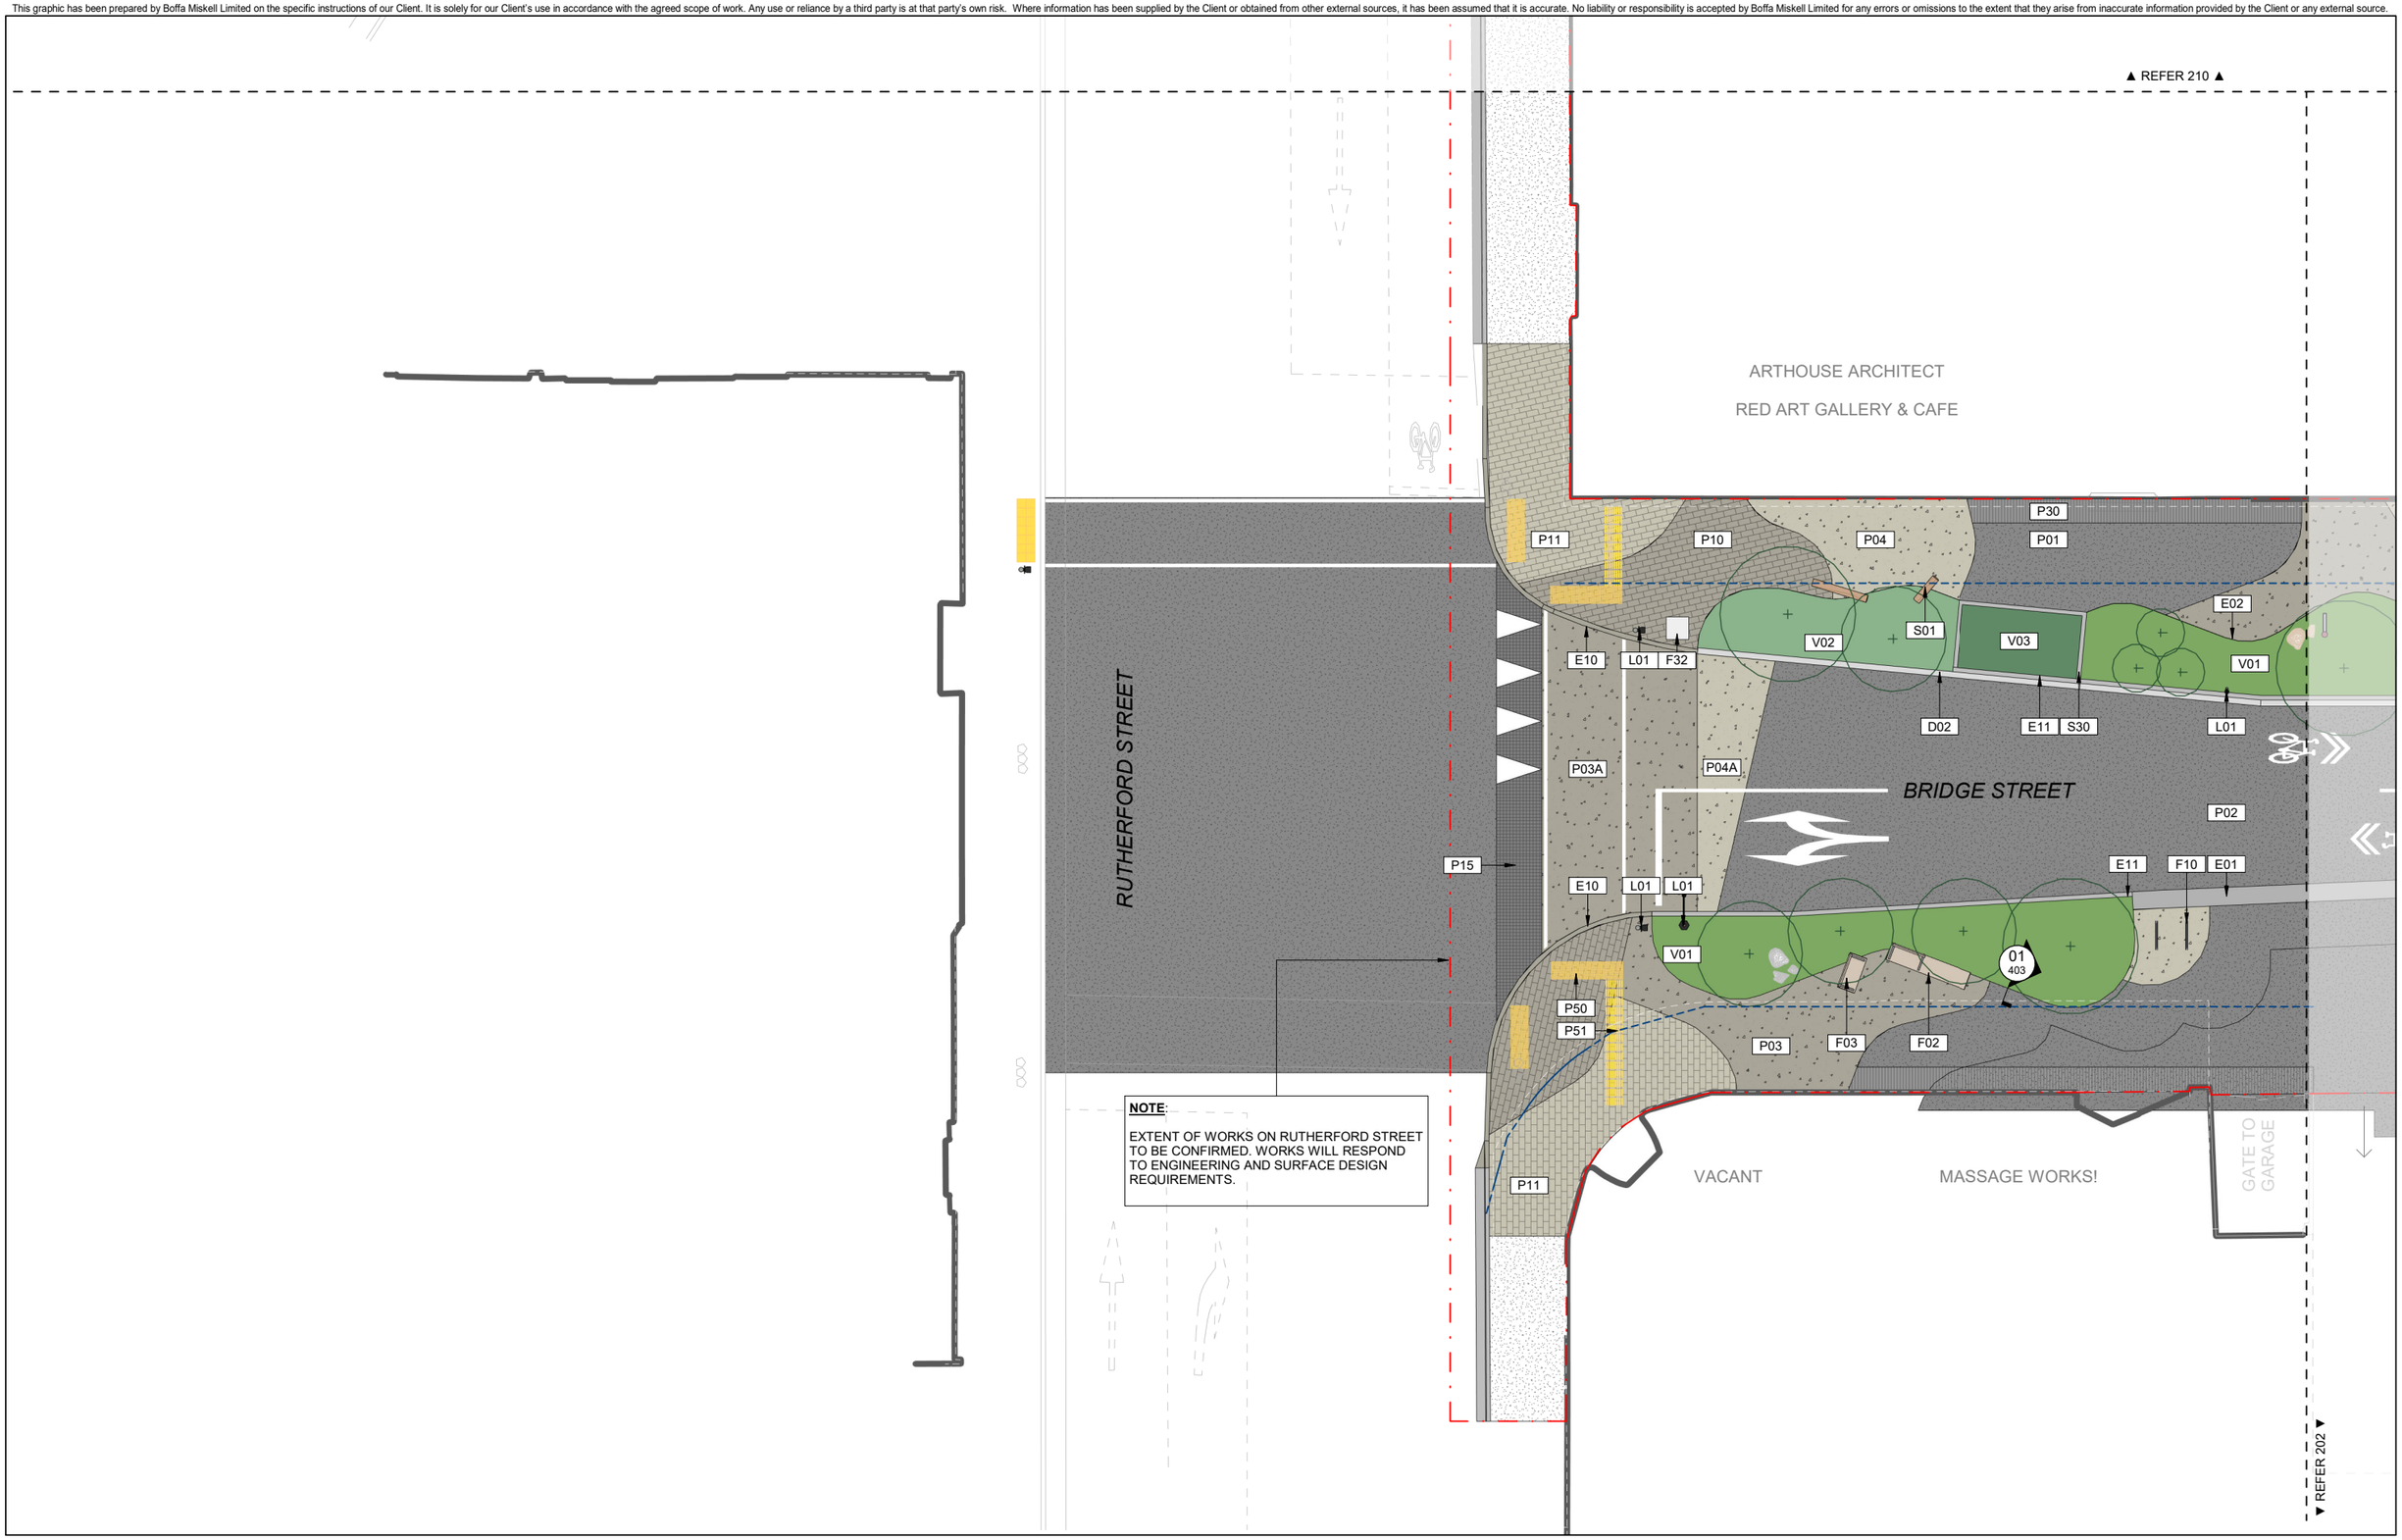

ORIGINAL IN COLOUR

Boffa Miskell

Printed 13/09/2024 12:45:30 pm

KEY:

- P01/P02 - ASPHALT
- P03 - CONCRETE
- P04 - CONCRETE
- P10 - CONCRETE PAVERS
- P11 - CONCRETE PAVERS
- V01 - PLANTING - AMENITY
- V02 - PLANTING RAINGARDEN SURROUND
- V03 - PLANTING - RAINGARDEN
- V04 - PLANTING - HEART WOOD
- T01 - EXISTING TREE
- T02 - PROPOSED TREE
- EXTENT OF WORKS
- PARCEL BOUNDARY
- 2m CLEARWAY
- BUILDING OVERHANG
- OUTDOOR DINING ALLOCATED AREA

0m 1m 2m 4m

REV	DATE	DESCRIPTION	APr
A	24.05.24	20% Developed Design	LPo
B	09.07.24	Draft WIP Developed Design	SFo
C	16.07.24	Draft WIP Developed Design	SFo
D	24.07.24	Draft WIP Developed Design	SFo
E	02.08.24	Draft WIP Developed Design	DBa
F	06.08.24	Draft WIP Developed Design	DBa
G	16.08.24	80% Developed Design	LPo
H	13.09.24	100% Developed Design	LPo

Bridge St Linear Active Transport Corridor

General Arrangement Plan
Sheet 1 of 11
Rutherford Street Intersection

Design	LPo	Scale	Date
Drawn	DBa	1:100 @ A1	24.05.2024
Check	LPo	1:200 @ A3	

DEVELOPED DESIGN

DRAWING NO. BM230322_201

REVISION H

Autodesk Docs://BM230322_Bridge Street Linear Active Transport Corridor/BM230322_BridgeStreet_LATC_NE2K_R23.rvt

This graphic has been prepared by Boffa Miskell Limited on the specific instructions of our Client. It is solely for our Client's use in accordance with the agreed scope of work. Any use or reliance by a third party is at that party's own risk. Where information has been supplied by the Client or obtained from other external sources, it has been assumed that it is accurate. No liability or responsibility is accepted by Boffa Miskell Limited for any errors or omissions to the extent that they arise from inaccurate information provided by the Client or any external source.



ORIGINAL IN COLOUR

Boffa Miskell

Printed 13/09/2024 12:45:33 pm

KEY:

- P01/P02 - ASPHALT
- P03 - CONCRETE
- P04 - CONCRETE
- P10 - CONCRETE PAVERS
- P11 - CONCRETE PAVERS
- V01 - PLANTING - AMENITY
- V02 - PLANTING RAINGARDEN SURROUND
- V03 - PLANTING - RAINGARDEN
- V04 - PLANTING - HEART WOOD
- T01 - EXISTING TREE
- T02 - PROPOSED TREE
- EXTENT OF WORKS
- PARCEL BOUNDARY
- 2m CLEARWAY
- BUILDING OVERHANG
- OUTDOOR DINING ALLOCATED AREA

0 m 1 m 2 m 4 m

REV	DATE	DESCRIPTION	APr
A	24.05.24	20% Developed Design	LPo
B	09.07.24	Draft WIP Developed Design	SFo
C	16.07.24	Draft WIP Developed Design	SFo
D	24.07.24	Draft WIP Developed Design	SFo
E	02.08.24	Draft WIP Developed Design	DBa
F	06.08.24	Draft WIP Developed Design	DBa
G	16.08.24	80% Developed Design	LPo
H	13.09.24	100% Developed Design	LPo

Bridge St Linear Active Transport Corridor

General Arrangement Plan
Sheet 2 of 11
Haven Road Intersection

		Scale	Date
Design	LPo		
Drawn	DBa	1:100 @ A1	24.05.2024
Check	LPo	1:200 @ A3	


DEVELOPED DESIGN

DRAWING NO. BM230322_202

REVISION H

Autodesk Docs://BM230322_Bridge Street Linear Active Transport Corridor/BM230322_BridgeStreet_LATC_NE2K_R23.rvt

This graphic has been prepared by Boffa Miskell Limited on the specific instructions of our Client. It is solely for our Client's use in accordance with the agreed scope of work. Any use or reliance by a third party is at that party's own risk. Where information has been supplied by the Client or obtained from other external sources, it has been assumed that it is accurate. No liability or responsibility is accepted by Boffa Miskell Limited for any errors or omissions to the extent that they arise from inaccurate information provided by the Client or any external source.

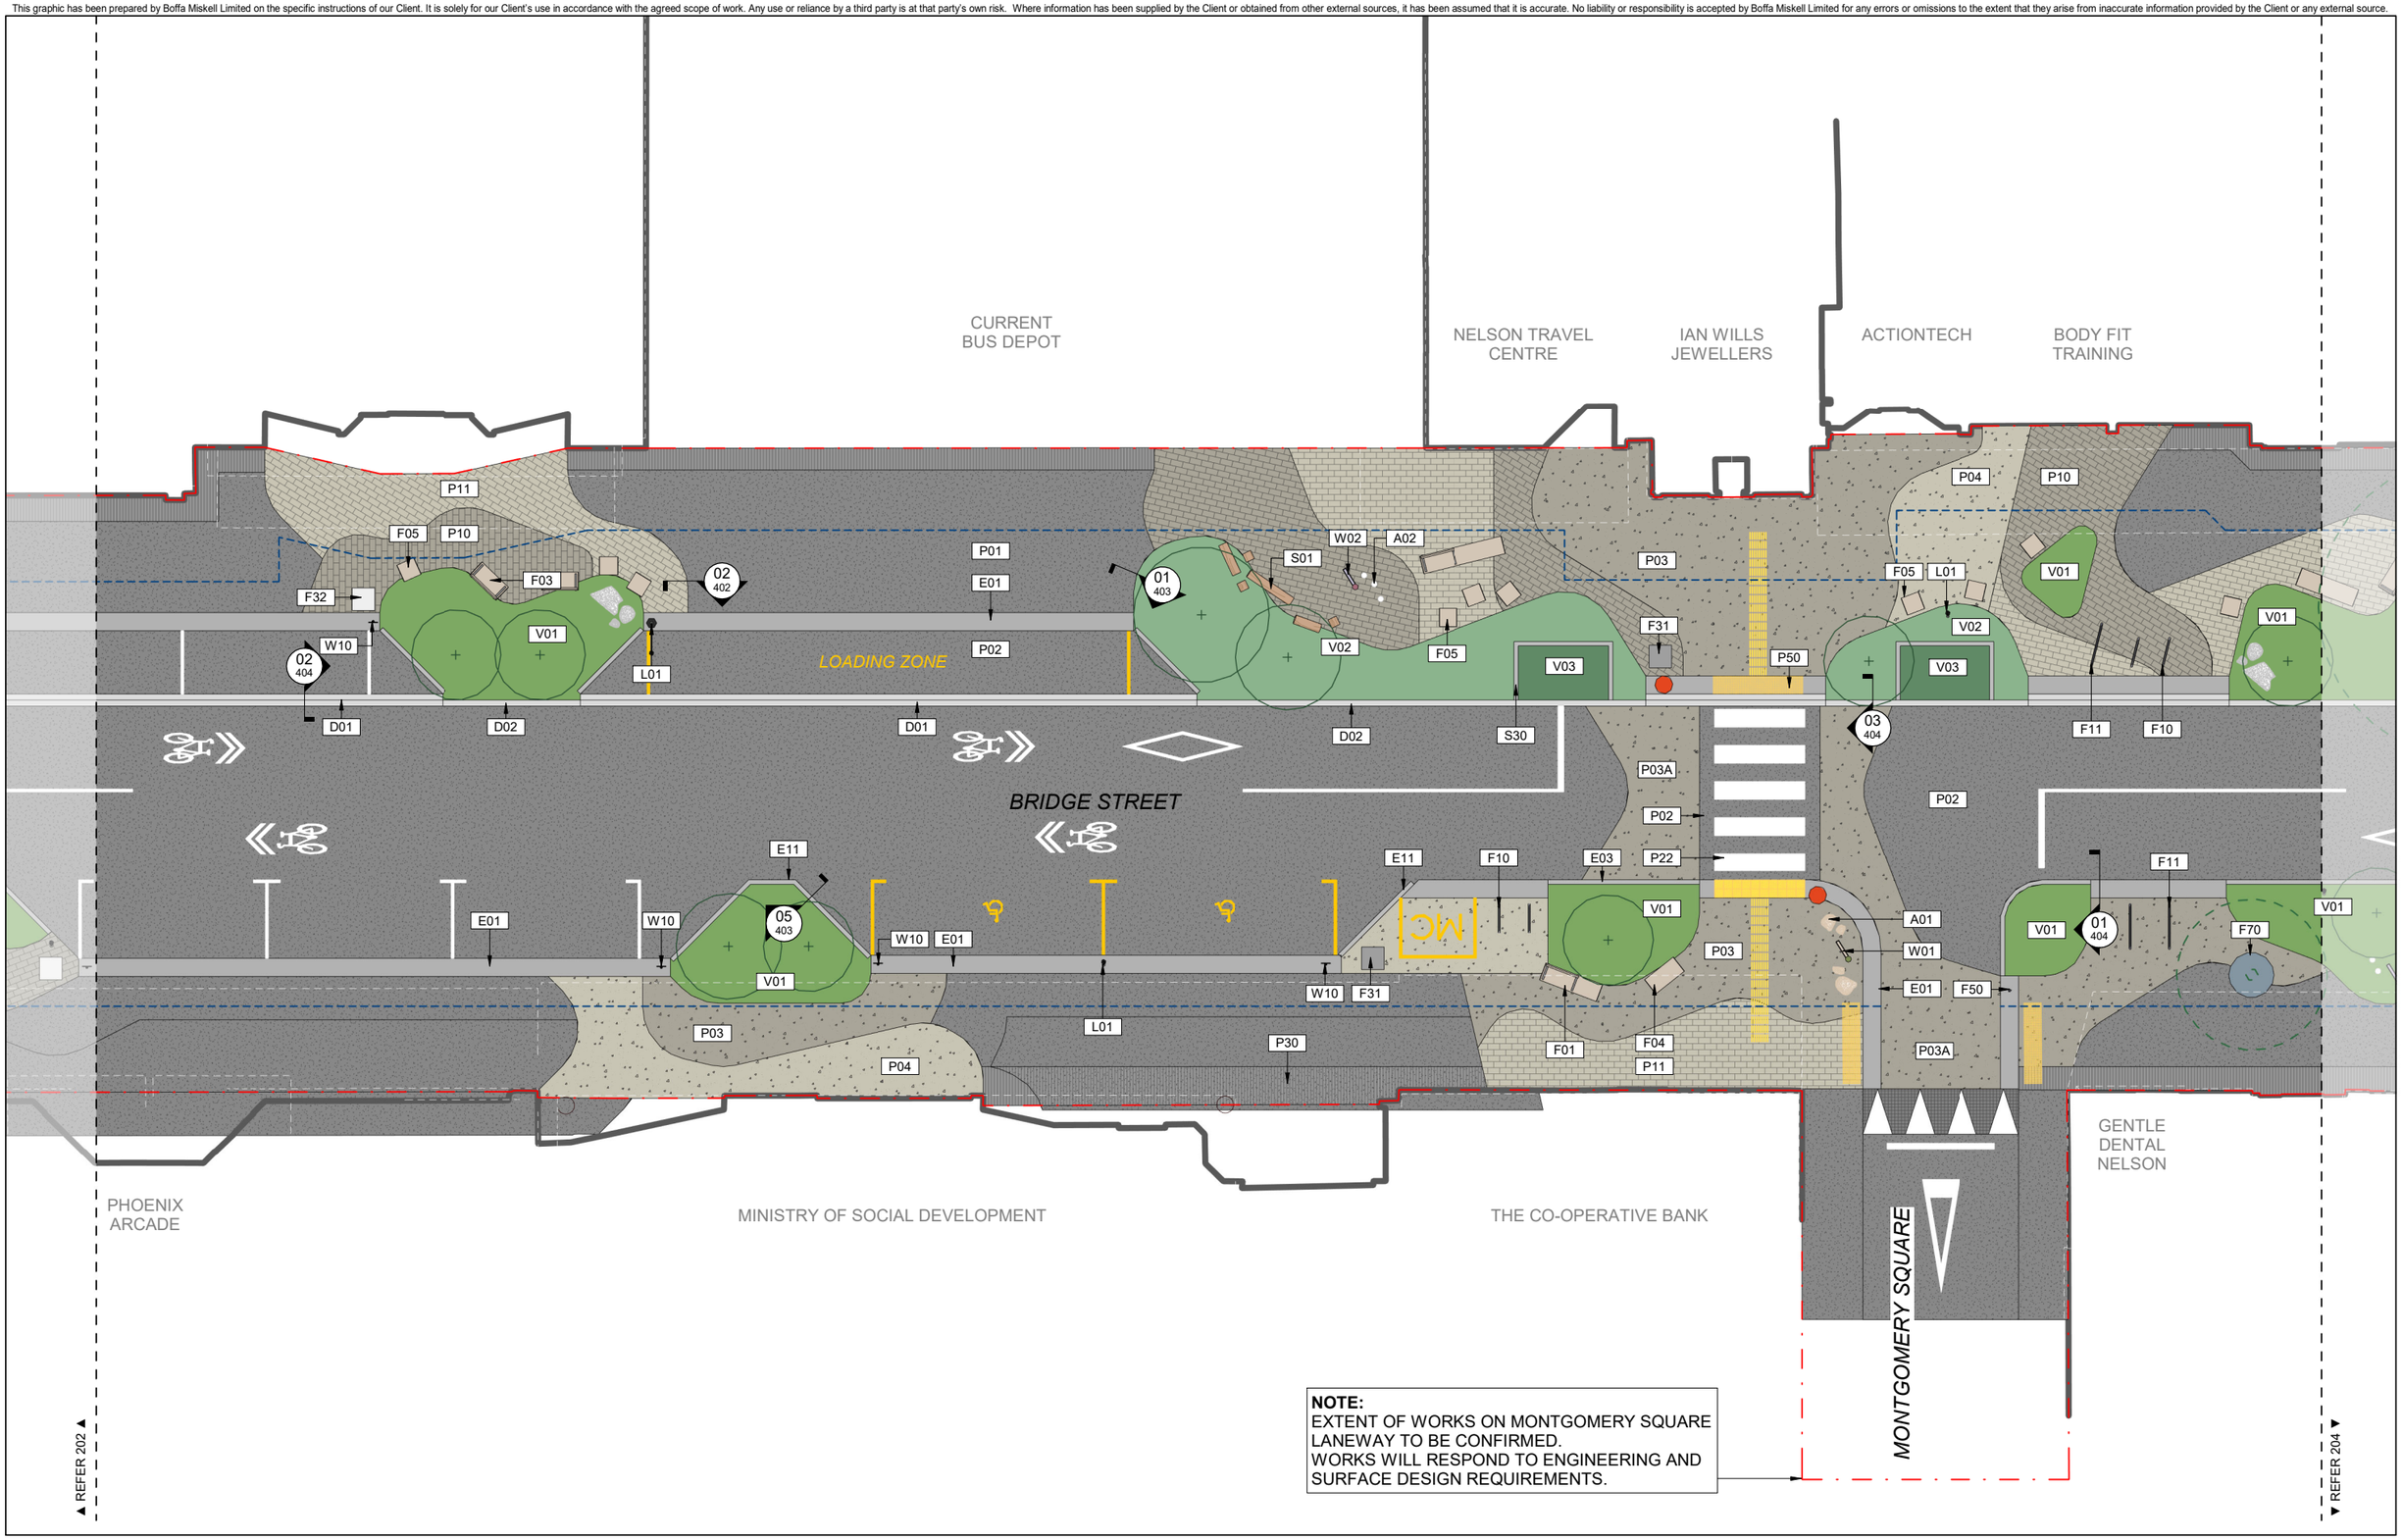

NOTE:
EXTENT OF WORKS ON MONTGOMERY SQUARE LANEWAY TO BE CONFIRMED.
WORKS WILL RESPOND TO ENGINEERING AND SURFACE DESIGN REQUIREMENTS.

ORIGINAL IN COLOUR

Boffa Miskell

Printed 13/09/2024 12:45:34 pm

KEY:

- P01/P02 - ASPHALT
- P03 - CONCRETE
- P04 - CONCRETE
- P10 - CONCRETE PAVERS
- P11 - CONCRETE PAVERS
- V01 - PLANTING - AMENITY
- V02 - PLANTING RAINGARDEN SURROUND
- V03 - PLANTING - RAINGARDEN
- V04 - PLANTING - HEART WOOD
- T01 - EXISTING TREE
- T02 - PROPOSED TREE
- EXTENT OF WORKS
- PARCEL BOUNDARY
- 2m CLEARWAY
- BUILDING OVERHANG
- OUTDOOR DINING ALLOCATED AREA

0m 1m 2m 4m

REV	DATE	DESCRIPTION	APr
A	24.05.24	20% Developed Design	LPo
B	09.07.24	Draft WIP Developed Design	SFo
C	16.07.24	Draft WIP Developed Design	SFo
D	24.07.24	Draft WIP Developed Design	SFo
E	02.08.24	Draft WIP Developed Design	DBa
F	06.08.24	Draft WIP Developed Design	DBa
G	16.08.24	80% Developed Design	LPo
H	13.09.24	100% Developed Design	LPo

Bridge St Linear Active Transport Corridor

General Arrangement Plan
Sheet 3 of 11
Bridge Street (Montgomery Square Laneway)

Design	LPo	Scale	Date
Drawn	DBa	1:100 @ A1	24.05.2024
Check	LPo	1:200 @ A3	


DEVELOPED DESIGN

DRAWING NO. BM230322_203

REVISION H

Autodesk Docs://BM230322_Bridge Street Linear Active Transport Corridor/BM230322_BridgeStreet_LATC_NE2K_R23.rvt

This graphic has been prepared by Boffa Miskell Limited on the specific instructions of our Client. It is solely for our Client's use in accordance with the agreed scope of work. Any use or reliance by a third party is at that party's own risk. Where information has been supplied by the Client or obtained from other external sources, it has been assumed that it is accurate. No liability or responsibility is accepted by Boffa Miskell Limited for any errors or omissions to the extent that they arise from inaccurate information provided by the Client or any external source.

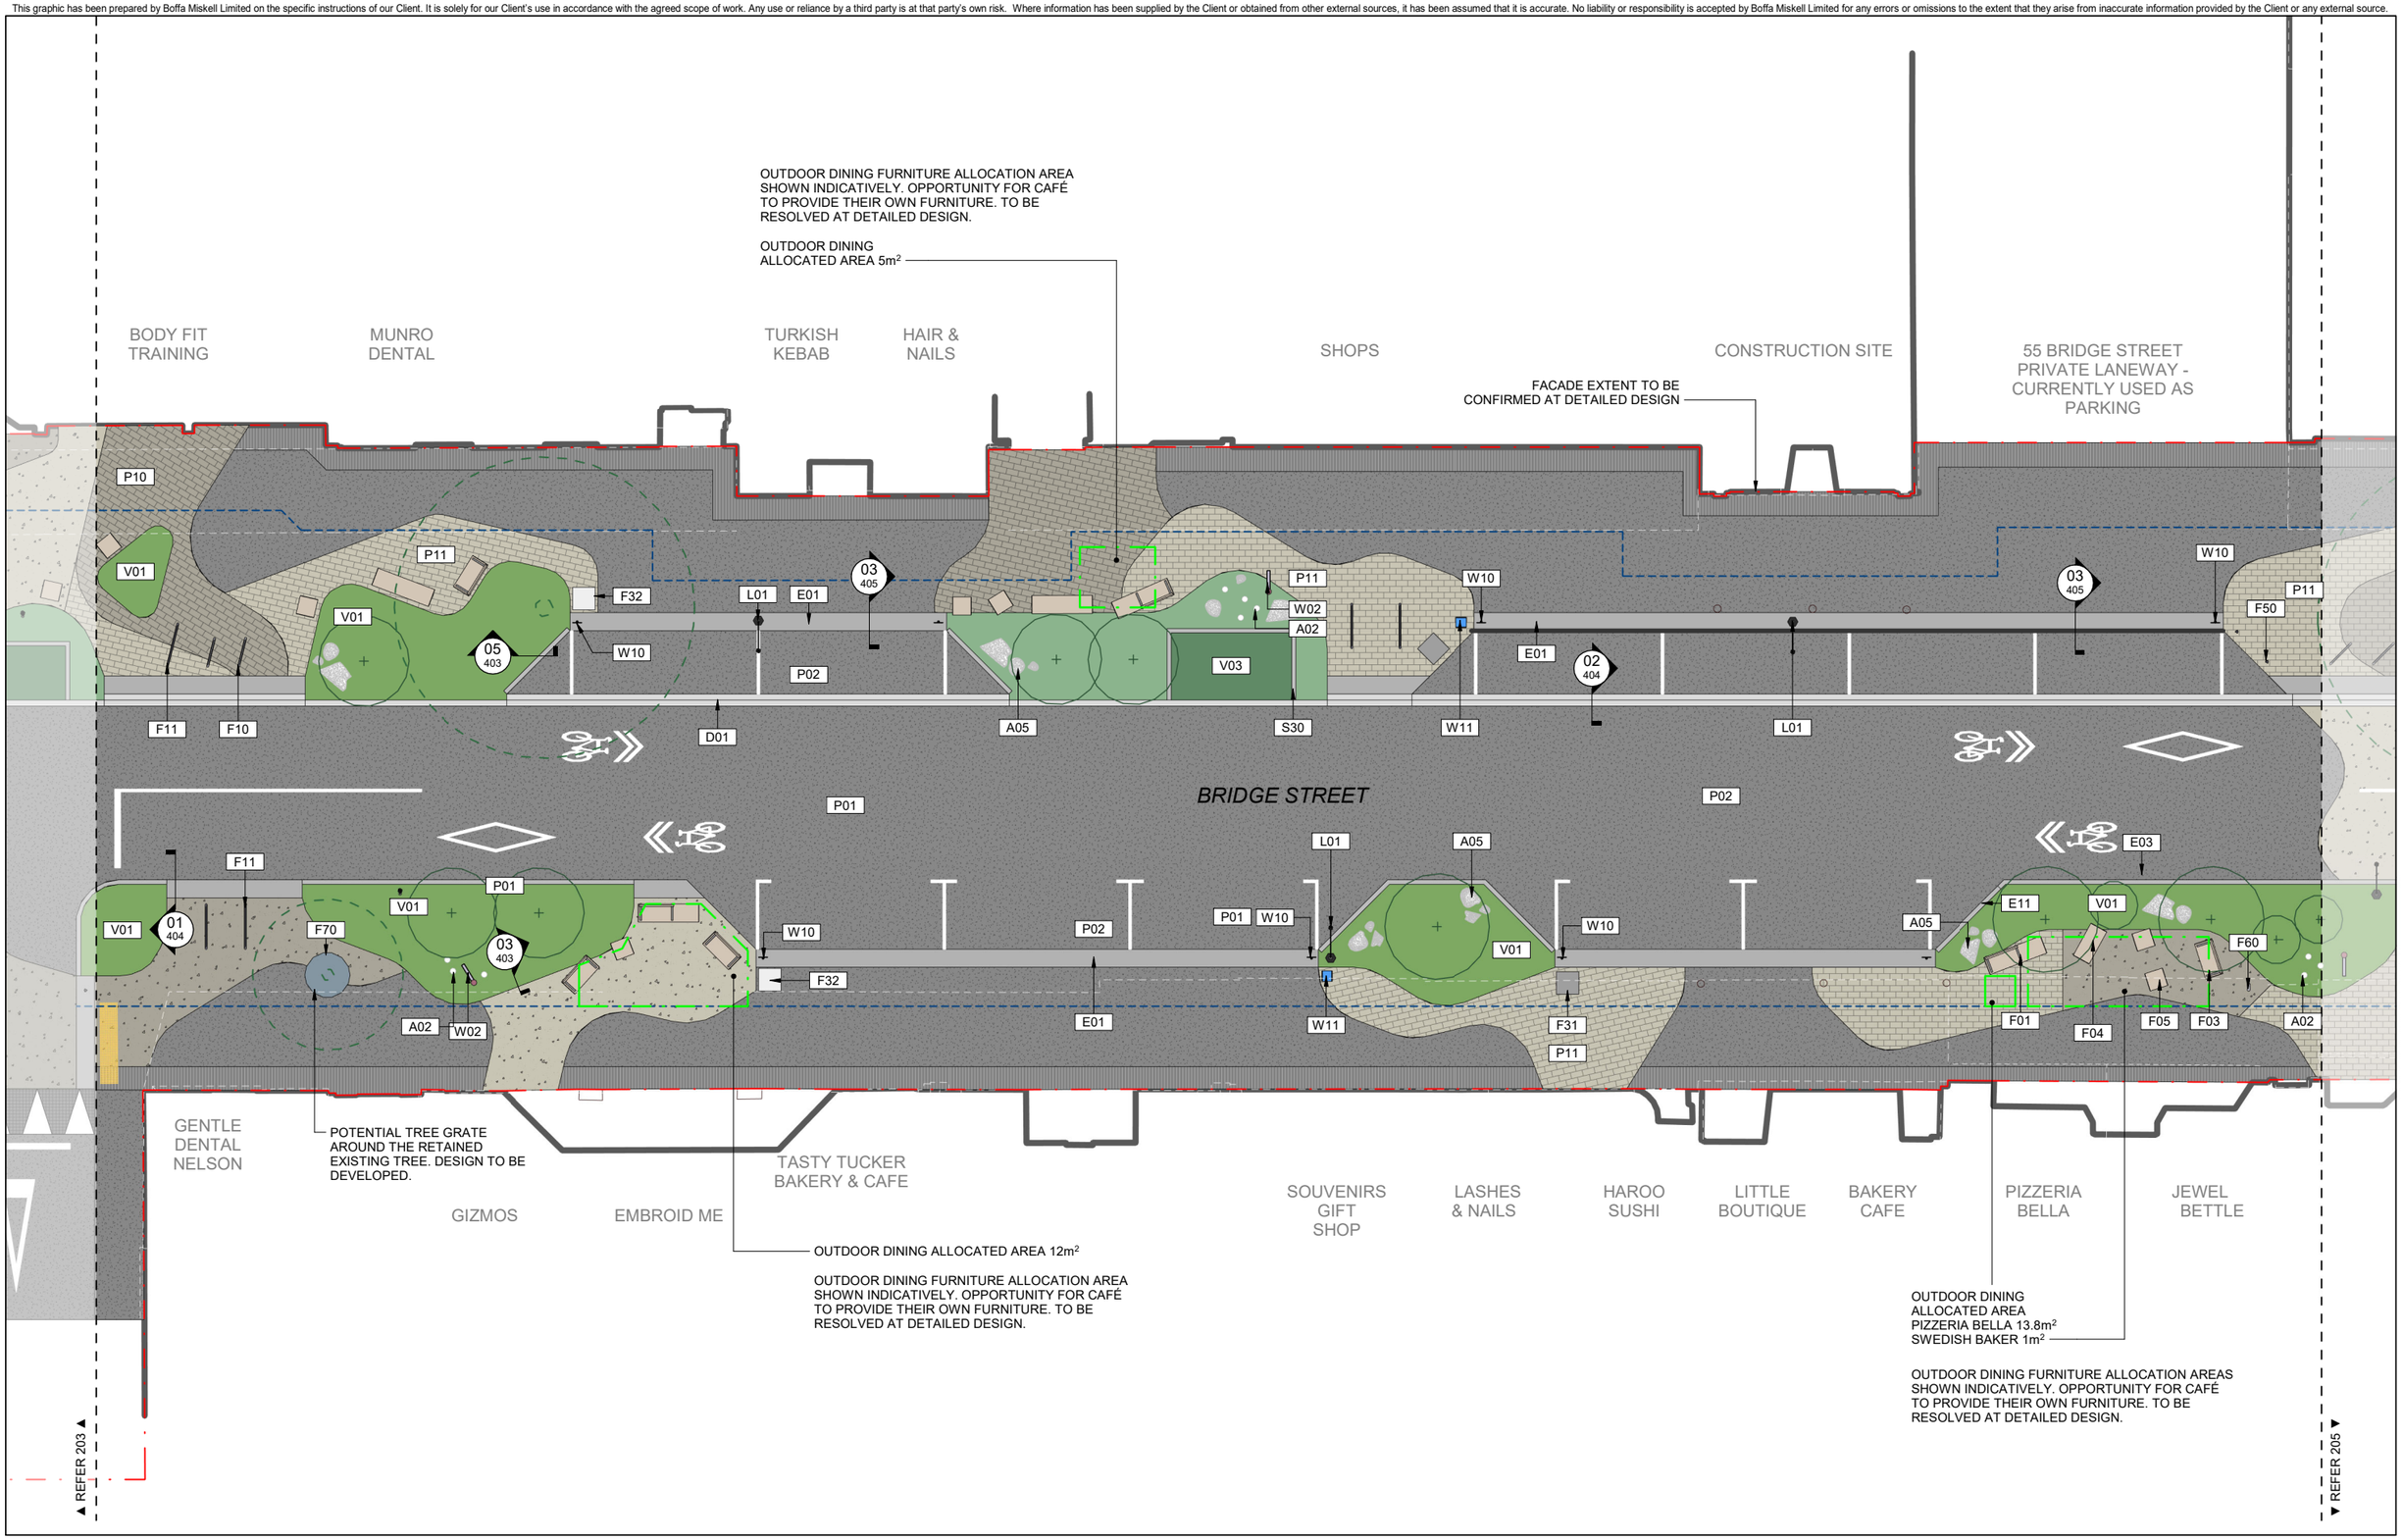

ORIGINAL IN COLOUR

Boffa Miskell

Printed 13/09/2024 12:45:34 pm

KEY:

- P01/P02 - ASPHALT
- P03 - CONCRETE
- P04 - CONCRETE
- P10 - CONCRETE PAVERS
- P11 - CONCRETE PAVERS
- V01 - PLANTING - AMENITY
- V02 - PLANTING RAINGARDEN SURROUND
- V03 - PLANTING - RAINGARDEN
- V04 - PLANTING - HEART WOOD
- T01 - EXISTING TREE
- T02 - PROPOSED TREE
- EXTENT OF WORKS
- PARCEL BOUNDARY
- 2m CLEARWAY
- BUILDING OVERHANG
- OUTDOOR DINING ALLOCATED AREA

0m 1m 2m 4m

REV	DATE	DESCRIPTION	APr
A	24.05.24	20% Developed Design	LPo
B	09.07.24	Draft WIP Developed Design	SFo
C	16.07.24	Draft WIP Developed Design	SFo
D	24.07.24	Draft WIP Developed Design	SFo
E	02.08.24	Draft WIP Developed Design	DBa
F	06.08.24	Draft WIP Developed Design	DBa
G	16.08.24	80% Developed Design	LPo
H	13.09.24	100% Developed Design	LPo

Bridge St Linear Active Transport Corridor

General Arrangement Plan
Sheet 4 of 11
Bridge Street

Design	LPo	Scale	Date
Drawn	DBa	1:100 @ A1	24.05.2024
Check	LPo	1:200 @ A3	

DEVELOPED DESIGN

DRAWING NO. BM230322_204

REVISION H

Autodesk Docs://BM230322_Bridge Street Linear Active Transport Corridor/BM230322_BridgeStreet_LATC_NE2K_R23.rvt

This graphic has been prepared by Boffa Miskell Limited on the specific instructions of our Client. It is solely for our Client's use in accordance with the agreed scope of work. Any use or reliance by a third party is at that party's own risk. Where information has been supplied by the Client or obtained from other external sources, it has been assumed that it is accurate. No liability or responsibility is accepted by Boffa Miskell Limited for any errors or omissions to the extent that they arise from inaccurate information provided by the Client or any external source.



GENERAL NOTE:

EXTENT OF WORKS ON TRAFALGAR STREET TO BE CONFIRMED. WORKS WILL RESPOND TO ENGINEERING AND SURFACE DESIGN REQUIREMENTS

ORIGINAL IN COLOUR

Boffa Miskell

Printed 13/09/2024 12:45:35 pm

KEY:

- P01/P02 - ASPHALT
- P03 - CONCRETE
- P04 - CONCRETE
- P10 - CONCRETE PAVERS
- P11 - CONCRETE PAVERS
- V01 - PLANTING - AMENITY
- V02 - PLANTING RAINGARDEN SURROUND
- V03 - PLANTING - RAINGARDEN
- V04 - PLANTING - HEART WOOD
- T01 - EXISTING TREE
- T02 - PROPOSED TREE
- EXTENT OF WORKS
- PARCEL BOUNDARY
- 2m CLEARWAY
- BUILDING OVERHANG
- OUTDOOR DINING ALLOCATED AREA

REV	DATE	DESCRIPTION	APr
A	24.05.24	20% Developed Design	LPo
B	09.07.24	Draft WIP Developed Design	SFo
C	16.07.24	Draft WIP Developed Design	SFo
D	24.07.24	Draft WIP Developed Design	SFo
E	02.08.24	Draft WIP Developed Design	DBa
F	06.08.24	Draft WIP Developed Design	DBa
G	16.08.24	80% Developed Design	LPo
H	13.09.24	100% Developed Design	LPo

Bridge St Linear Active Transport Corridor

General Arrangement Plan
Sheet 5 of 11
Trafalgar Street Intersection

Design	LPo	Scale	Date
Drawn	DBa	1:100 @ A1	24.05.2024
Check	LPo	1:200 @ A3	


DEVELOPED DESIGN

DRAWING NO. BM230322_205

REVISION (H)

Autodesk Docs://BM230322_Bridge Street Linear Active Transport Corridor/BM230322_BridgeStreet_LATC_NE2K_R23.rvt

This graphic has been prepared by Boffa Miskell Limited on the specific instructions of our Client. It is solely for our Client's use in accordance with the agreed scope of work. Any use or reliance by a third party is at that party's own risk. Where information has been supplied by the Client or obtained from other external sources, it has been assumed that it is accurate. No liability or responsibility is accepted by Boffa Miskell Limited for any errors or omissions to the extent that they arise from inaccurate information provided by the Client or any external source.

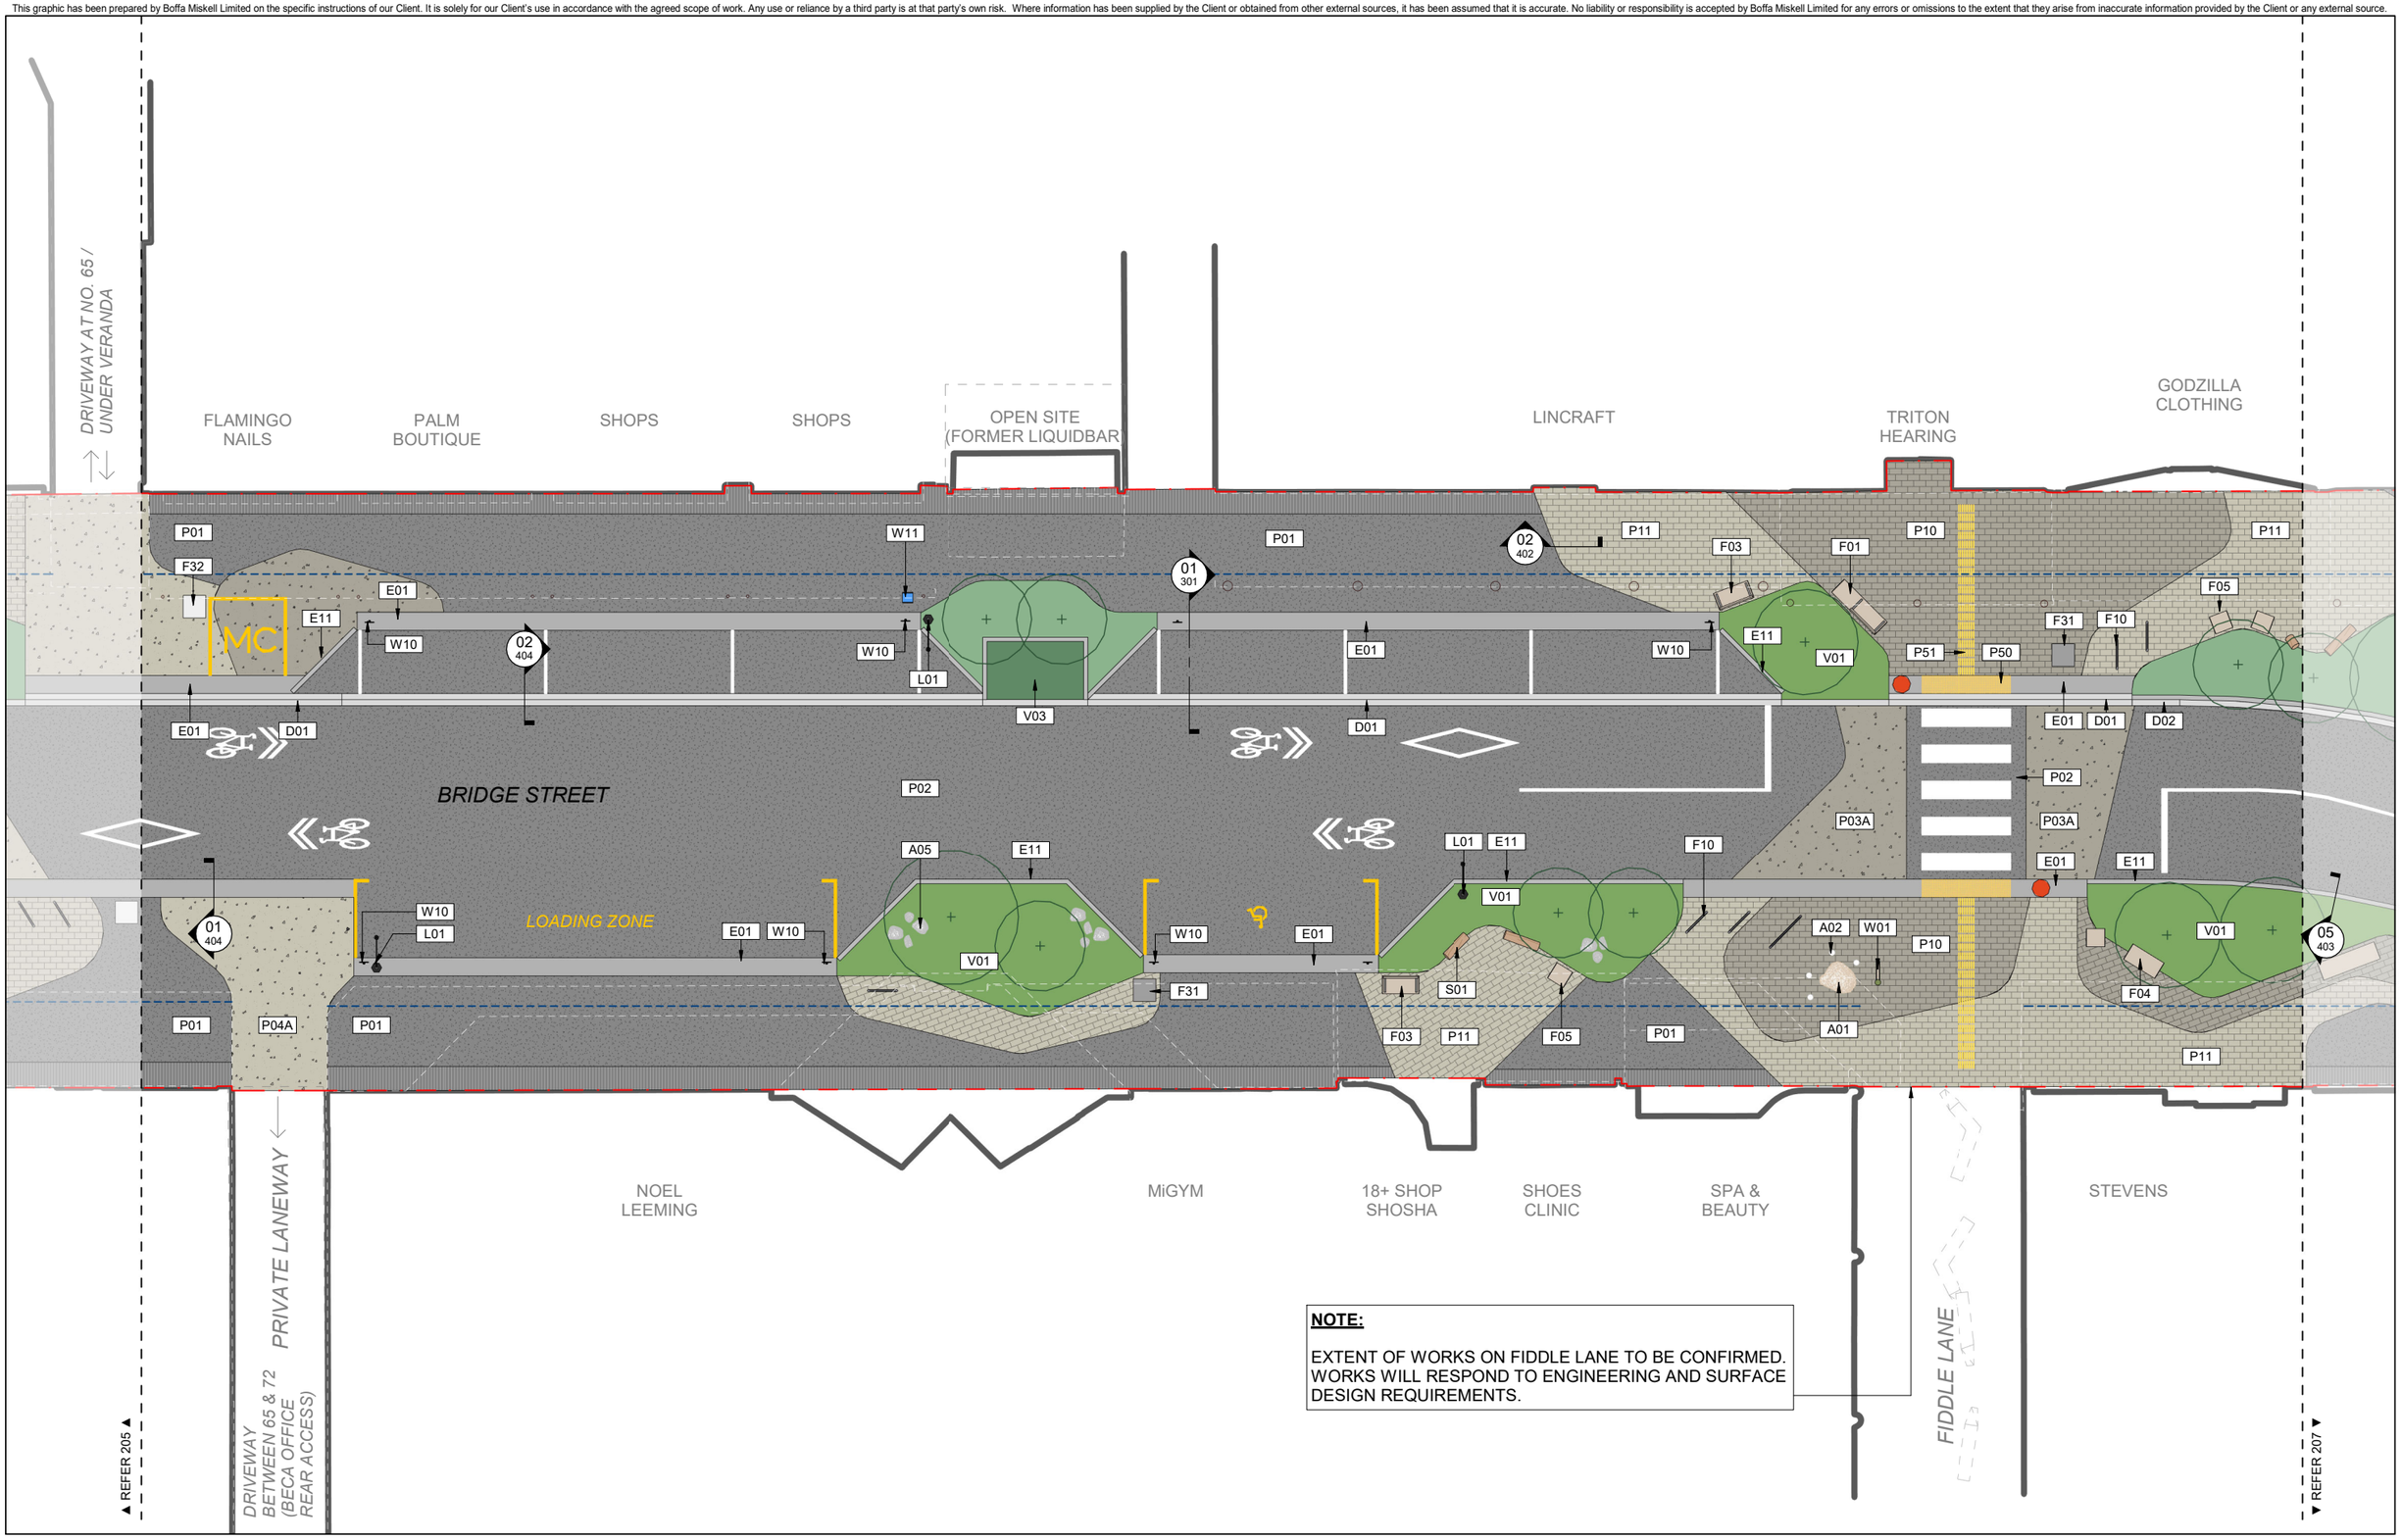

NOTE:

EXTENT OF WORKS ON FIDDLE LANE TO BE CONFIRMED. WORKS WILL RESPOND TO ENGINEERING AND SURFACE DESIGN REQUIREMENTS.

ORIGINAL IN COLOUR

Boffa Miskell

Printed 13/09/2024 12:45:36 pm

KEY:

- P01/P02 - ASPHALT
- P03 - CONCRETE
- P04 - CONCRETE
- P10 - CONCRETE PAVERS
- P11 - CONCRETE PAVERS
- V01 - PLANTING - AMENITY
- V02 - PLANTING RAINGARDEN SURROUND
- V03 - PLANTING - RAINGARDEN
- V04 - PLANTING - HEART WOOD
- T01 - EXISTING TREE
- T02 - PROPOSED TREE
- EXTENT OF WORKS
- PARCEL BOUNDARY
- 2m CLEARWAY
- BUILDING OVERHANG
- OUTDOOR DINING ALLOCATED AREA

0m 1m 2m 4m

REV	DATE	DESCRIPTION	APr
A	24.05.24	20% Developed Design	LPo
B	09.07.24	Draft WIP Developed Design	LPo
C	16.07.24	Draft WIP Developed Design	SFo
D	24.07.24	Draft WIP Developed Design	SFo
E	02.08.24	Draft WIP Developed Design	SFo
F	06.08.24	Draft WIP Developed Design	DBa
G	16.08.24	80% Developed Design	DBa
H	13.09.24	100% Developed Design	LPo

Bridge St Linear Active Transport Corridor

General Arrangement Plan
Sheet 6 of 11
Bridge Street - Fiddle Lane

Design	LPo	Scale	Date
Drawn	DBa	1:100 @ A1	24.05.2024
Check	LPo	1:200 @ A3	


DEVELOPED DESIGN

DRAWING NO. BM230322_206

REVISION H

Autodesk Docs://BM230322_Bridge Street Linear Active Transport Corridor/BM230322_BridgeStreet_LATC_NE2K_R23.rvt

This graphic has been prepared by Boffa Miskell Limited on the specific instructions of our Client. It is solely for our Client's use in accordance with the agreed scope of work. Any use or reliance by a third party is at that party's own risk. Where information has been supplied by the Client or obtained from other external sources, it has been assumed that it is accurate. No liability or responsibility is accepted by Boffa Miskell Limited for any errors or omissions to the extent that they arise from inaccurate information provided by the Client or any external source.

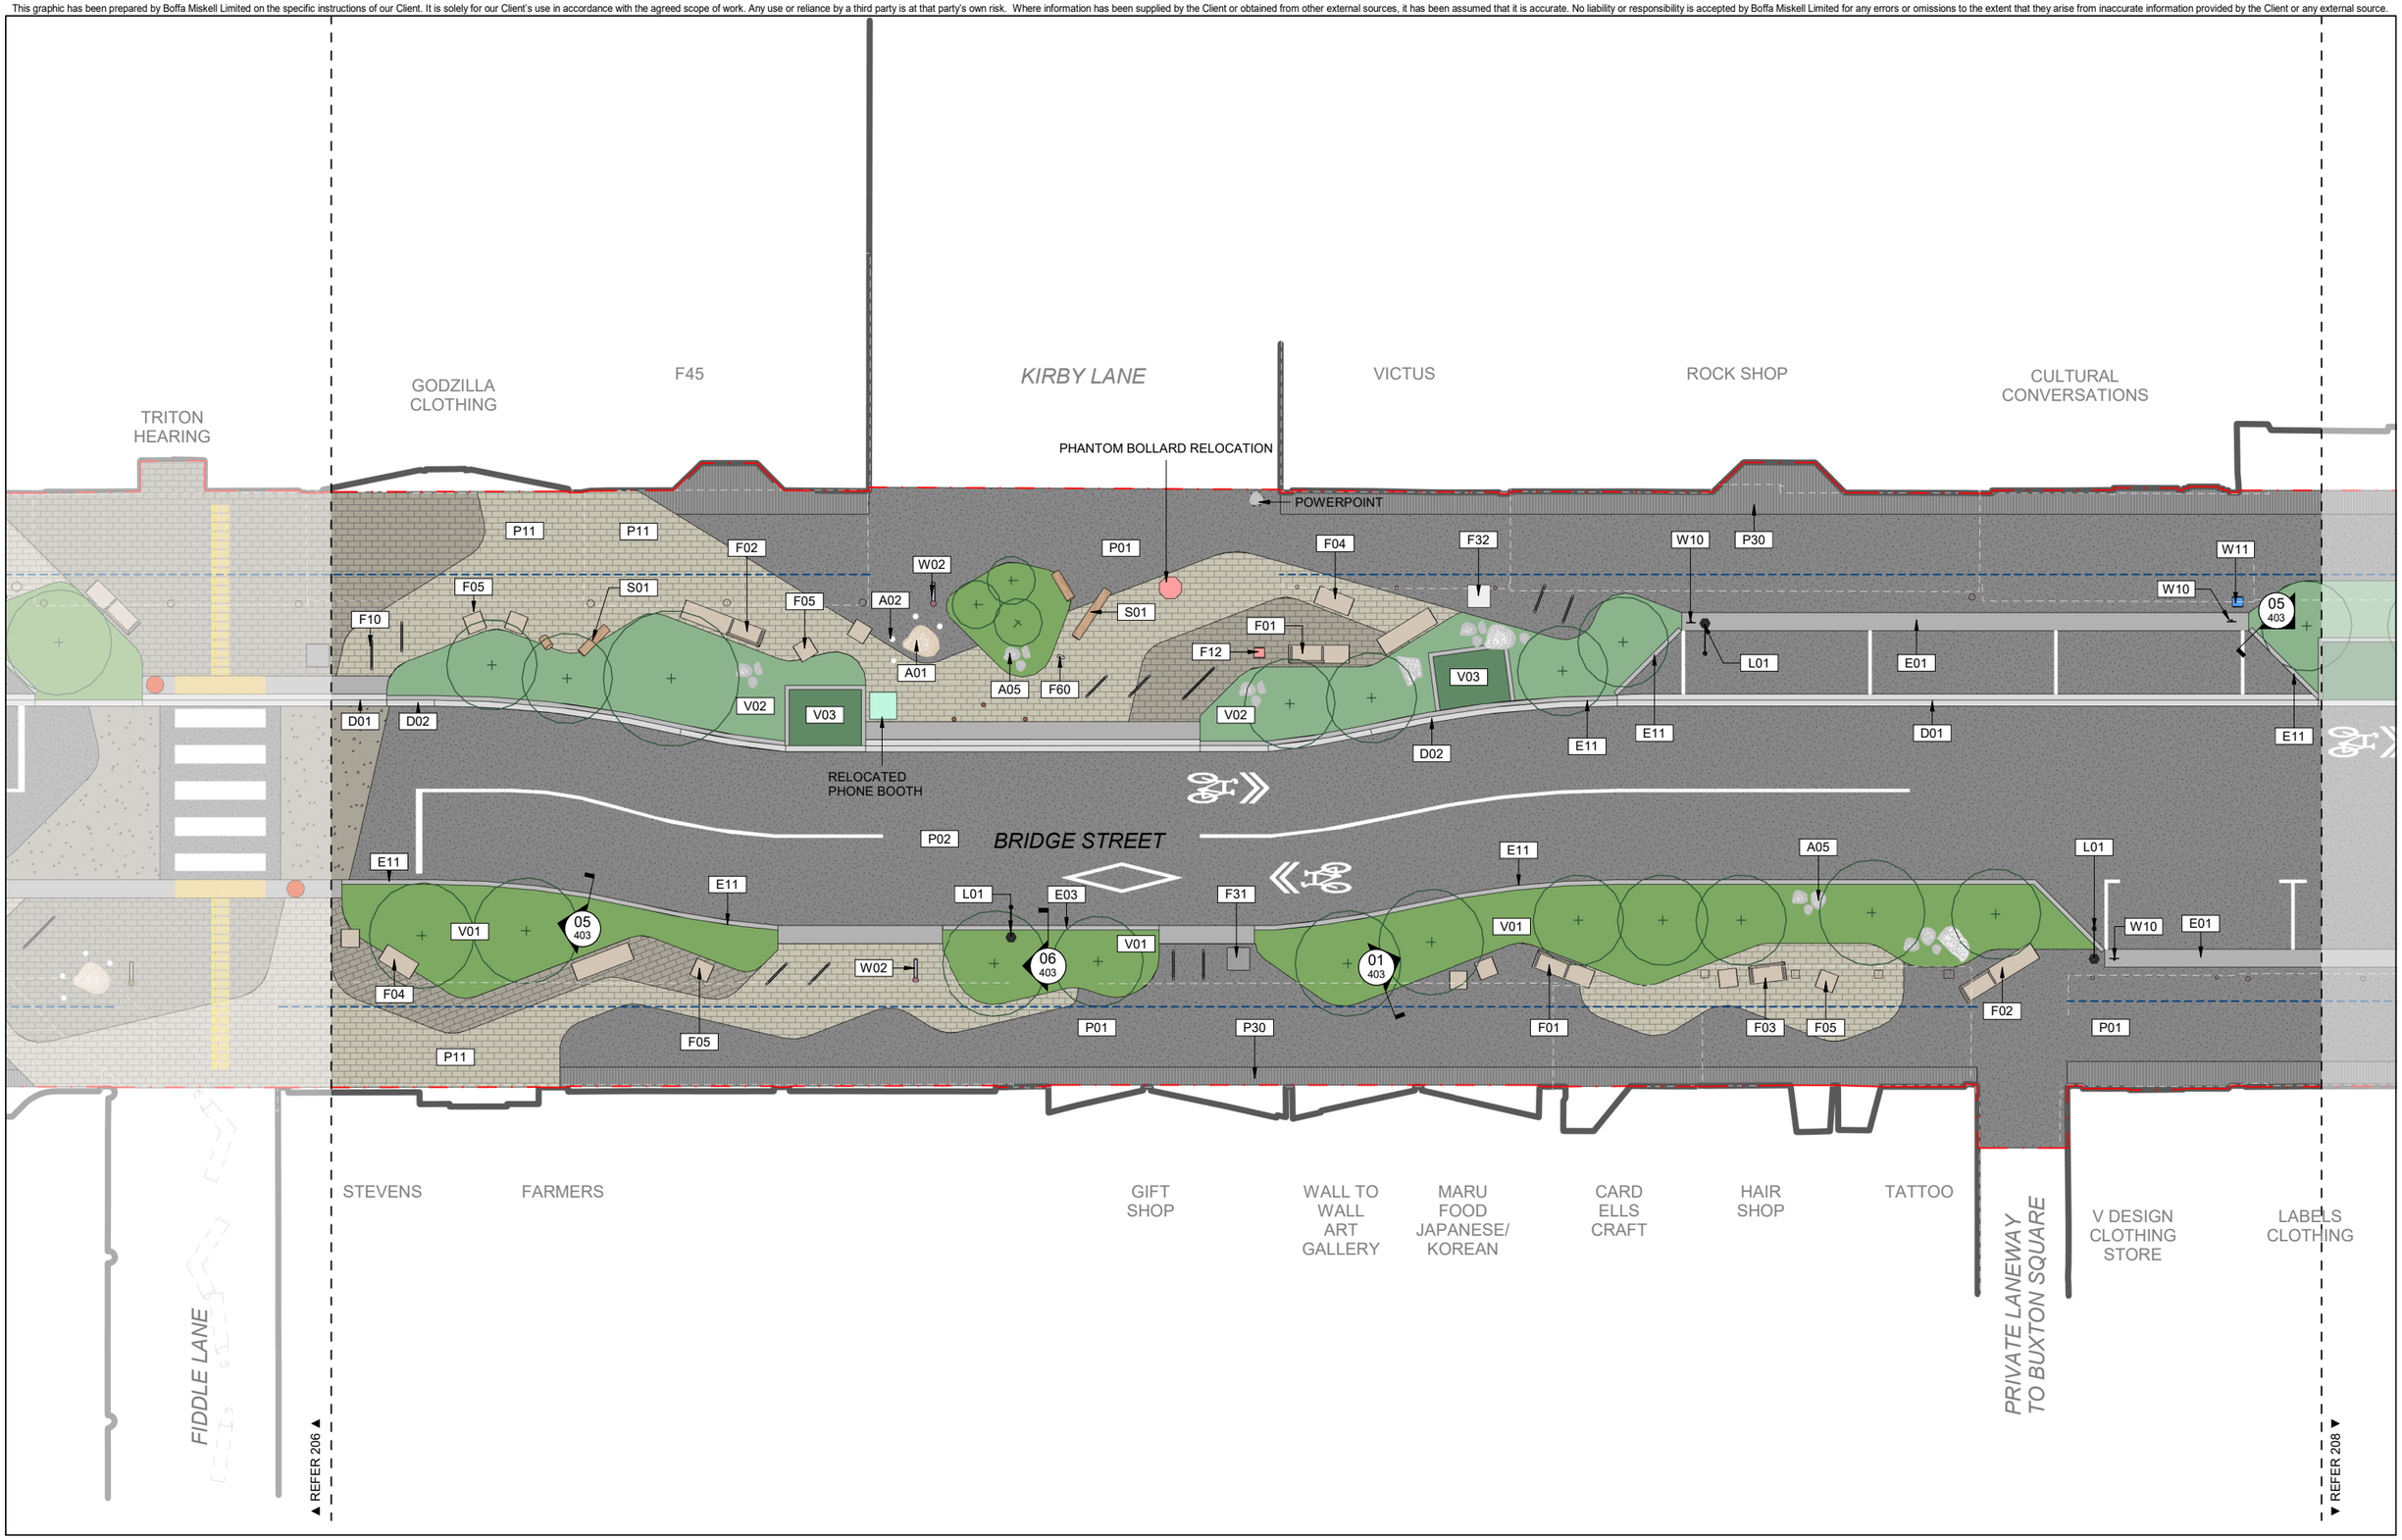

ORIGINAL IN COLOUR

Boffa Miskell

Printed 13/09/2024 12:45:37 pm

KEY:

- P01/P02 - ASPHALT
- P03 - CONCRETE
- P04 - CONCRETE
- P10 - CONCRETE PAVERS
- P11 - CONCRETE PAVERS
- V01 - PLANTING - AMENITY
- V02 - PLANTING RAINGARDEN SURROUND
- V03 - PLANTING - RAINGARDEN
- V04 - PLANTING - HEART WOOD
- T01 - EXISTING TREE
- T02 - PROPOSED TREE
- EXTENT OF WORKS
- PARCEL BOUNDARY
- 2m CLEARWAY
- BUILDING OVERHANG
- OUTDOOR DINING ALLOCATED AREA

0 m 1 m 2 m 4 m

REV	DATE	DESCRIPTION	APr
A	24.05.24	20% Developed Design	LPo
B	09.07.24	Draft WIP Developed Design	LPo
C	16.07.24	Draft WIP Developed Design	SFo
D	24.07.24	Draft WIP Developed Design	SFo
E	02.08.24	Draft WIP Developed Design	SFo
F	06.08.24	Draft WIP Developed Design	DBa
G	16.08.24	80% Developed Design	DBa
H	13.09.24	100% Developed Design	LPo

Bridge St Linear Active Transport Corridor

General Arrangement Plan
Sheet 7 of 11
Bridge Street - Kirby Lane

Design	LPo	Scale	Date
Drawn	DBa	1:100 @ A1	24.05.2024
Check	LPo	1:200 @ A3	


DEVELOPED DESIGN

DRAWING NO. BM230322_207

REVISION H

Autodesk Docs://BM230322_Bridge Street Linear Active Transport Corridor/BM230322_BridgeStreet_LATC_NE2K_R23.rvt

This graphic has been prepared by Boffa Miskell Limited on the specific instructions of our Client. It is solely for our Client's use in accordance with the agreed scope of work. Any use or reliance by a third party is at that party's own risk. Where information has been supplied by the Client or obtained from other external sources, it has been assumed that it is accurate. No liability or responsibility is accepted by Boffa Miskell Limited for any errors or omissions to the extent that they arise from inaccurate information provided by the Client or any external source.

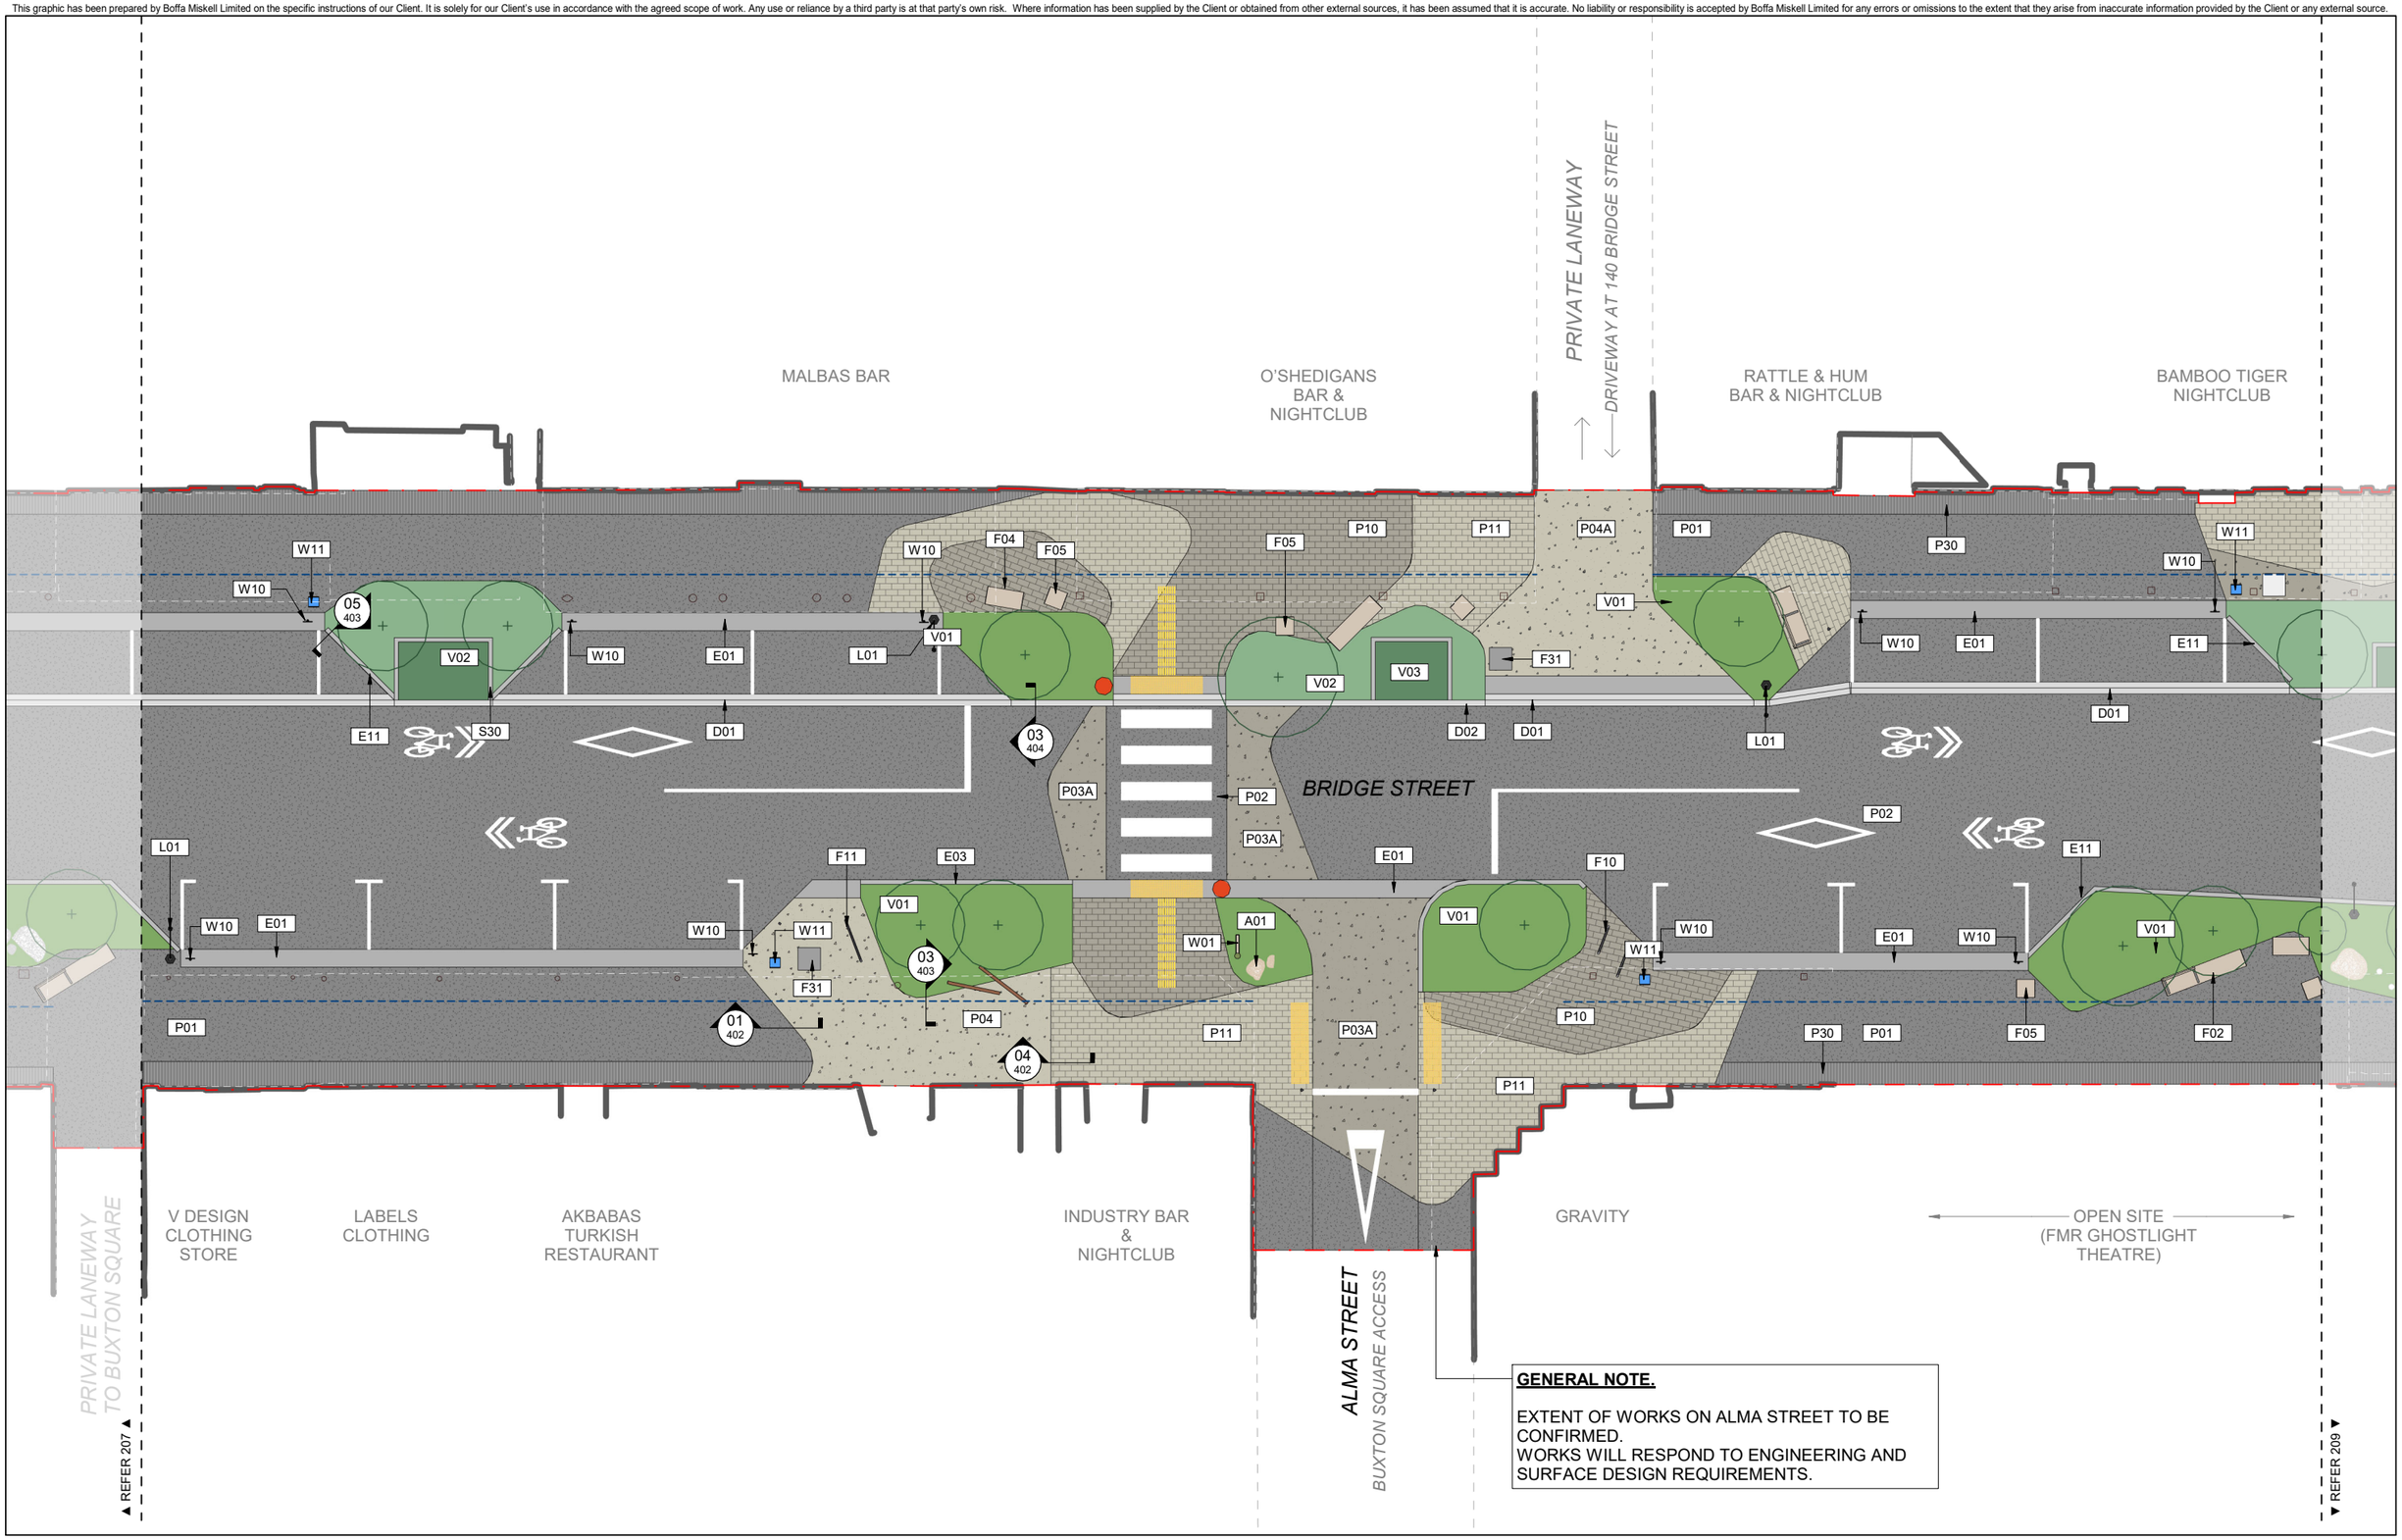

GENERAL NOTE.

EXTENT OF WORKS ON ALMA STREET TO BE CONFIRMED.
WORKS WILL RESPOND TO ENGINEERING AND SURFACE DESIGN REQUIREMENTS.

ORIGINAL IN COLOUR

Boffa Miskell

Printed 13/09/2024 12:45:38 pm

KEY:

- P01/P02 - ASPHALT
- P03 - CONCRETE
- P04 - CONCRETE
- P10 - CONCRETE PAVERS
- P11 - CONCRETE PAVERS
- V01 - PLANTING - AMENITY
- V02 - PLANTING RAINGARDEN SURROUND
- V03 - PLANTING - RAINGARDEN
- V04 - PLANTING - HEART WOOD
- T01 - EXISTING TREE
- T02 - PROPOSED TREE
- EXTENT OF WORKS
- PARCEL BOUNDARY
- 2m CLEARWAY
- BUILDING OVERHANG
- OUTDOOR DINING ALLOCATED AREA

0 m 1 m 2 m 4 m

REV	DATE	DESCRIPTION	APr
A	24.05.24	20% Developed Design	LPo
B	09.07.24	Draft WIP Developed Design	SFo
C	16.07.24	Draft WIP Developed Design	SFo
D	24.07.24	Draft WIP Developed Design	SFo
E	02.08.24	Draft WIP Developed Design	DBa
F	06.08.24	Draft WIP Developed Design	DBa
G	16.08.24	80% Developed Design	LPo
H	13.09.24	100% Developed Design	LPo

Bridge St Linear Active Transport Corridor

General Arrangement Plan
Sheet 8 of 11
Bridge Street - Alma Street

Design	LPo	Scale	Date
Drawn	DBa	1:100 @ A1	24.05.2024
Check	LPo	1:200 @ A3	


DEVELOPED DESIGN

DRAWING NO. BM230322_208

REVISION H

Autodesk Docs://BM230322_Bridge Street Linear Active Transport Corridor/BM230322_BridgeStreet_LATC_NE2K_R23.rvt

This graphic has been prepared by Boffa Miskell Limited on the specific instructions of our Client. It is solely for our Client's use in accordance with the agreed scope of work. Any use or reliance by a third party is at that party's own risk. Where information has been supplied by the Client or obtained from other external sources, it has been assumed that it is accurate. No liability or responsibility is accepted by Boffa Miskell Limited for any errors or omissions to the extent that they arise from inaccurate information provided by the Client or any external source.

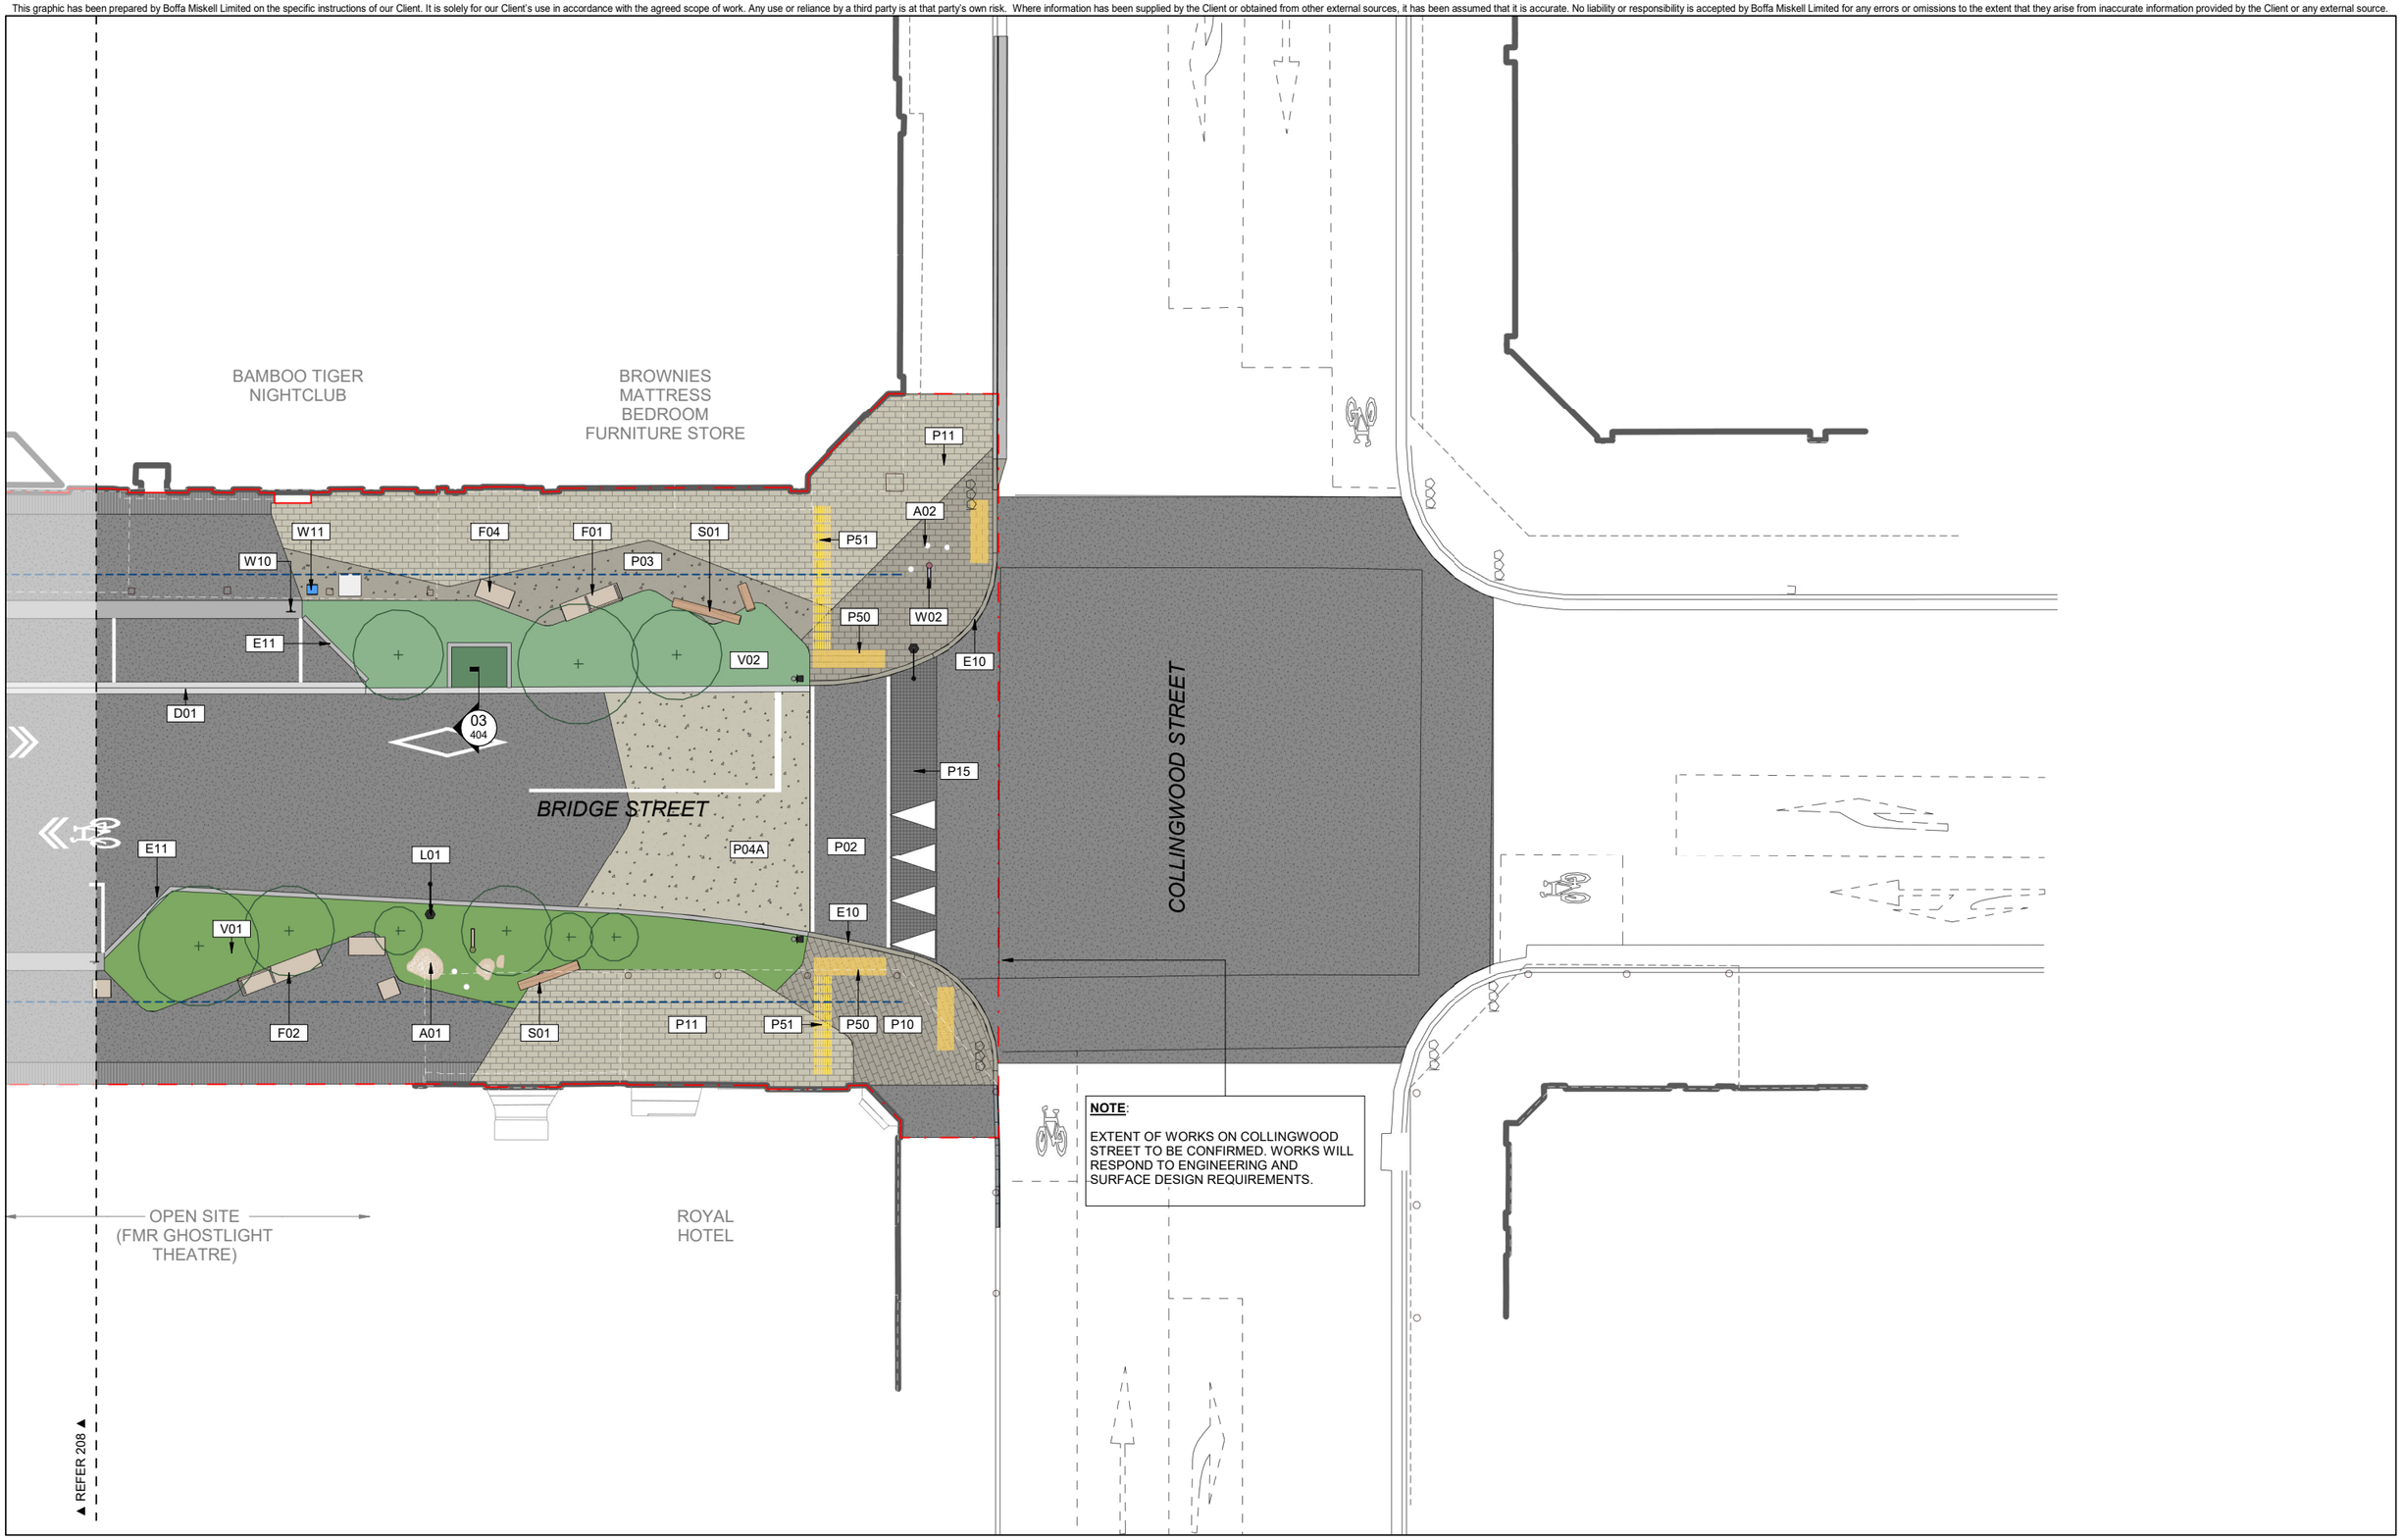

ORIGINAL IN COLOUR

Boffa Miskell

Printed 13/09/2024 12:45:38 pm

KEY:

- P01/P02 - ASPHALT
- P03 - CONCRETE
- P04 - CONCRETE
- P10 - CONCRETE PAVERS
- P11 - CONCRETE PAVERS
- V01 - PLANTING - AMENITY
- V02 - PLANTING RAINGARDEN SURROUND
- V03 - PLANTING - RAINGARDEN
- V04 - PLANTING - HEART WOOD
- T01 - EXISTING TREE
- T02 - PROPOSED TREE
- EXTENT OF WORKS
- PARCEL BOUNDARY
- 2m CLEARWAY
- BUILDING OVERHANG
- OUTDOOR DINING ALLOCATED AREA

0m 1m 2m 4m

REV	DATE	DESCRIPTION	APr
A	24.05.24	20% Developed Design	LPo
B	09.07.24	Draft WIP Developed Design	SFo
C	16.07.24	Draft WIP Developed Design	SFo
D	24.07.24	Draft WIP Developed Design	SFo
E	02.08.24	Draft WIP Developed Design	DBa
F	06.08.24	Draft WIP Developed Design	DBa
G	16.08.24	80% Developed Design	LPo
H	13.09.24	100% Developed Design	LPo

Bridge St Linear Active Transport Corridor

General Arrangement Plan
Sheet 9 of 11
Collingwood Street Intersection

Design	LPo	Scale	Date
Drawn	DBa	1:100 @ A1	24.05.2024
Check	LPo	1:200 @ A3	


DEVELOPED DESIGN

DRAWING NO. BM230322_209

REVISION H

Autodesk Docs://BM230322_Bridge Street Linear Active Transport Corridor/BM230322_BridgeStreet_LATC_NE2K_R23.rvt

This graphic has been prepared by Boffa Miskell Limited on the specific instructions of our Client. It is solely for our Client's use in accordance with the agreed scope of work. Any use or reliance by a third party is at that party's own risk. Where information has been supplied by the Client or obtained from other external sources, it has been assumed that it is accurate. No liability or responsibility is accepted by Boffa Miskell Limited for any errors or omissions to the extent that they arise from inaccurate information provided by the Client or any external source.

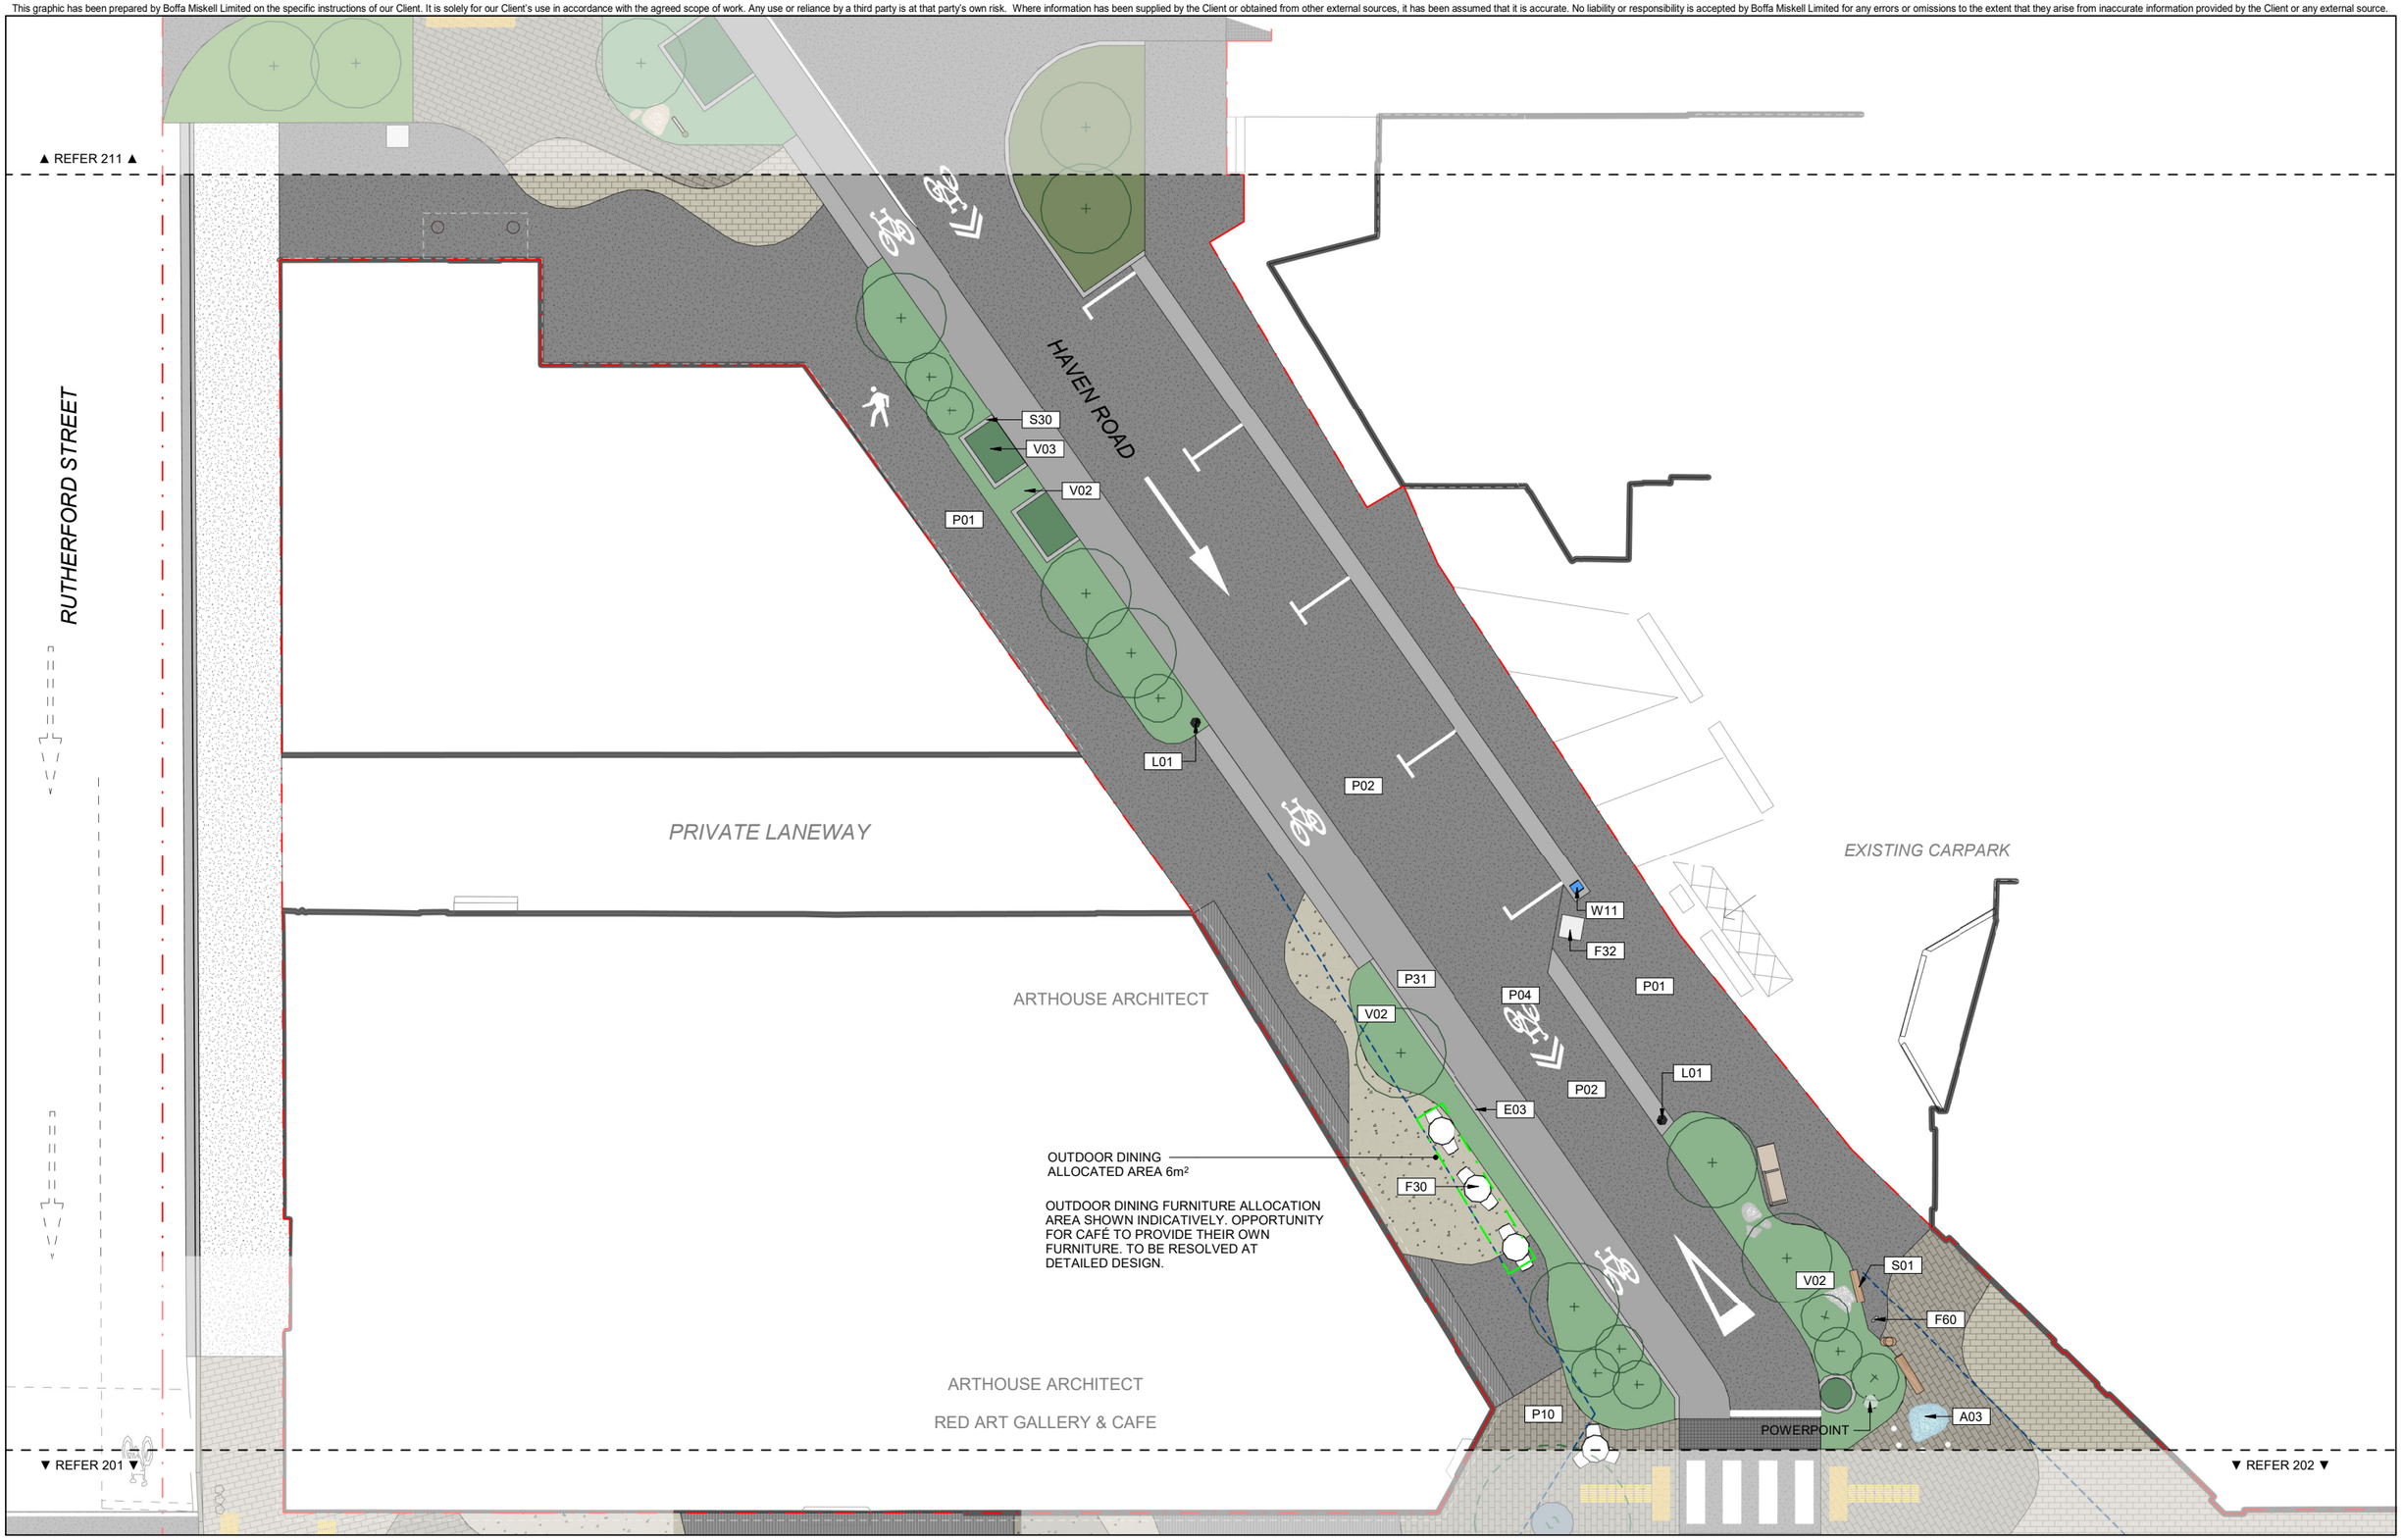

ORIGINAL IN COLOUR

Boffa Miskell

Printed 13/09/2024 12:45:39 pm

KEY:

- P01/P02 - ASPHALT
- P03 - CONCRETE
- P04 - CONCRETE
- P10 - CONCRETE PAVERS
- P11 - CONCRETE PAVERS
- V01 - PLANTING - AMENITY
- V02 - PLANTING RAINGARDEN SURROUND
- V03 - PLANTING - RAINGARDEN
- V04 - PLANTING - HEART WOOD
- T01 - EXISTING TREE
- T02 - PROPOSED TREE
- EXTENT OF WORKS
- PARCEL BOUNDARY
- 2m CLEARWAY
- BUILDING OVERHANG
- OUTDOOR DINING ALLOCATED AREA

0m 1m 2m 4m

REV	DATE	DESCRIPTION	APr
A	24.05.24	20% Developed Design	LPo
B	09.07.24	Draft WIP Developed Design	SFo
C	16.07.24	Draft WIP Developed Design	SFo
D	24.07.24	Draft WIP Developed Design	SFo
E	02.08.24	Draft WIP Developed Design	DBa
F	06.08.24	Draft WIP Developed Design	DBa
G	16.08.24	80% Developed Design	LPo
H	13.09.24	100% Developed Design	LPo

Bridge St Linear Active Transport Corridor

General Arrangement Plan
Sheet 10 of 11
Haven Road

Design	LPo	Scale	Date
Drawn	DBa	1:100 @ A1	24.05.2024
Check	LPo	1:200 @ A3	

DEVELOPED DESIGN

DRAWING NO. BM230322_210

REVISION H

Autodesk Docs://BM230322_Bridge Street Linear Active Transport Corridor/BM230322_BridgeStreet_LATC_NE2K_R23.rvt

This graphic has been prepared by Boffa Miskell Limited on the specific instructions of our Client. It is solely for our Client's use in accordance with the agreed scope of work. Any use or reliance by a third party is at that party's own risk. Where information has been supplied by the Client or obtained from other external sources, it has been assumed that it is accurate. No liability or responsibility is accepted by Boffa Miskell Limited for any errors or omissions to the extent that they arise from inaccurate information provided by the Client or any external source.



ORIGINAL IN COLOUR

Boffa Miskell

Printed 13/09/2024 12:45:39 pm

KEY:

- P01/P02 - ASPHALT
- P03 - CONCRETE
- P04 - CONCRETE
- P10 - CONCRETE PAVERS
- P11 - CONCRETE PAVERS
- V01 - PLANTING - AMENITY
- V02 - PLANTING RAINGARDEN SURROUND
- V03 - PLANTING - RAINGARDEN
- V04 - PLANTING - HEART WOOD
- T01 - EXISTING TREE
- T02 - PROPOSED TREE
- EXTENT OF WORKS
- PARCEL BOUNDARY
- 2m CLEARWAY
- BUILDING OVERHANG
- OUTDOOR DINING ALLOCATED AREA

0 m 1 m 2 m 4 m

REV	DATE	DESCRIPTION	APr
A	24.05.24	20% Developed Design	LPo
B	09.07.24	Draft WIP Developed Design	SFo
C	16.07.24	Draft WIP Developed Design	SFo
D	24.07.24	Draft WIP Developed Design	SFo
E	02.08.24	Draft WIP Developed Design	DBa
F	06.08.24	Draft WIP Developed Design	DBa
G	16.08.24	80% Developed Design	LPo
H	13.09.24	100% Developed Design	LPo

Bridge St Linear Active Transport Corridor

General Arrangement Plan
Sheet 11 of 11
Haven Road / Wakatu Lane

Design	LPo	Scale	Date
Drawn	DBa	1:100 @ A1	24.05.2024
Check	LPo	1:200 @ A3	

DEVELOPED DESIGN

DRAWING NO. BM230322_211

REVISION H

Autodesk Docs://BM230322_Bridge Street Linear Active Transport Corridor/BM230322_BridgeStreet_LATC_NE2K_R23.rvt