RECORD OF TITLE
UNDER LAND TRANSFER ACT 2017
FREEHOLD

Search Copy

R.W. Muir
Registrar-General
of Land

Identifier **NL100/75**

Land Registration District **Nelson**

Date Issued 08 August 1947

Prior References
NL54/14


Estate Fee Simple

Area 961 square metres more or less

Legal Description Lot 1-3 Deposited Plan 3511

Registered Owners
Nelson City Council

Interests

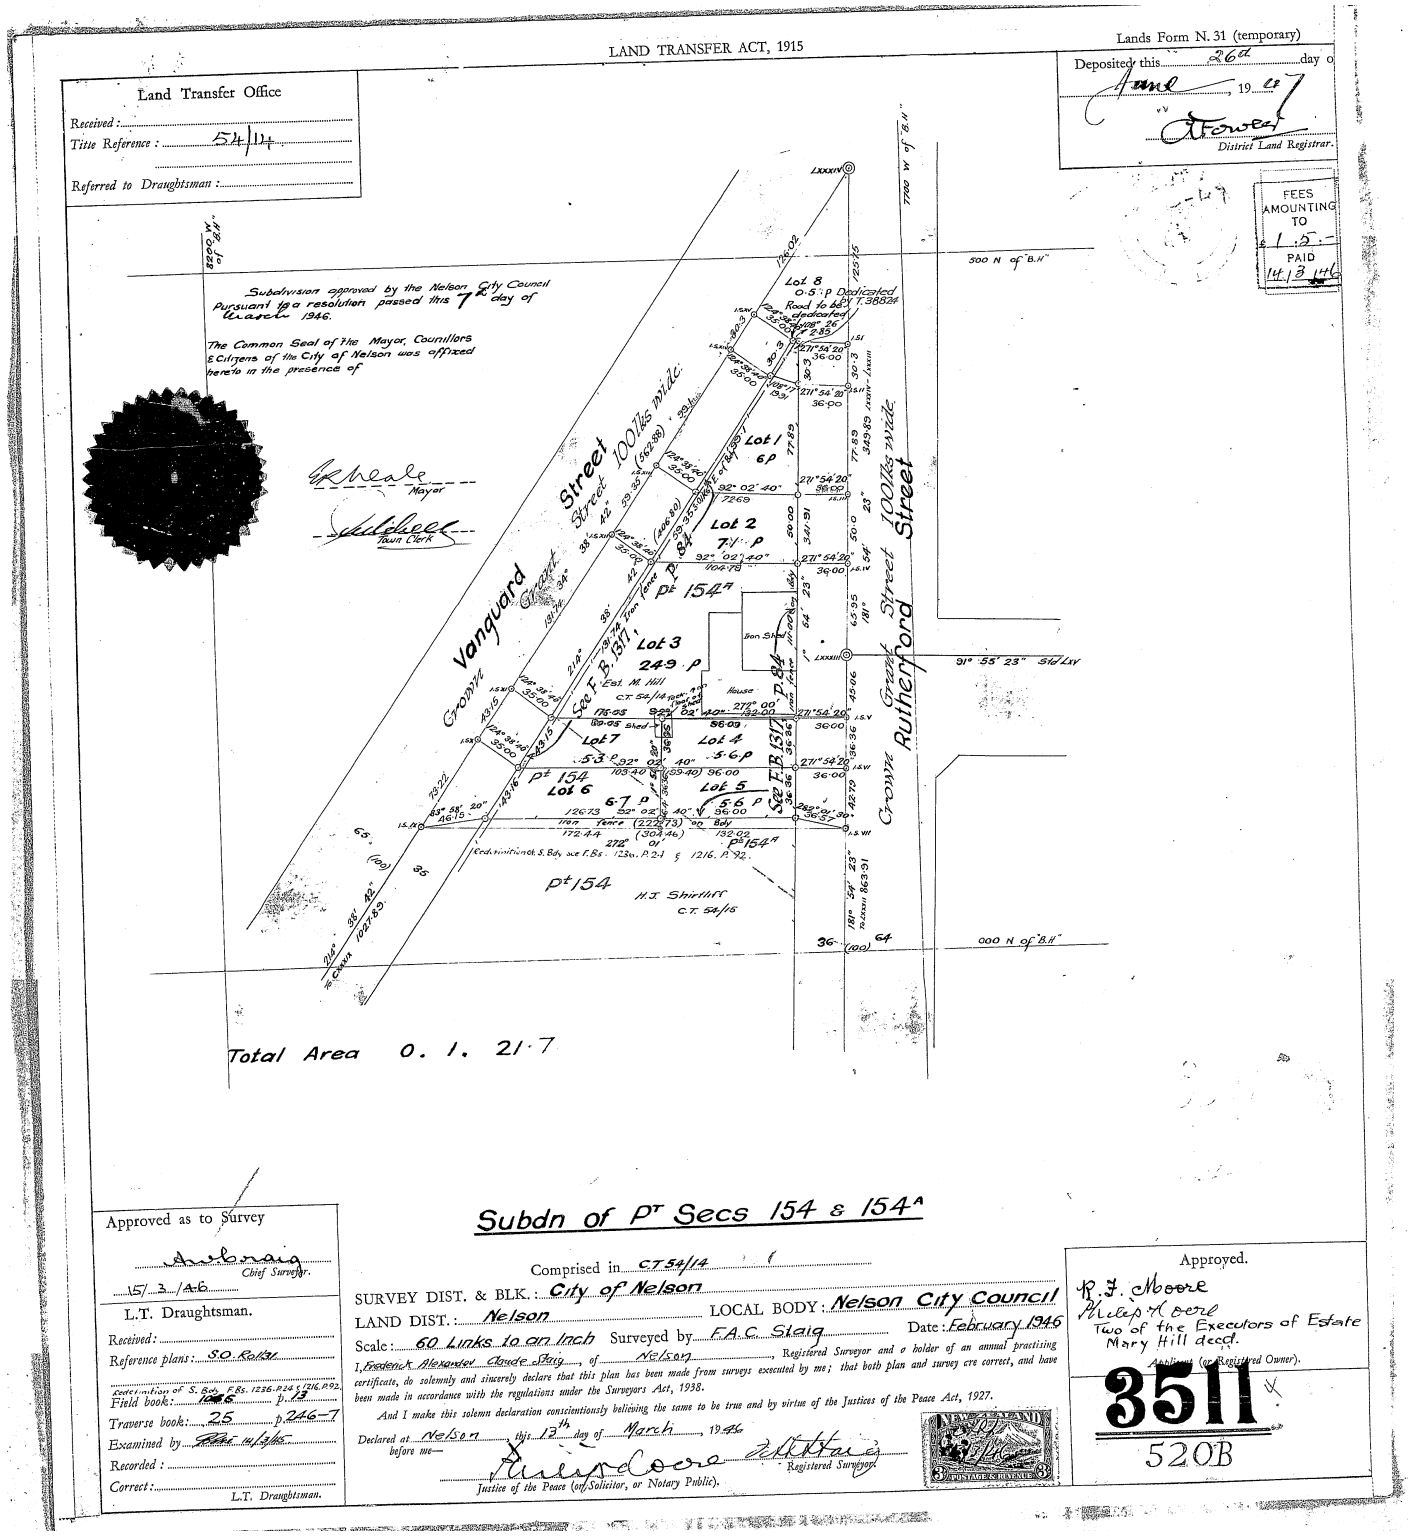

Subdn of Pt Secs 154 & 154A

Approved as to Survey
Chief Surveyor.
15/3/46

L.T. Draughtsman.
Received :
Reference plans : S.O. Rolls
Redefinition of S. Bdy. F.Bs. 1236, p.24 & 1216, p.92.
Field book : 1245 p. 13
Traverse book : 25 p. 246-7
Examined by : 14/3/46
Recorded :
Correct :
L.T. Draughtsman.

Comprised in C.T. 54/14
SURVEY DIST. & BLK. : City of Nelson
LAND DIST. : Nelson
LOCAL BODY : Nelson City Council
Scale : 60 Links to an inch Surveyed by F.A.C. Slaig Date : February 1946

I, Frederick Alexander Claude Slaig, of Nelson, Registered Surveyor and a holder of an annual practising certificate, do solemnly and sincerely declare that this plan has been made from surveys executed by me; that both plan and survey are correct, and have been made in accordance with the regulations under the Surveyors Act, 1938.

And I make this solemn declaration conscientiously believing the same to be true and by virtue of the Justices of the Peace Act, 1927.

Declared at Nelson this 13th day of March, 19 46 before me—

Registered Surveyor.

Justice of the Peace (or Solicitor, or Notary Public).

Approved.
R. J. Moore
Philip A. Moore
Two of the Executors of Estate Mary Hill deced.
Authority (or Registered Owner).

3511
520B